

5755: X

Dedication

Know all men by these presents that we Oscar C. Miller as proprietor and Catherine A. Miller his wife and Charles M. Miller as proprietor and Nora M. Miller his wife have caused the land embraced in the annexed plat to be surveyed and laid out and platted, to be known as "Miller and Miller's Addition to the City of Greenville," and that the streets as shown on said plat are hereby dedicated to the use of the public.

The land embraced in said plat is described as follows, in the City of Greenville, County of Montcalm, and State of Michigan, a part of Sect 2 Sec. 9 T. 4 N. R. 8 W. bounded as follows:

Beginning 1287 ft. West from the East line of said Sec. 9 and 600 ft. North from the E. & W. line of said Sec. 9 and on the East line of Spring St. of Slayht's Addition to the Village (now City) of Greenville, at a point 165 ft. North of the North line of Charles St. of said Addition, thence East parallel with said Charles St. 925 ft. thence South 165 ft. to said North line of Charles St. thence East 66 ft. thence North 115 ft. thence East parallel with Charles St. 198 ft. thence North parallel with the East line of said Section 231 ft. thence West parallel with Charles St. 135 ft. thence North parallel with said East line of Sec. 9 - 1287 ft. to a point 150 ft. from the center line of the main track of the D. & M. R.R. and vertically from it thence parallel with said R.R. track and 150 ft. from it on the margin of the right of way of said R.R. to N. 68° 20' W. 206 ft. thence curving to the left with a radius of 805 ft. 342 ft. thence N. 87° 20' W. 438 ft. to a point 1287 ft. West of said East line of Section, thence South 528 ft. to the point of beginning.

Signed and sealed Oscar C. Miller
in presence of Catherine A. Miller
Claus V. Coats Charles M. Miller
Sophus Johnson Nora M. Miller

State of Michigan }
County of Montcalm } ss. On this first day of Nov.
1905 before me, a Notary Public in and for said County personally came the above named Oscar C. Miller and Catherine A. Miller his wife, and Charles M. Miller and Nora M. Miller his wife known to me to be the persons who executed the above dedication and acknowledged the same to be their free act and deed.

Claus V. Coats
Notary Public
My commission expires Nov. 4 - 07


RECEIVED AND FILED
IN AUDITOR GENERAL'S OFFICE
Nov 20 1905

James H. DeGroot
Deputy Auditor General



I further certify that said parts of Church's Addition and Slayht's Addition were vacated Oct 16th 1905 by the decree of the Circuit Court of the County of Montcalm State of Michigan
H. M. Caution
Surveyor

State of Michigan } ss. We, Samuel J. Reed Register
County of Montcalm } of Deeds, and H. M. Caution Surveyor, hereby certify that we have each carefully compared this copy with the original of Miller and Miller's Addition to the City of Greenville and that it is an exact copy thereof and of the whole of such original map or plat.
Samuel J. Reed
H. M. Caution
REGISTER OF DEEDS
Surveyor

State of Michigan } ss. We, Samuel J. Reed Register
County of Montcalm } of Deeds, and H. M. Caution Surveyor, hereby certify that we have each carefully compared the annexed copy with the plat of Miller and Miller's Addition to the City of Greenville now of record in the office of said Register of Deeds and that it is a true transcript thereof and of the whole of such record.
Samuel J. Reed
H. M. Caution
REGISTER OF DEEDS
Surveyor
Examined and approved
Nov. 4th 1905
John F. Wilkinson
Deputy Auditor General

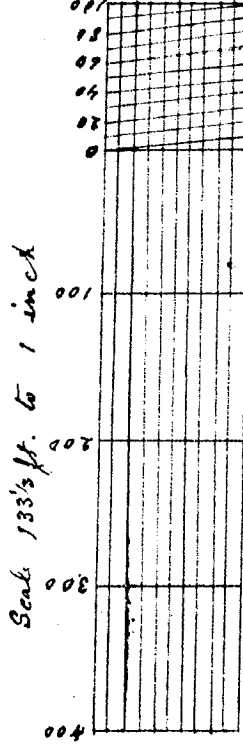

Scale 133 1/3 ft. to 1 inch

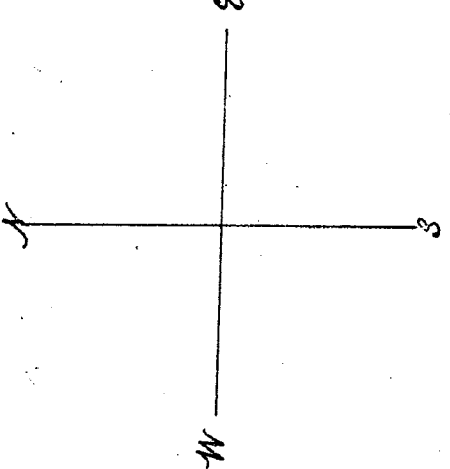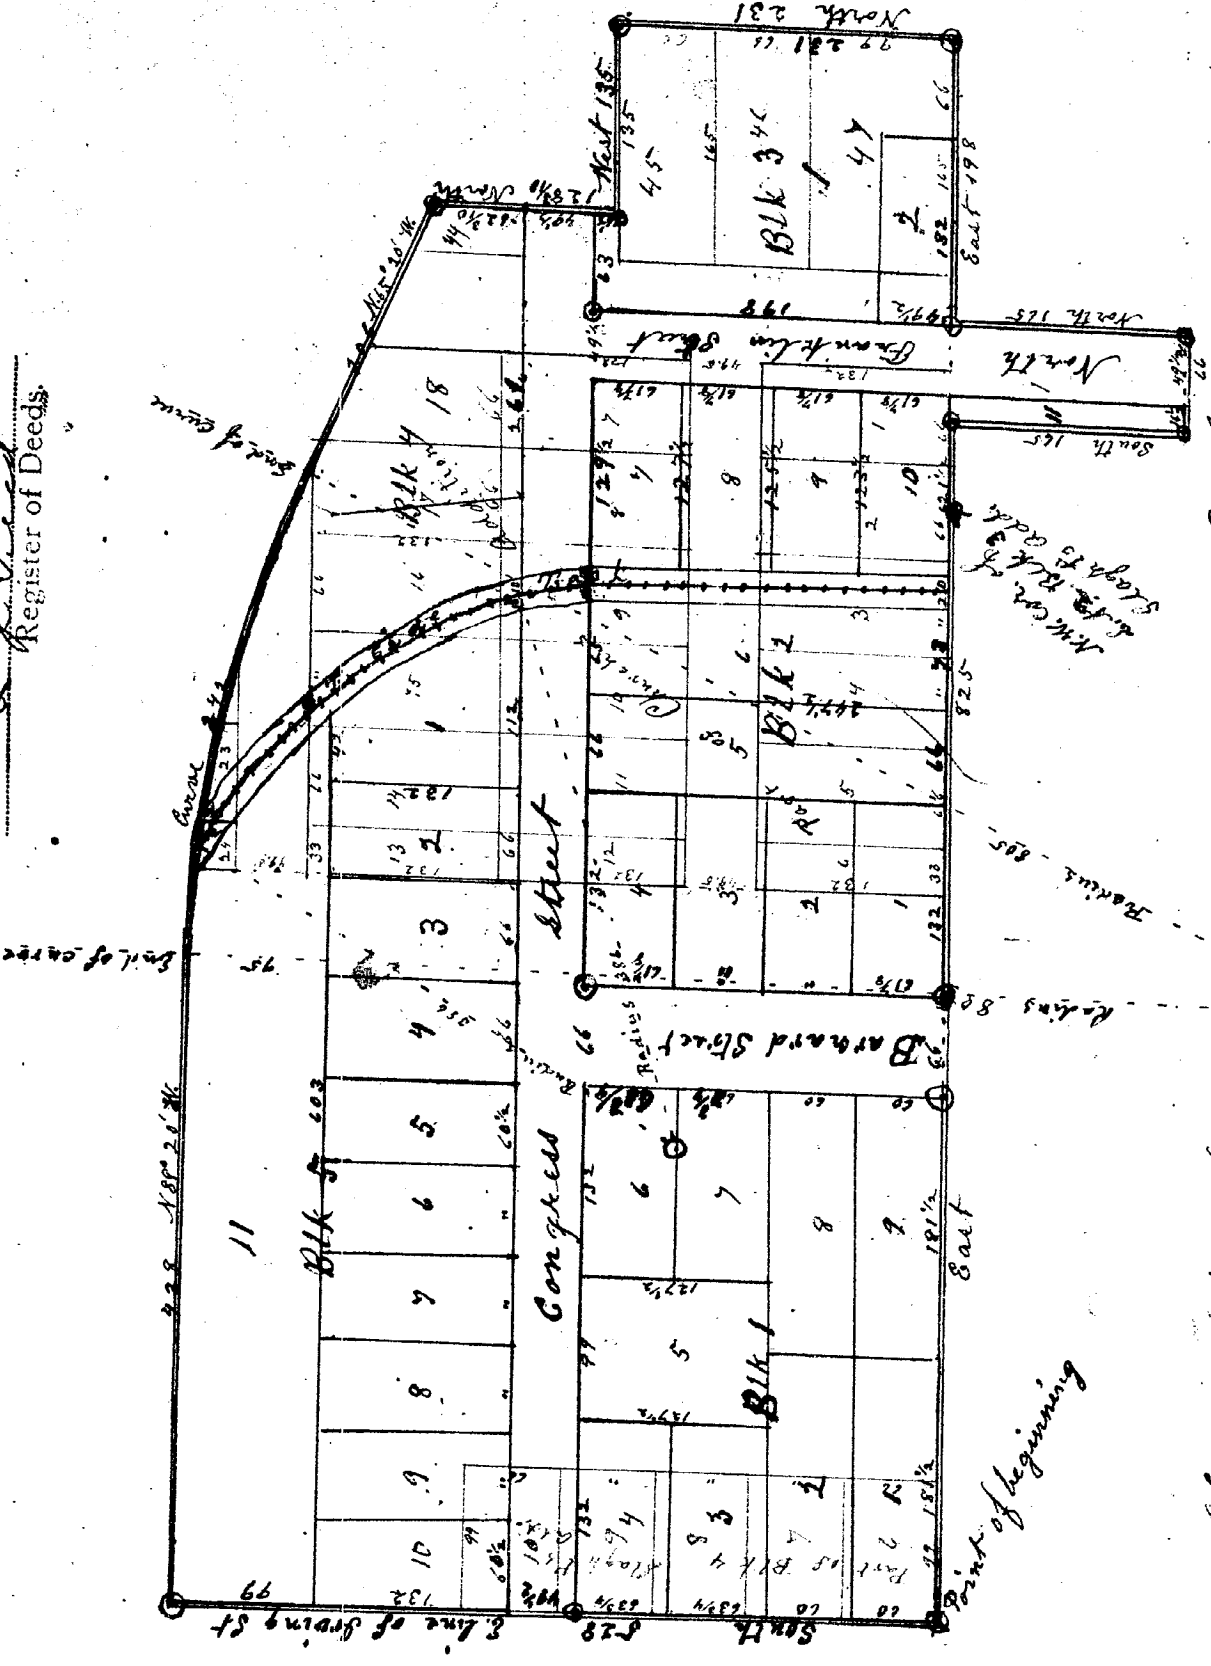

Approved by the Common Council of the City of Greenville Michigan, Nov. first 1905
Smith a Beath
Deputy City Clerk

12954

MILLER & MILLER'S ADDITION

To the City of Greenville.

H. M. CAUTION,
Surveyor

O. C. MILLER,
E. M. MILLER,
Proprietors.

STATE OF MICHIGAN, }
COUNTY OF MONTCALM. } ss.
Received for record this 21st day of Nov. A. D. 1905
at 3 o'clock P. M. and Recorded
in Liber 2 of Plats
on page 15
L. J. Reed
Register of Deeds