

E line of Lot No. 2, Sec. 20, T11N R10W N 31° 10' 00" E

PLAT OF CAMPBELL'S RESORT

WHITEFISH LAKE, Montcalm County, Mich.


J. F. DAOUST,

Sept. 1906

Surveyor.

H. E. CAMPBELL, } Proprietors.
T. CAMPBELL, }

Scale 1 in. = 100 ft.

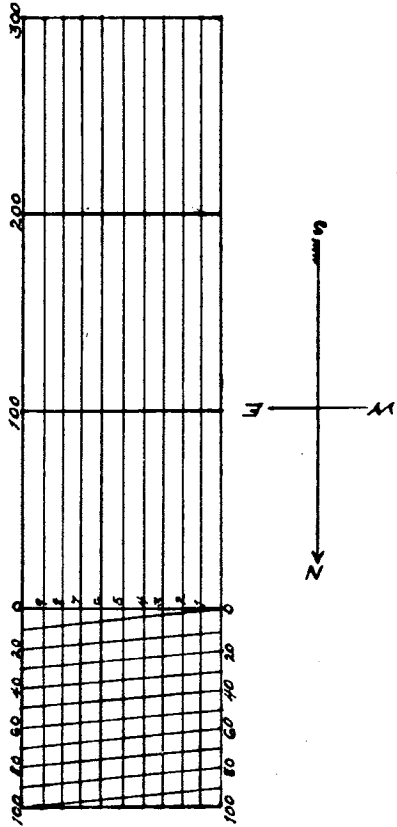

DESCRIPTION.

The land embraced in the annexed plat of, Campbell's Resort, lies along the west side of Lot No. 2, Section 20, T. 11 N. R. 10 W., Montcalm Co., Mich.; and is more particularly described as follows: Commencing at a pt. S 89° 40' W, 1219 ft. from N.E. corner of said Lot No. 2 of section 20, T. 11 N. R. 10 W. and running S 10° 35' E 592 ft., thence S 12° 36' W 15 ft., thence S 0° 20' E 100 ft., thence S 6° 28' E 24 ft. thence S 3° 49' E 212 ft., to a point on E & W line of said Sec. 20 and 1049 ft west of S.E. corner of said Lot No. 2 of said section. Commencing at the point last above described and running N 89° 40' E 168 ft., thence N 0° 20' W 376 ft., thence S 89° 40' W 100 ft., thence N 0° 30' W 372 ft., thence N 10° 35' W 592 ft thence S 89° 40' W along N. line of aforesaid Lot No. 2, Sec. 20, 122 ft to place of beginning.

All lengths of lines on plat are given in feet and tenths of a foot.

The land embraced between the west lines of the above description, and edge of water, noted on plat as "Lake Front"; is also included in said plat: edge of water to remain as west boundary of same.


State of Michigan,

County of Montcalm,

I, John F. Daoust, Surveyor, hereby certify that we have each carefully compared this copy with the original plat of CAMPBELL'S RESORT, and that it is an exact copy thereof and of the whole of such original map or plat.

Register of Deeds.

J. F. Daoust, Surveyor.

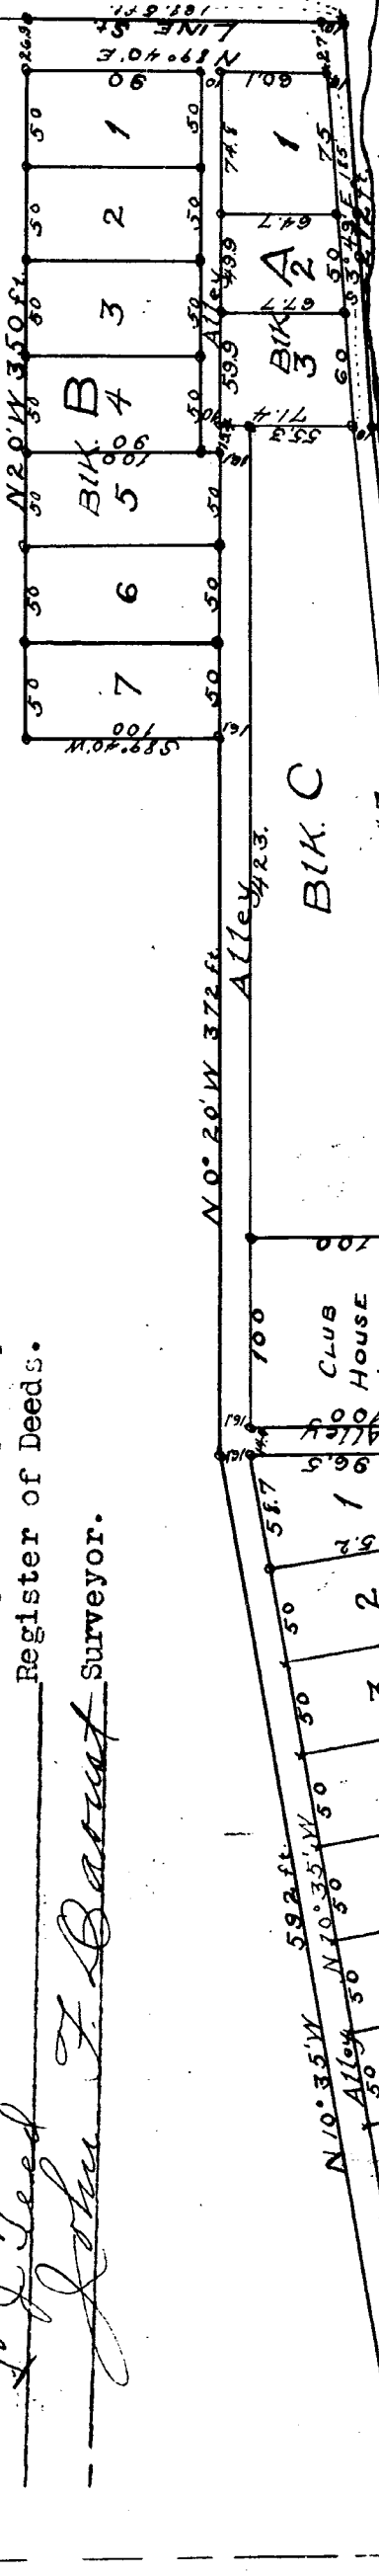

RECEIVED AND FILED.

IN AUDITOR GENERAL'S OFFICE,

October 13, 1906.

Examiner and approved

September 28, 1906.

John E. Wilkinson,

Deputy Auditor General.

Note.

Took bearings at the following corners. At N.W. corner of Blk. D. an oak tree 6" is west 6 ft. At N.W. corner of Blk. A. a hickory 6" is 377 ft. W 9.45 ft. At N.E. corner of Blk. B. Oak 9 S 68. E 9.7 ft., beech 9 S 60° W 8.4 ft. At S.E. corner of Blk. B Oak 14 N 13° W 43.3 ft.

DEDICATION

Know All Men By THESE PRESENTS,

That we, H. E. Campbell as proprietor, and Teresa Campbell, his wife, have caused the land embraced in the annexed plat to be surveyed, laid out and platted, to be known as, "CAMPBELL'S RESORT", and that the street and alleys, also Lake Front, as shown on said plat, are hereby dedicated to the use of the public.

Signed and sealed in presence of

Geo. Miller Jr. (Witnesses to first)

James W. Godfrey (signature)

H. E. Campbell (L.S.)

James G. Campbell (Witnesses to second)

S. B. Newcomb (signature)

Teresa Campbell (L.S.)

State of Michigan

County of Barry.

On this 7th day of Sept., A.D. 1906 before me a Notary Public in and for said county, personally came the above named H.E. Campbell, known to me to be the person who executed the above dedication and acknowledged the same to be his free act and deed.

James W. Godfrey,

Notary Public.

My Commission expires June 19, 1907.

State of Michigan,

County of Montcalm,

On this 11 day of September, A.D. 1906 before me a Notary Public in and for said county, personally came the above named Teresa Campbell, wife of the above named H. E. Campbell, and to me known to be the person who executed the above dedication, and acknowledged the same to be her free act and deed.

My Commission expires April 8th, 1909.

SURVEYOR'S CERTIFICATE.

I hereby certify that the plat hereon delineated is a correct one and that permanent monuments, consisting of pieces of gaspipe 1 1/2" x 30" have been planted at points marked thus "o", at all angles in the boundary of the land platted, at all interior sections of sts. or sts. and alleys, and at all other pts. as thereon indicated by said mark "o". At pts. marked "x", drove oak stakes. The bearing of N. line of Lot No. 2, Sec. 20, was observed. All other bearings on plat, were computed from interior angles.

J. F. Daoust,

County Surveyor.

State of Michigan,

County of Montcalm,

We, J. F. Daoust, Register of Deeds, and John E. Wilkinson, Surveyor, hereby certify that we have each carefully compared the annexed copy with the plat of CAMPBELL'S RESORT now of record in the office of said Register of Deeds, and that it is a true transcript therefrom and of the whole of such record.

J. F. Daoust,

Register of Deeds.

John E. Wilkinson,

Surveyor.