

MILLER & MILLER'S SECOND ADDITION TO THE CITY OF GREENVILLE.


J. F. DAoust,

Surveyor.

October, 1906

O. C. MILLER, } Proprietors.
C. M. MILLER, }

Scale 1 inch = 100 ft.

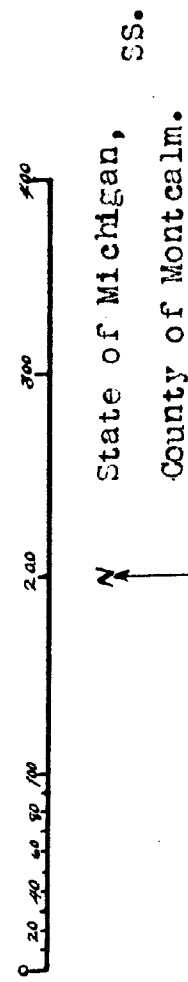

We, L. J. Teed, Register of Deeds, and John F. Daoust, Surveyor, hereby certify that we have each carefully compared this copy with the original plat of Miller and Miller's Second Addition to the City of Greenville, and that it is an exact copy thereof and of the whole of such original map or plat.

L. J. Teed, Register of Deeds.
John F. Daoust, Surveyor.

State of Michigan,

County of Montcalm

that we have each carefully compared the annexed copy with the plat of Miller and Miller's Second Addition to the City of Greenville, now of record in office of Register of Deeds, and that it is a true transcript therefrom, and of the whole of such record.

L. J. Teed, Register of Deeds.
John F. Daoust, Surveyor.

Approved by the Common Council of the City of Greenville, Michigan, Jan. 14th 1906.

City Clerk.

DEDICATION.

Know all men by these presents, That we, Oscar C. Miller as proprietor and Catherine A. Miller his wife, and Charles M. Miller, as proprietor, and Nora M. Miller, his wife, have caused the land embraced in the annexed plat to be surveyed, layed out and platted, to be known as Miller and Miller's Second Addition to the City of Greenville, and that the streets as shown on said plat are hereby dedicated to the use of the public.

Witness our hands and seals this 12th day of October, A.D. 1906.
Signed and sealed in presence of)
Leonard Osborn)
Amalie Svendsen)
Oscar C. Miller (L.S.)
Catherine A. Miller (L.S.)
Charles M. Miller (L.S.)
Nora M. Miller (L.S.)

State of Michigan)

County of Montcalm)

On this Twelfth day of October, A.D. 1906, before me, a Notary Public in and for said County, personally appeared the above named Oscar C. Miller and Catherine A. Miller, his wife, and Charles M. Miller and Nora M. Miller, his wife, known to me to be the persons who executed the above Dedication, and acknowledged the same to be their free act and deed, severally,

My Commission expires January 16th, 1907.
Notary Public, Montcalm County, Mich.
Leonard Osborn

DESCRIPTIO N.

The land embraced in the annexed plat of Miller and Miller's Second Addition to the City of Greenville, is described as follows, to-wit: In the City of Greenville, County of Montcalm and State of Michigan, a part of lots one, three and four, of Town nine north, Range eight west, and bounded as follows, commencing on the north line of Pine Street, of Slaght's Addition to the village (now city) of Greenville, at a point 231 ft. west of the west line of Irving Street, of said addition, said point being 1056 ft. north and 1584 ft. west of quarter post on east side of Section nine, Town nine North, Range eight west, and running north 10' E. 322 4/10 ft., thence south 89° 20' W. 692 ft. along south margin of right of way of Grand Trunk Railroad, thence N. 10' E. 27 ft., thence west 155 5/10 ft. along south margin of said right of way, thence curving to right along said south margin with a radius of 1455 7/10 ft. a distance of 741 6/10 ft. thence south 10' W. 45 5/10 ft., thence south 62° E. along north line of Bridge Street, of said Slaght's Addition 807 7/10 ft., thence north 89° 20' E. along said north line of Pine Street 847 5/10 ft. to place of beginning.

State of Michigan,

County of Montcalm

that we have each carefully compared the annexed copy with the plat of Miller and Miller's Second Addition to the City of Greenville, now of record in office of Register of Deeds, and that it is a true transcript therefrom, and of the whole of such record.

L. J. Teed, Register of Deeds.
John F. Daoust, Surveyor.

Approved by the Common Council of the City of Greenville, Michigan, Jan. 14th 1906.

City Clerk.

SURVEYOR'S CERTIFICATE.

I hereby certify that the plat hereon delineated is a correct one, and that permanent monuments, each consisting of an iron pipe have been planted at points marked thus "O" as thereon shown at all angles in the boundaries of the land platted.


I further certify that all dimensions are expressed on said plat in feet and decimals of a foot, and that all lines, letters and figures relating to said Miller and Miller's Second Addition are expressed in black ink. Lines, letters and figures in red ink relate to Slaght's Addition, except where pertaining to sectional subdivisions, as designated on plat.

The bearing of the north line of Bridge Street was observed, all other bearings on plat were computed from interior angles.

John F. Daoust, County Surveyor.

I further certify that all of that portion of Block Seven of Slaght's Addition to the village, now city, of Greenville, lying south of the right of way of the Grand Trunk Railroad Company was vacated Oct. 15, 1905 by a decree of the Circuit Court of the County of Montcalm, State of Michigan.

John F. Daoust,
Examined and approved. Oct. 20, 1906.
John F. Wilkinson, Deputy Auditor General.

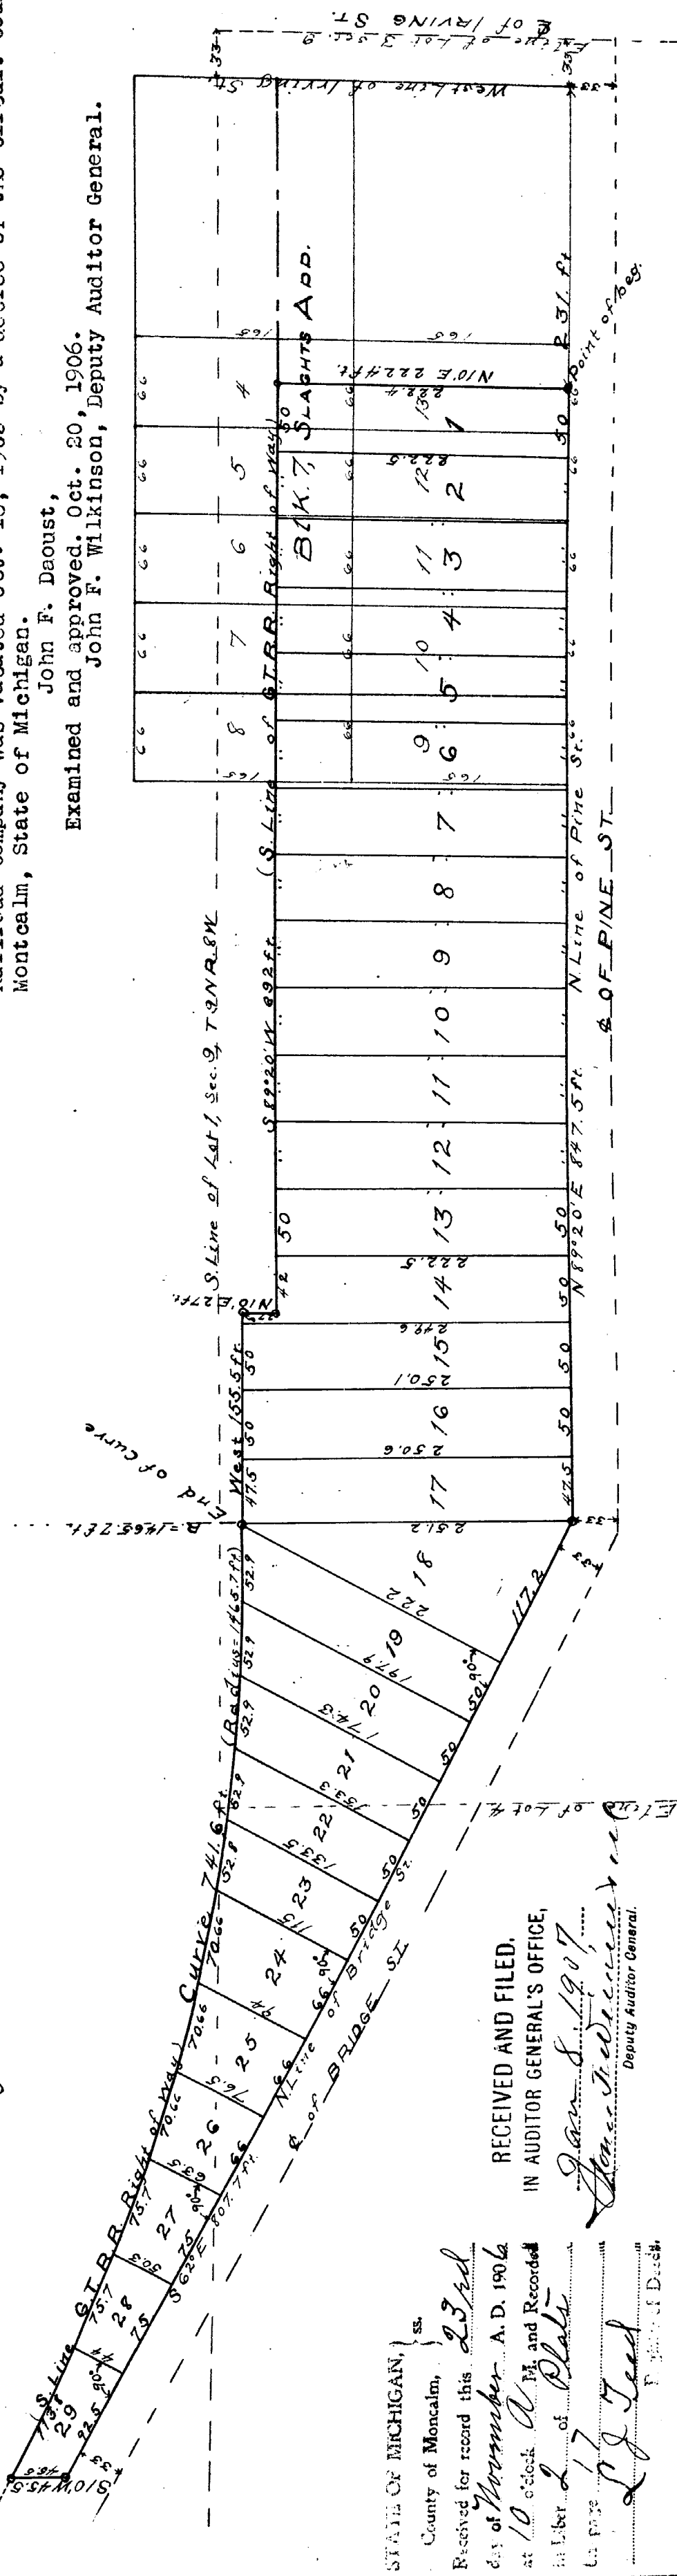

CITY OF GREENVILLE

GREENVILLE, MICHIGAN, 48838
616 - 754-5645

December 19, 1973



OFFICE OF CLERK-TREASURER

Department of Auditor General
Lansing, Michigan 48900

Gentlemen:

The regular meeting of the City Council of Greenville, Michigan, was called to order at 7:30 P.M., in the Council Chambers at the City Hall, December 18, 1973. Present: Mayor Walker, Councilmen Eagles, Ranney, Covey, VanHarn, Cook. Absent: Councilman Taylor.

The City Clerk advertised a hearing to be held at 8:00 P.M., December 18, 1973, for three successive days--the first publication was on the 19th day of November, and the last publication was on the 21st day of November, 1973, on the vacation of the following street located in Miller & Miller's 2nd Addition, Slaughter's Addition and Moore & McLellan's Addition to the City of Greenville.

At 8:00 P.M., a hearing was held on the vacating of Pine Street, from Irving Street to Charles Street.

Councilman Cook MOVED: That Pine Street be vacated from Irving Street to Charles Street, retaining the right to maintain the water main in the north 33 feet of said Pine Street. Councilman VanHarn supported. Unanimously adopted.


I, Leo Foster, Jr., City Clerk of the City of Greenville, certify that the above proceedings and resolution is as found in the records of the Council Proceedings of the City of Greenville, Michigan, as of December 18, 1973.

Very truly yours,

CITY OF GREENVILLE

LEO FOSTER, JR.
Clerk-Treasurer

/ems

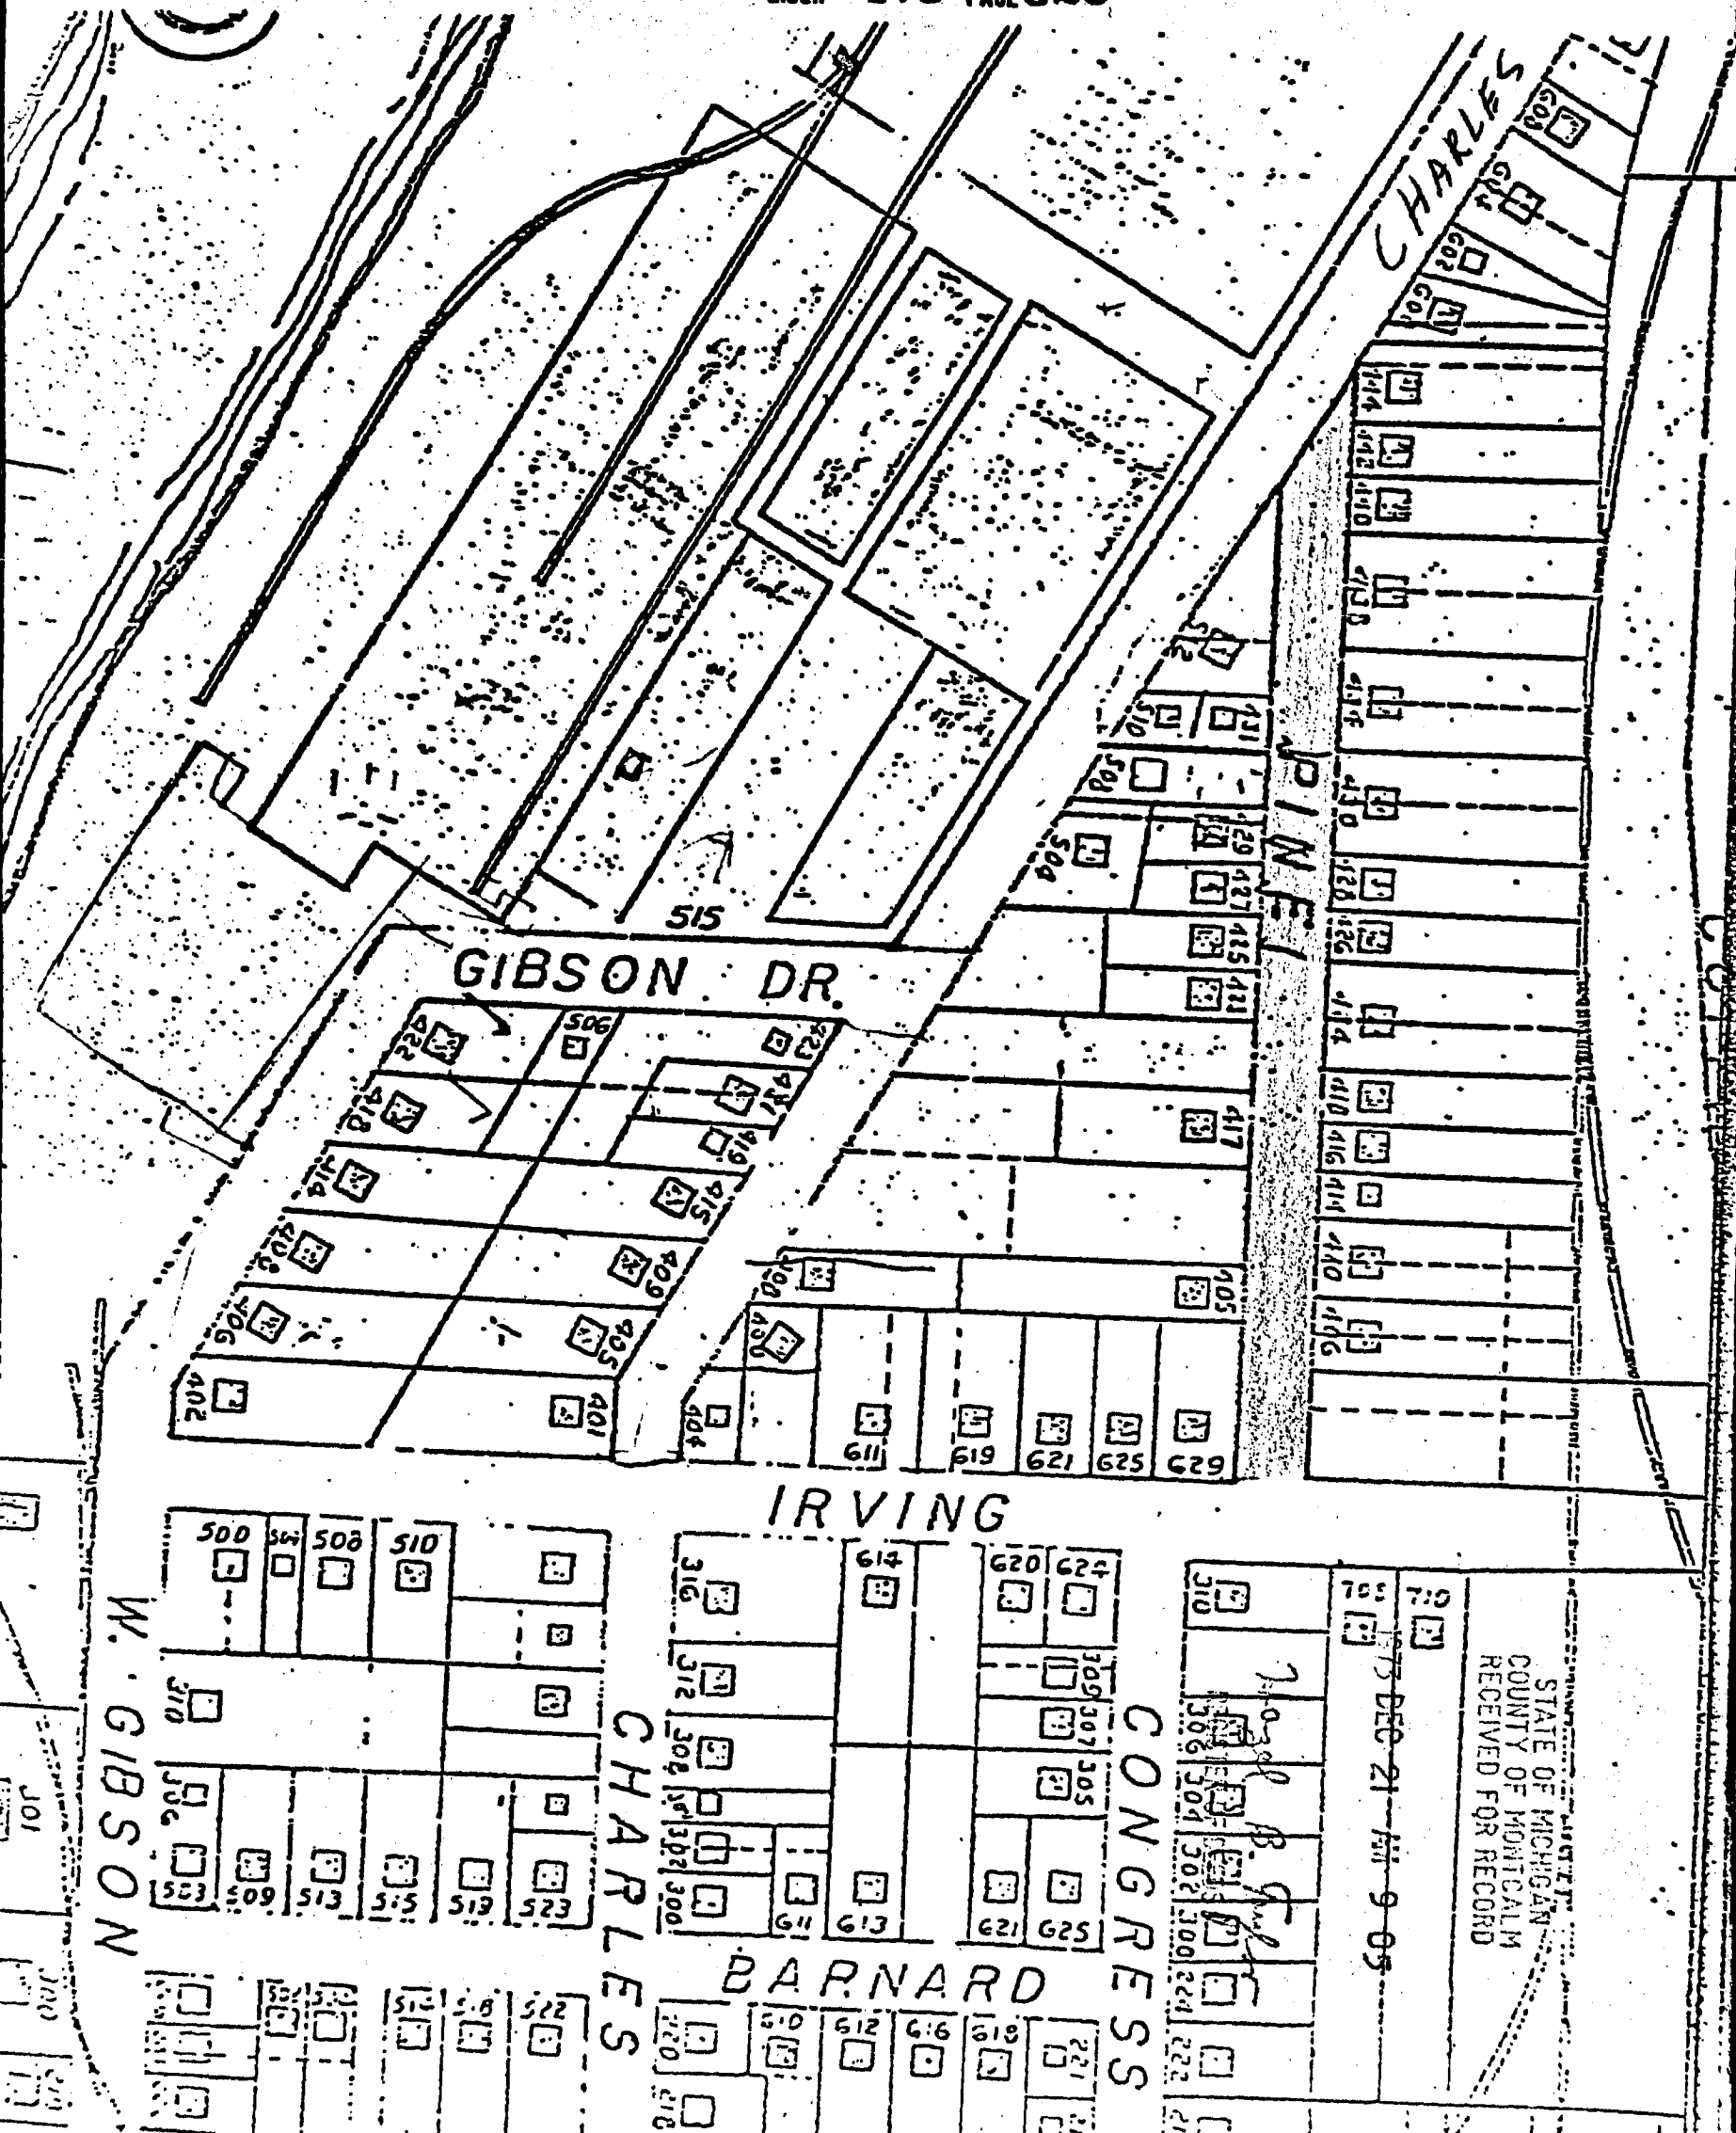

CHARLES

PINE

GIBSON DR.

IRVING

CHARLES

BARNARD

CONGRESS

W. GIBSON

STATE OF MICHIGAN
COUNTY OF MONTCALM
RECEIVED FOR RECORD

DEC 21 AM 9 05