

FAIR GROUNDS ADDITION TO THE CITY OF GREENVILLE.

J. F. DAoust.

December, 1906.

MORTIMER A. SOOY. }
RICHARD H. POST. } Proprietors.

Surveyor.

Scale 1 inch = 100 ft.

DEDICATION.

Know all men by these presents, That we, Mortimer A. Sooy as proprietor and Katherine L. Sooy, his wife, and Richard H. Post as proprietor, and Edith H. Post, his wife, have caused the land embraced in the annexed plat to be surveyed, laid out and platted, to be known as Fairgrounds Addition to the City of Greenville, and that the streets as shown on said plat are hereby dedicated to the use of the public.

Witness our hands and seals this 17th day of December, A.D. 1906.

Signed and sealed in presence of)
Peter Gilhart)
L.V. Devries)
Mortimer A. Sooy (L.S.)
Katherine L. Sooy (L.S.)
Richard H. Post (L.S.)
Edith H. Post (L.S.)

State of Michigan SS.
County of Michigan

County of Ottawa

On this 17th day of December, A.D. 1906 before me, a Notary Public in and for said county personally appeared the above named Mortimer A. Sooy and Katherine L. Sooy, his wife, and Richard H. Post and Edith H. Post, his wife, known to me to be the persons who executed the above dedication and acknowledged the same to be their free act and deed, severally.

Leonard Y. Devries,

Notary Public in and for Ottawa County, Mich.
My commission expires July 5, 1909.

DESCRIPTION.

The land embraced in the annexed plat of the Fairgrounds Addition to the City of Greenville is described as follows, to-wit: In the City of Greenville, County of Montcalm, and State of Michigan. The E 1/2 of S.W. 1/4 of S.W. 1/4 of Section nine, Town nine north range eight west and bounded as follows: Commencing at the 1/8 post on south side of S.W. 1/4 of Section nine T-9 N.R.8 W., a point 1350 feet S. 88° 35' W. from quarter post on south side of said section and on center line produced of Washington Street of said City of Greenville and running S. 88° 35' W. 650 ft. Thence north 12° W 1349 5/10 ft thence N. 88° 35' E. 650 ft. along E. & W eighth line of S.W. 1/4 of said section nine, thence S. 13° E. 1349 5/10 ft. along N & S 1/8 line of S.W. 1/4 of said section to place of beginning. 105 1/10 feet of said last course being along west side of Ashley's Addition to the village (now City) of Greenville and 825 66/100 ft being along west side of Berridges' Addition to City of Greenville and 385 75/100 ft being along west side of old cemetery of City of Greenville as shown on annexed plat.

SURVEYOR'S CERTIFICATE.

I hereby certify that the plat hereon delineated is a correct one, and that permanent monuments, each consisting of an iron pipe have been planted at points marked thus "w" as thereon shown at all angles in the boundaries of the land platted, at all intersections of streets, and at all intersections of streets with boundaries of lands platted. I further certify that all dimensions are expressed on said plat in feet and decimals of a foot.

The bearing of the center line of Washington Street was observed. All other bearings were computed from interior angles.

John F. Daoust, County Surveyor.

I further certify that all of that portion of Macomber and Jeffers Addition to the village (now City) of Greenville embraced in the annexed plat was vacated October 15, 1877. by order of the Circuit Court of the County of Montcalm, State of Michigan.

Examined and approved December 22, 1906.


John F. Daoust, Surveyor. Charles L. Meach, County Clerk.
John F. Wilkinson, Deputy Auditor General,
Approved by the Common Council of the City of Greenville, Michigan, February 6, 1907.

RECEIVED AND FILED.

IN AUDITOR GENERAL'S OFFICE,

March 26, 1907.

James Wilkinson
Deputy Auditor General

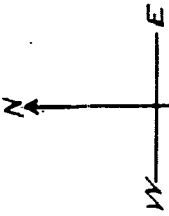

State of Michigan, SS.

County of Montcalm.

We, A.J. Montgomery, Deputy Register of Deeds and John F. Daoust, Surveyor, hereby certify that we have each carefully compared this copy with the original plat of Fairgrounds Addition to the City of Greenville and that it is an exact copy thereof and of the whole of such original map or plat.

A.J. Montgomery, Deputy Register of Deeds. John F. Daoust, Surveyor.

State of Michigan, SS.

County of Montcalm.

We, A.J. Montgomery, Deputy Register of Deeds, and John F. Daoust, Surveyor, hereby certify that we have each carefully compared the annexed copy with the plat of Fairgrounds Addition to City of Greenville, now of record in the office of Register of Deeds, and that it is a true transcript therefrom and of the whole of such record.

A.J. Montgomery
Deputy Register of Deeds.
John F. Daoust
Surveyor.

STATE OF MICHIGAN, }
County of Montcalm, }

Received for record this 14th day of February A.D. 1907

at 3 o'clock P.M. and Recorded


in Liber 2 of Plats

on page 18

A.J. Montgomery
Deputy Register of Deeds.

OLD CEMETERY

Not included in this plat

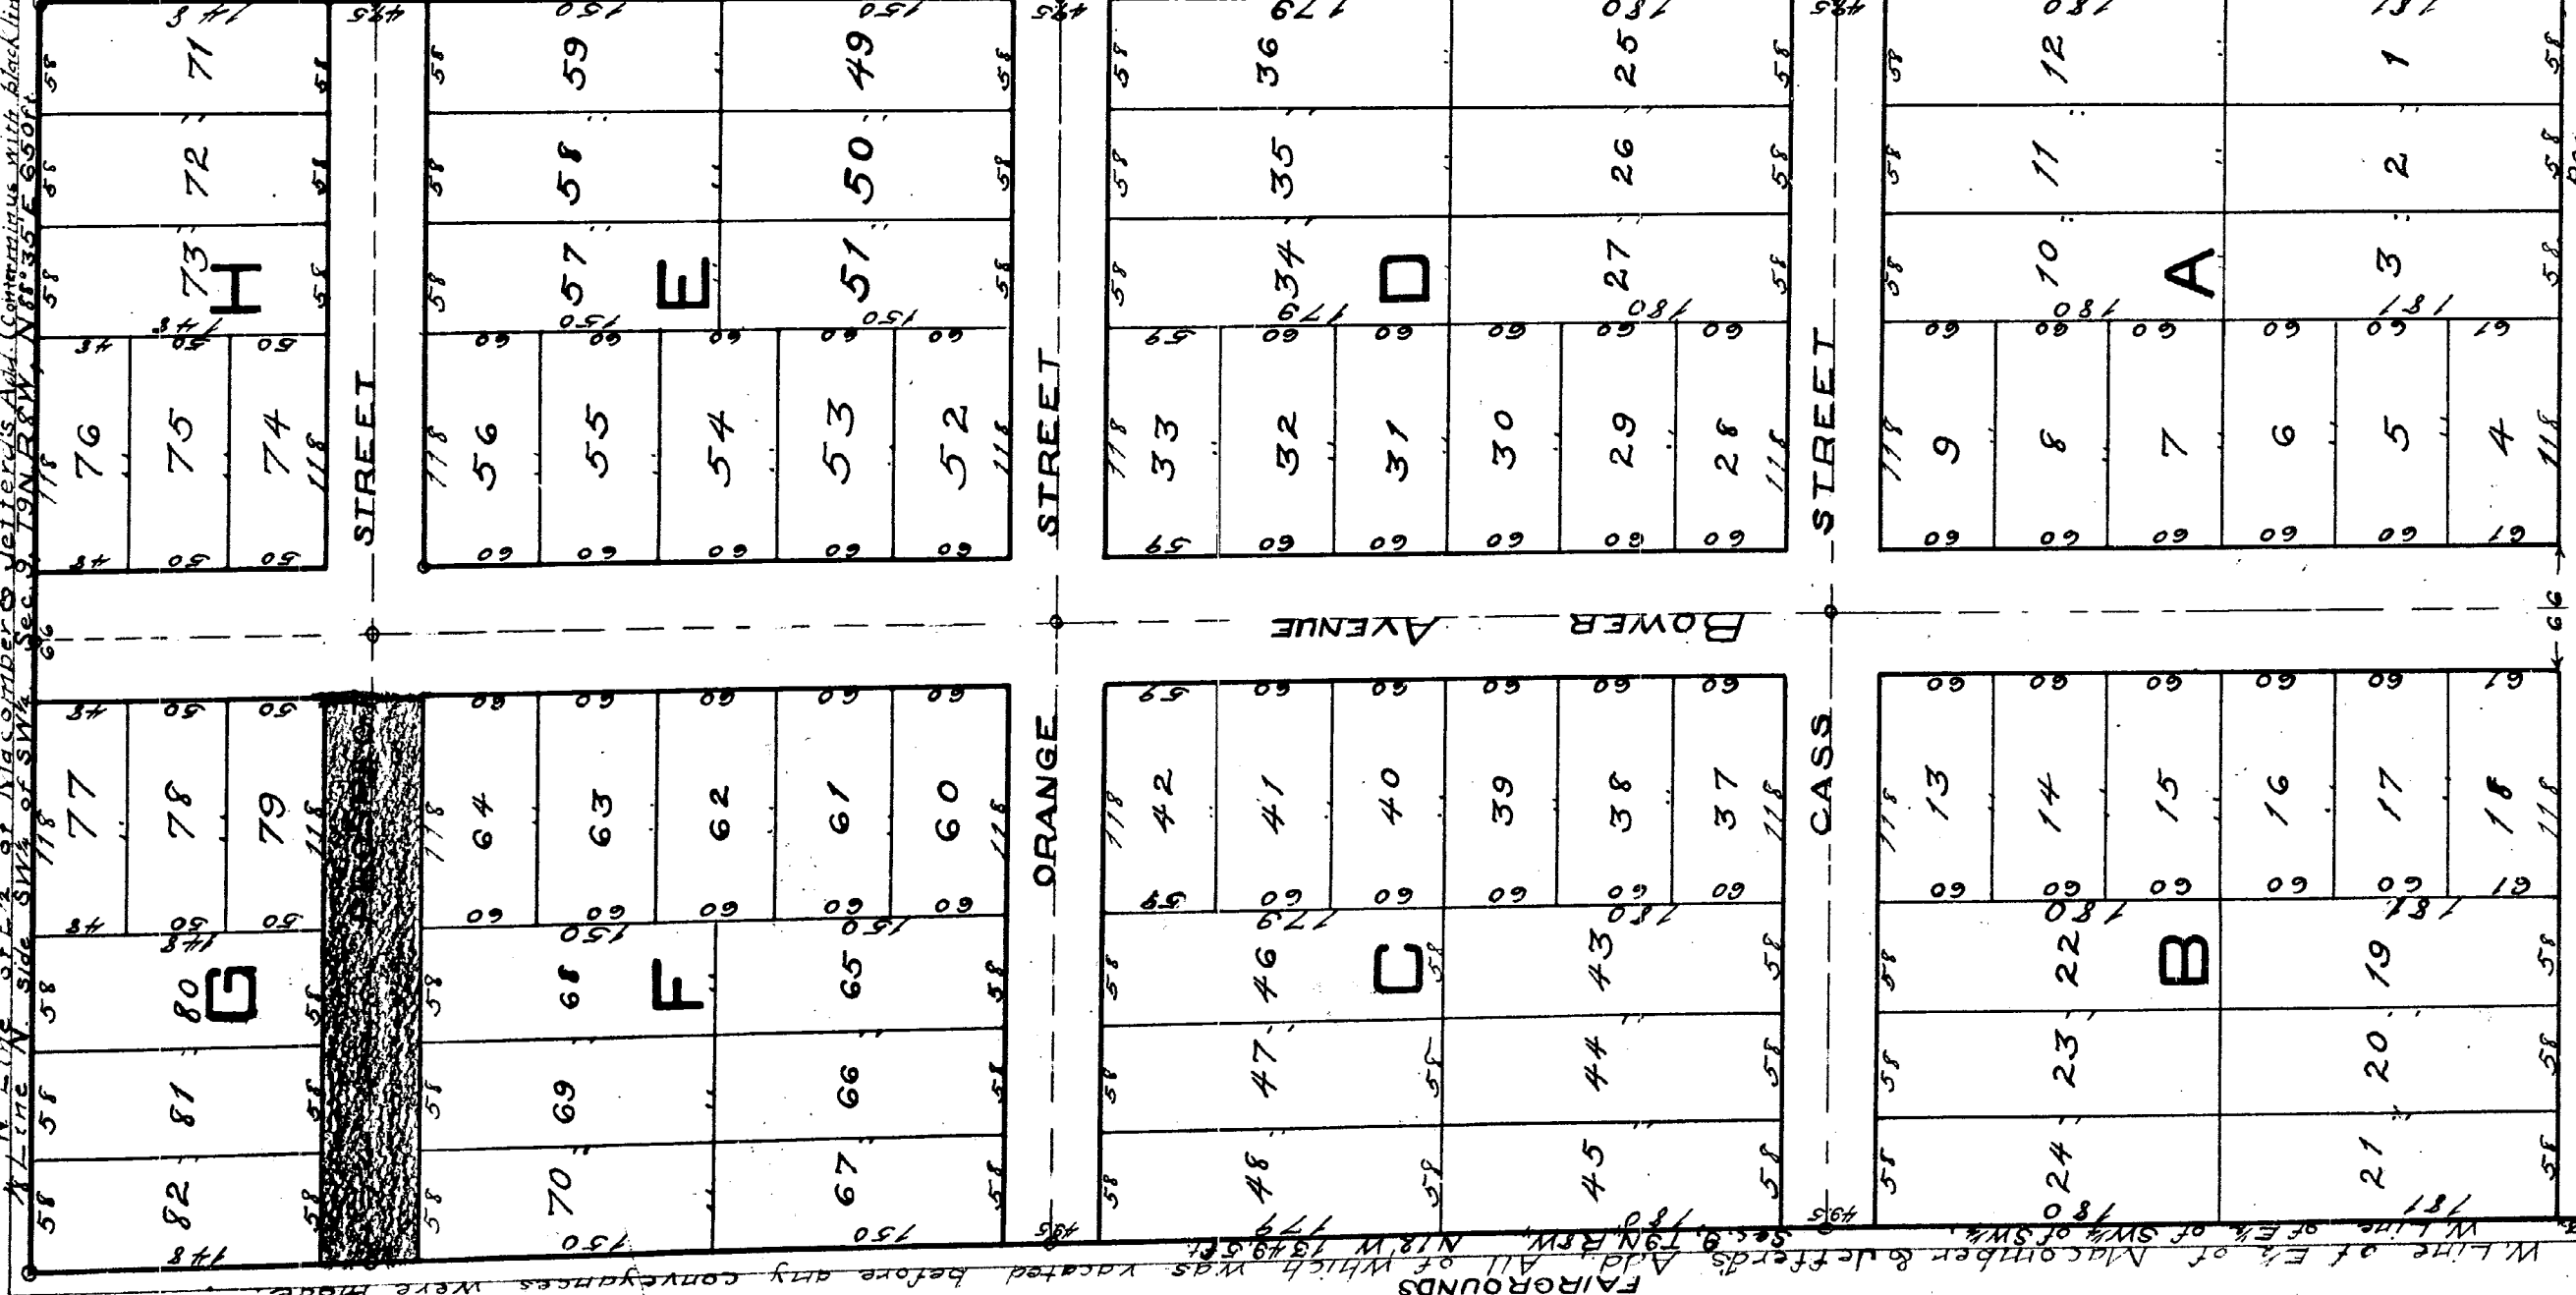

VACATED BY RESOLUTION
OF City Council
Aug. 17, 1900
NO. 1, P. 10, 520-20.