E LINE OF LOT 3 SEC. 20 T 11 N R 10 W — N 3° W 1320 FT

# PLAT OF
# SKINNER'S RESORT
## WHITEFISH LAKE, Montcalm County, Mich.

J. F. DAOUST. Surveyor.

July, 1907.

JAMES A. SKINNER. & MARY A. SKINNER. } Proprietors.

SCALE 1 IN. = 100 FT.

### Description.

The land embraced in the annexed plat of Skinner's Resort lies along the west side of Lot No. 3, of section 20, T. 11 N.R. 10 W., Montcalm County, Michigan, and is more particularly described as follows towit:

Commencing at a point on E & W quarter line of said section 20, T 11 N R 10 W and at a distance of 1071.5 ft. from the N.E. corner of said lot No. 3, of said section; said point being 33 feet west of the S.W. corner of Campbell's Resort as laid out and platted on Lot No. 2 of said section 20, and running S 7° 45' W. 309. 8 ft., thence S. 10° 28' W. 167 ft, thence S 4° W. 279 ft, thence S. 15° 21' W 542 ft, thence S 27° 19' W 61 ft to 1/8 line and S line of lot No. 3 of said section 20, thence N 89° 4' E 398.6 ft. along said 1/8 line to E line of highway, thence N 15° 21' E 598.2 ft. along E line of said highway, thence N 6° 54' E 754.8 ft. along E line of said highway to E & W 1/4 line of said section 20, thence S 89° 10' W along said 1/4 line and along the S line of aforesaid Campbell's Resort 386 ft., to place of beginning.

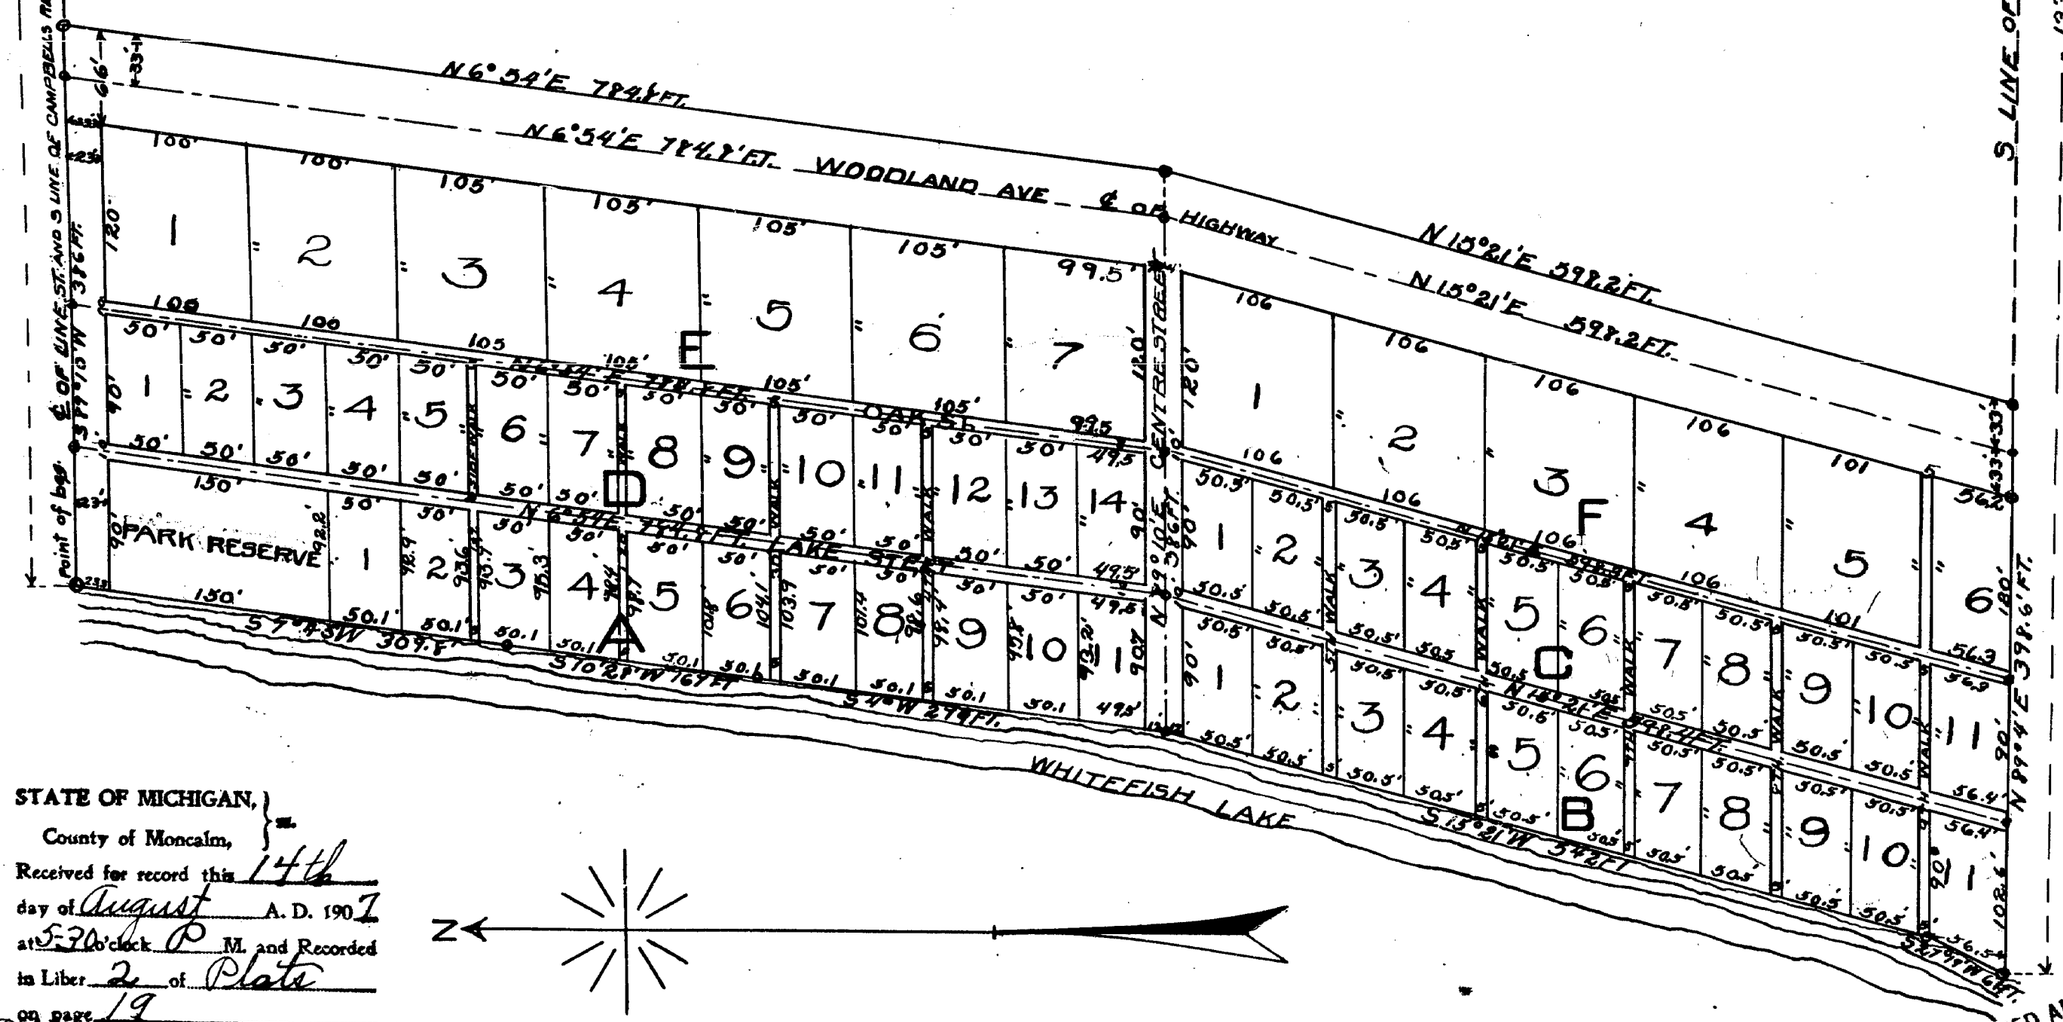


STATE OF MICHIGAN, } ss.
County of Moncalm, }

Received for record this 14th day of August A. D. 1907 at 5-70 o'clock P M. and Recorded in Liber 2 of Plats on page 19

Robert Montgomery
Register of Deeds.

### Dedication.

Know All Men By These Presents, That we, James A. Skinner as proprietor, and Mary A. Skinner, his wife, have caused the land embraced in the annexed plat to be surveyed, laid out and platted, to be known as "Skinner's Resort" and that the streets and walks as shown on said plat are hereby dedicated to the use of the public.

Witness our hands and seals this 23rd day of July, A.D. 1907.

Signed and sealed in presence of
George Arnold ) James A. Skinner (L.S.)
Josephine Maynard ) Mary A. Skinner (L.S.)

State of Michigan )
) SS.
County of Kent )

On this 23rd day of July 1907 before me, a Notary Public in and for said county, personally came the above named James A. Skinner and Mary A. Skinner, his wife, known to me to be the persons who executed the above dedication, and acknowledged the same to be their free act and deed.

George Arnold, Notary Public.
My commission expires March 14, 1911.

### Surveyor's Certificate.

I hereby certify that the plat hereon delineated is a correct one, and that permanent monuments consisting of pieces of gaspipe have been plated at points marked thus "o" as shown thereon at all angles in the boundaries of the land platted, at all intersections of streets, and at intersections of streets with the boundaries of the land platted: also drove pieces of gaspipe of various sizes, at every corner of every lot on plat.

At intersection of Woodland Ave. and Center street drove gas pipe from which an oak 8 bears N 67° W 32.8 ft.

John F. Daoust, Surveyor.

Examined and approved, July 27th, 1907.
John F. Wilkinson,
Deputy Auditor General.

State of Michigan )
) SS.
County of Montcalm )

We, R. Montgomery, Register of Deeds, and John F. Daoust, Surveyor, hereby certify that we have each carefully compared this copy with the original plat of "Skinner's Resort", and that it is an exact copy there and of the whole of such original map or plat.

Robert Montgomery, Register of Deeds.
John F. Daoust, Surveyor.

State of Michigan )
) SS.
County of Montcalm )

We, Robert Montgomery, Register of Deeds, and John F. Daoust, Surveyor, hereby certify that we have each carefully compared the annexed copy with the plat of "Skinner's Resort" now of record in the office of said Register of Deeds, and that it is a true transcript therefrom and of the whole of such record.

Robert Montgomery Register of Deeds.
John F. Daoust Surveyor.

RECEIVED AND FILED. IN AUDITOR GENERAL'S OFFICE. Sept. 17 1907
John F. Wilkinson Deputy Auditor General.

12958