


Macomber's Addition
June 15 9
Allen B. Dickerson

Macomber's Addition to the Village of Lakeview Montcalm County Michigan

Examined and Approved
June 2-1915
Geo. L. Hunter
Deputy Auditor General

Scale 1"=60' All dimensions are in feet and tenths

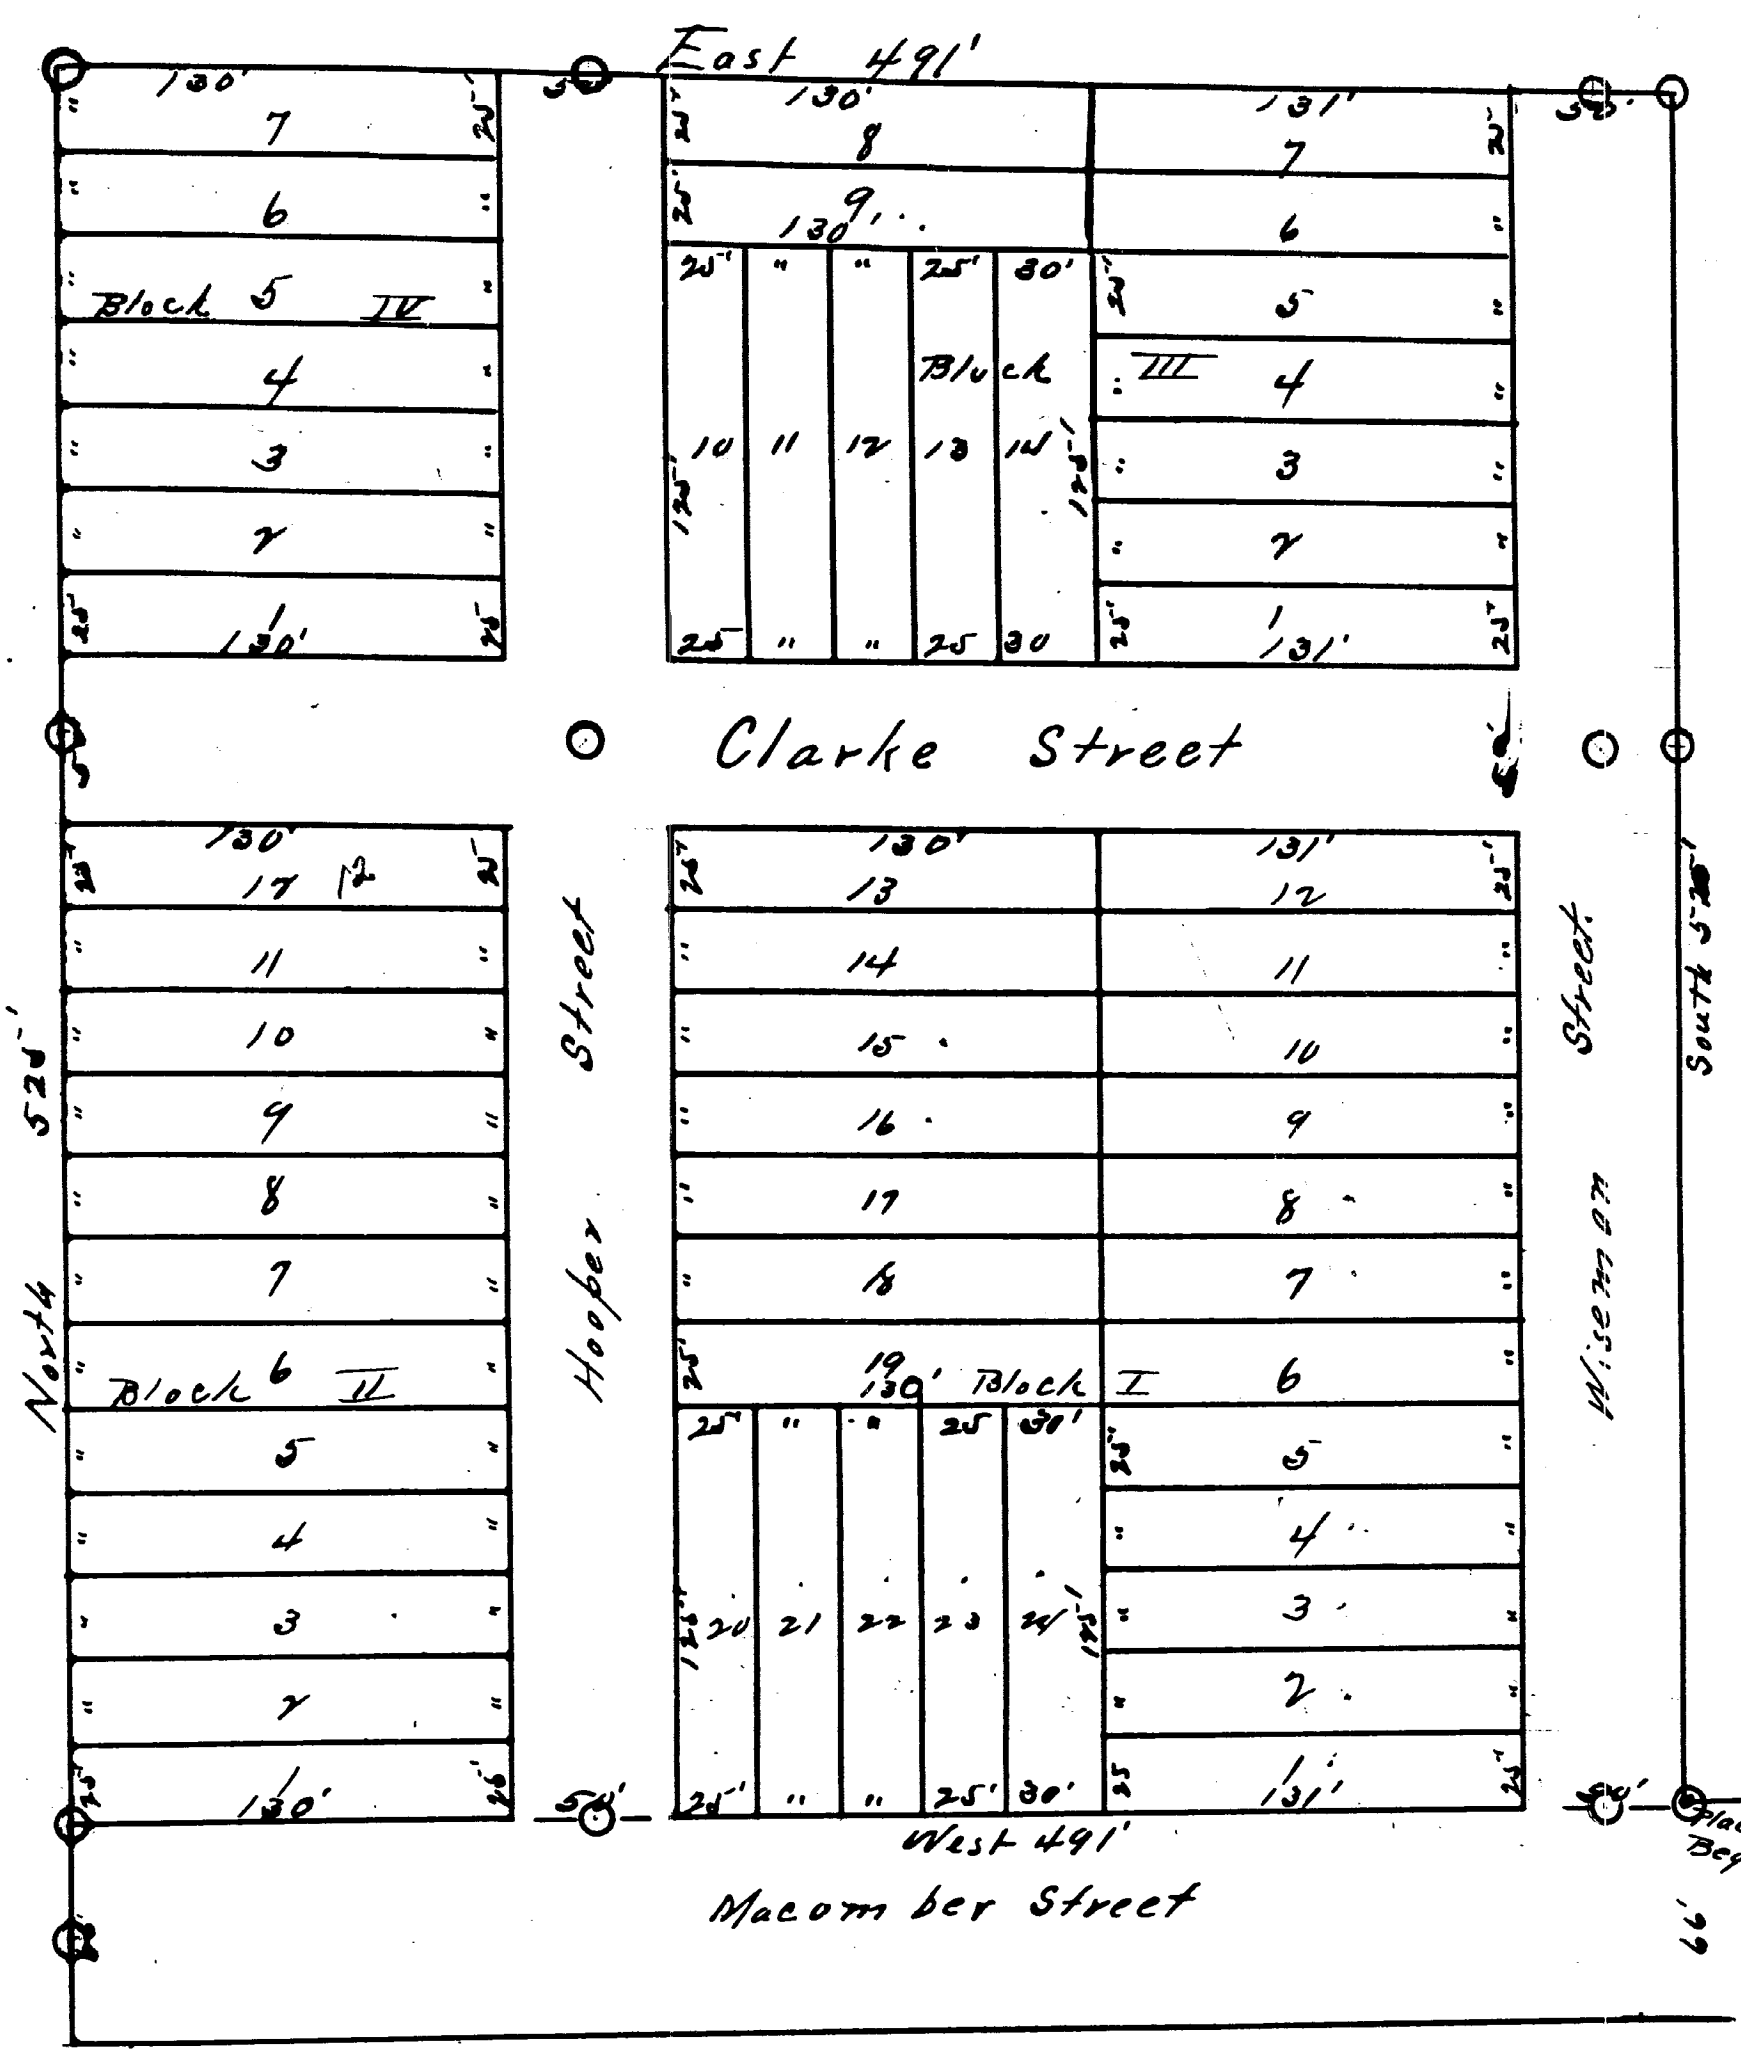

Know All Men By These Presents: That we
Esther Macomber, a single lady, B.P. Wiseman,
and Minnie E. Wiseman, his wife, have caused the
land embraced in the annexed plat of Macomber's
Addition to the Village of Lakeview, Montcalm
County Michigan to be surveyed laid out and
platted and that the sheets as shown shown are
here by dedicated to the use of the public

Signed and Sealed in presence of
Benjamin F. Butler
W. Hunter Haffey
Esther Macomber L.S.
B.P. Wiseman L.S.
Minnie E. Wiseman L.S.

State of Michigan } ss. On this 28 day of May
County of Montcalm } 1915 before me a Notary Public in and for
said County personally came the above named
Esther Macomber a single lady and B.P. Wiseman
and Minnie E. Wiseman his wife known to me
to be the persons who executed the above del-
eception and who acknowledged the same to be
their free act and deed

Benjamin F. Butler
Notary Public Montcalm County
My commission Expires Sept 16, 1916

I hereby certify that the plat herein
delineated is a correct one and that permanent
iron monuments consisting of 1" Gas pipe 18" long
have been planted at all points marked thus
"O" at all angles in the boundaries of the land
platted and at all street intersections

J. P. Rabb
Engineer

Office of Montcalm County Treasurer
Lansing Mich May 29 1915
I hereby certify that there are no tax liens or titles
held by the State on the land described below and that there
are no tax liens or titles held by individuals on said
lands for a period of five years preceding this 29 day of
May 1915 and that the taxes and all paid as shown by the
records of this office

J. W. Bailey
County Treasurer

The land embraced in the annexed plat of Macomber's
Addition to the Village of Lakeview Montcalm County Michigan
is described as follows: Beginning at a point 264' west
of the N.E. corner of the S.E. 1/4 of the S.E. 1/4 of Sec 17 T. 27 N. R. 8 W.
thence West 491', North 525', East 491', South 525' to the place
of beginning, being on N.E. 1/4 of S.E. 1/4 of said Sec 8.

I hereby certify that this
is a true copy of the Map
or PLAT forwarded the Register
of Deeds for recording.
June 2-1915
Geo. L. Hunter
Deputy Auditor General

Approved by resolution of the Common Council of the Village
of Lakeview at a meeting held on the 28th day of May 1915
Benjamin F. Butler
Clerk