I hereby certify that this copy is a true copy of the M. or PLAT forwarded the Register of Deeds for recording.

Compared June 2-1915
Geo L. Hussey
Deputy Auditor General.

Examined and Approved
June 2-1915
Geo L. Hussey
Deputy Auditor General.

14497

12962

Macomber's Replat of

Lots 6-7-8-9-10 and North 27' of lots 1-2-3-4-5 of Block A and lot 10 and North 27' of lot 6 of Block 20 of French's 2nd Addition to the Village of Lakeview Montcalm County Michigan.

Filed in Auditor General's Dep't
June 5- 1915
Geo L. Hussey
Deputy Auditor General.

State of Michigan } S.S.
Montcalm County }
Plat of Macomber's Replat
was presented this 4th day of June A.D. 1915 at 9 o'clock A. M. and recorded in Liber 2 of Plats on Page 26
Allen B. Dickerson
Register of Deeds.

Scale 1"=40' All dimensions are in feet and tenths.

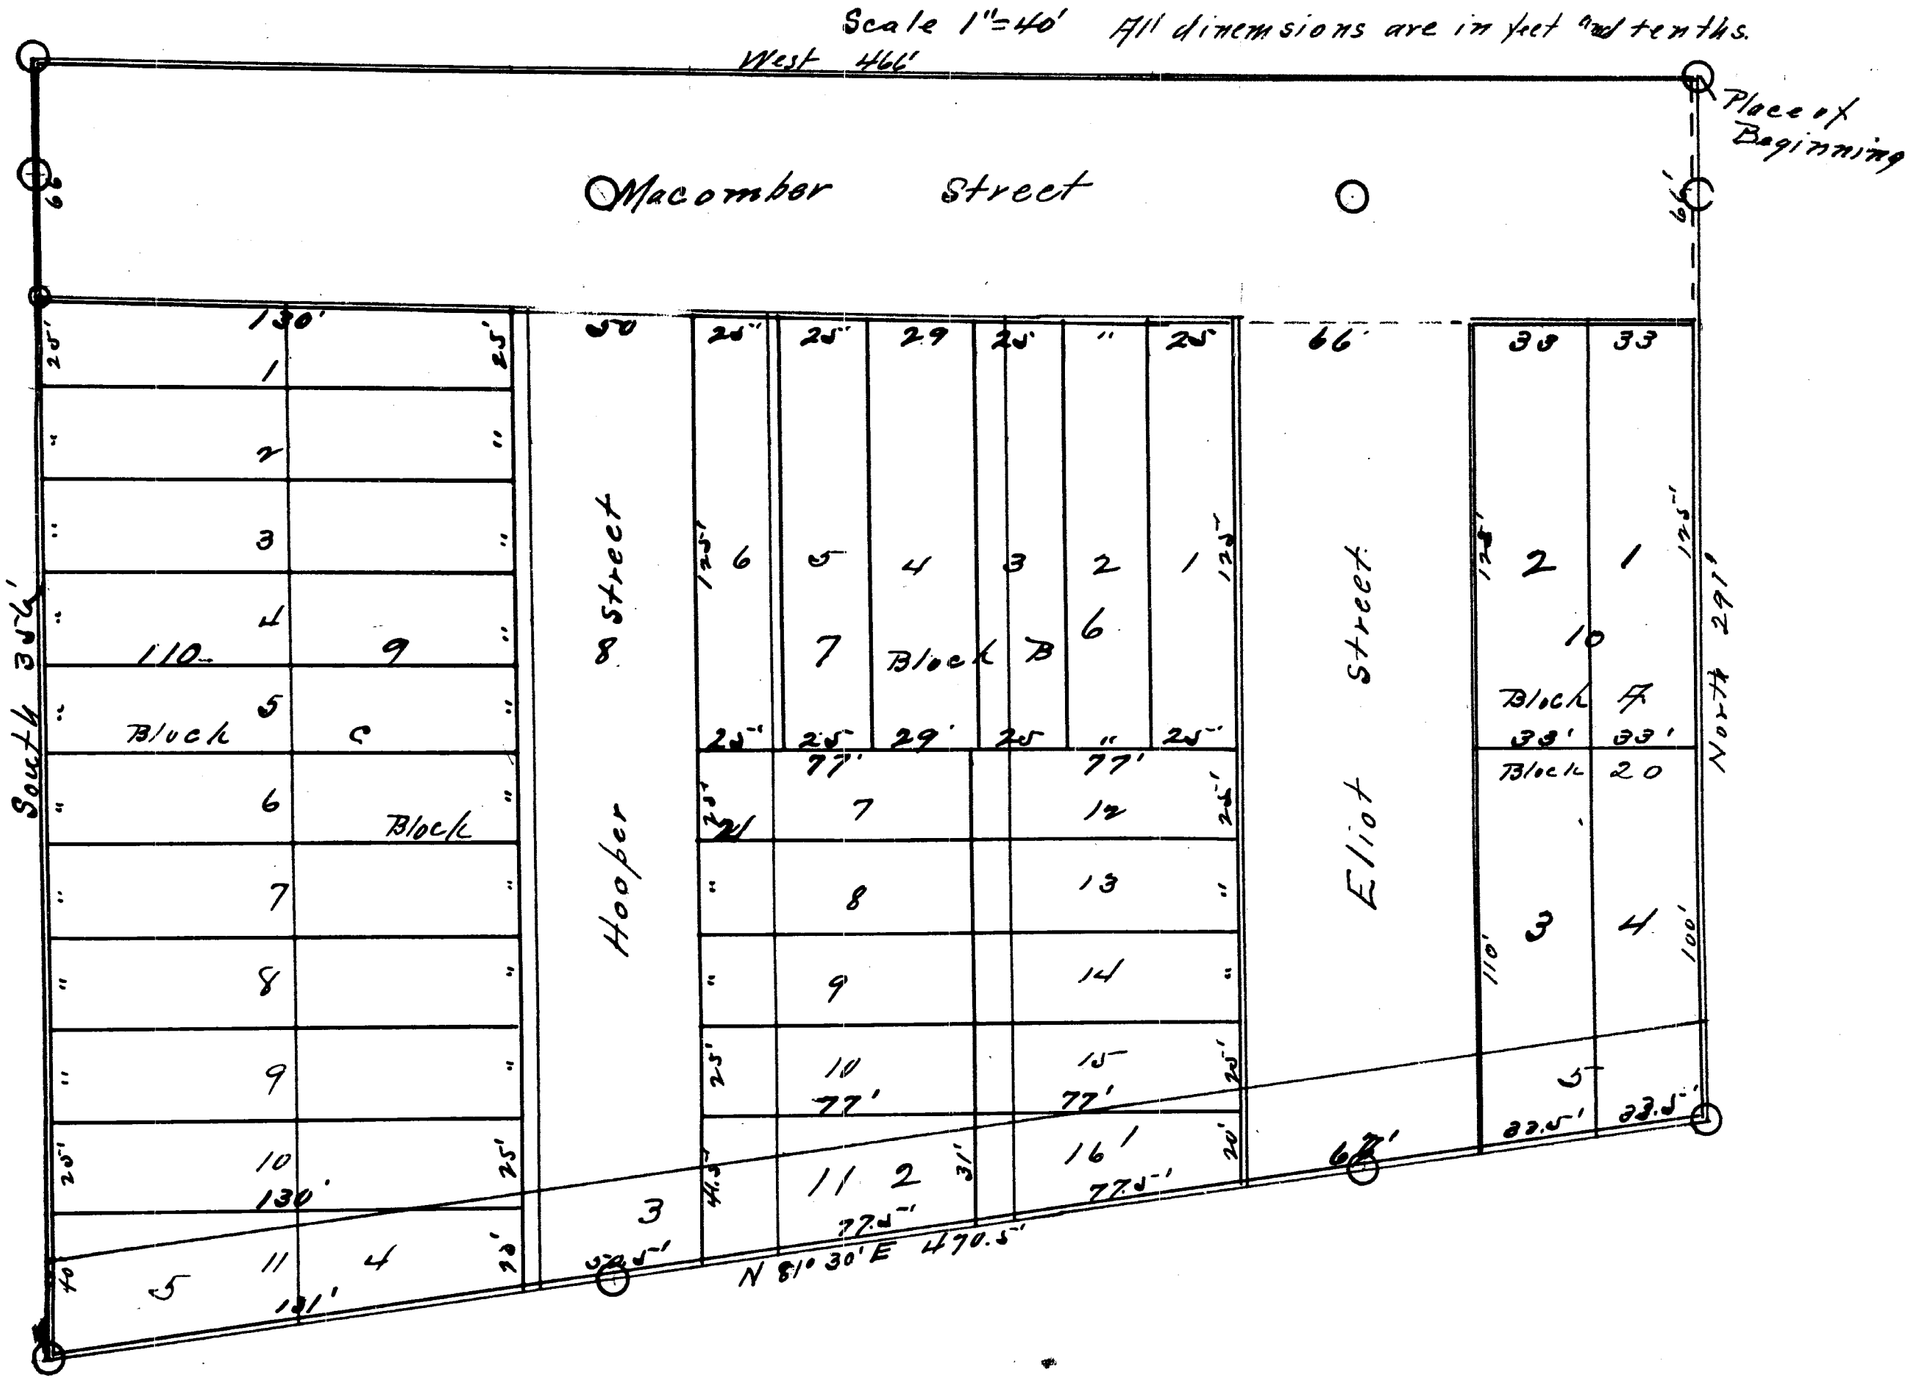

The land embraced in the annexed plat of "Macombers Replat of lots 6-7-8-9-10 and the north 27' of lots 1-2-3-4-5 of Block 21 and lot 10 and the north 27' of lot 6 of Block 20 of French's 2nd Addition to the Village of Lakeview Montcalm County Michigan" is described as follows Beginning at a point 291' west of the N.E. corner of the S.E¼ of the S.E¼ of Sec 8 T 12N R 5W: Thence West 466'; thence N 81° 30' E 470.5'; North 291' to the place of beginning being on the S.E¼ of the S.E¼ of said Sec. 8.

Office of Montcalm County Treasurer
Stanton Mich May 29 1915

I hereby certify that there are no tax liens or titles held by the State on the lands described above and that there are no tax liens or titles held by individuals on said lands for the period of five years preceding the 29th day of May 1915 and that the taxes for said period of five years are all paid as shown by the record of this office.

J. W. Bailey
County Treasurer.

I hereby certify that the plat hereon delineated is a correct one and that permanent monuments consisting of 1" Gas pipe 18" long have been planted at points marked thus "O" of all angles in the boundaries of the land platted and all street intersections

P. J. Pobb
Engineer

Know All Men By These Presents: That I Esther Macomber a widow lady have caused the land embraced in the annexed plat to be surveyed, laid out and platted to be known as "Macombers Replat of lots 6-7-8-9-10 and the north 27' of lots 1-2-3-4-5 of Block 21 and lot 10 and the North 27' of lots 6 of Block 20 of French's 2nd Addition to the Village of Lakeview Montcalm County Michigan" and that the streets as thereon shown are hereby dedicated to the use of the public

Signed and Sealed in Presence of
Benjamin J. Butler
Roy D Goodwin
} Esther Macomber L.S.
L.S.

State of Michigan } S.S.
County of Montcalm }
On this 29 day of May 1915 before me a Notary Public in and for said County personally came the above named Esther Macomber, a widow lady, known to me to be the person who executed the above dedication and acknowledged the same to be her free act and deed

Benjamin J. Butler
Notary Public Montcalm Co
My Commission Expires Sept 16, 1916

Approved by resolution of the Common Council of the Village of Lakeview at a meeting held this 28th day of May 1915

Benjamin J. Butler
Clerk

ClibPDF - www.fastio.com