


Examined and Approved
June 30-1915
Geo. L. Hauser
County Auditor General

FITZPATRICK'S ADDITION TO THE VILLAGE OF CARSON CITY MONTCALM COUNTY MICHIGAN

Scale 1" = 100 ft. All dimensions are in feet and decimals thereof.

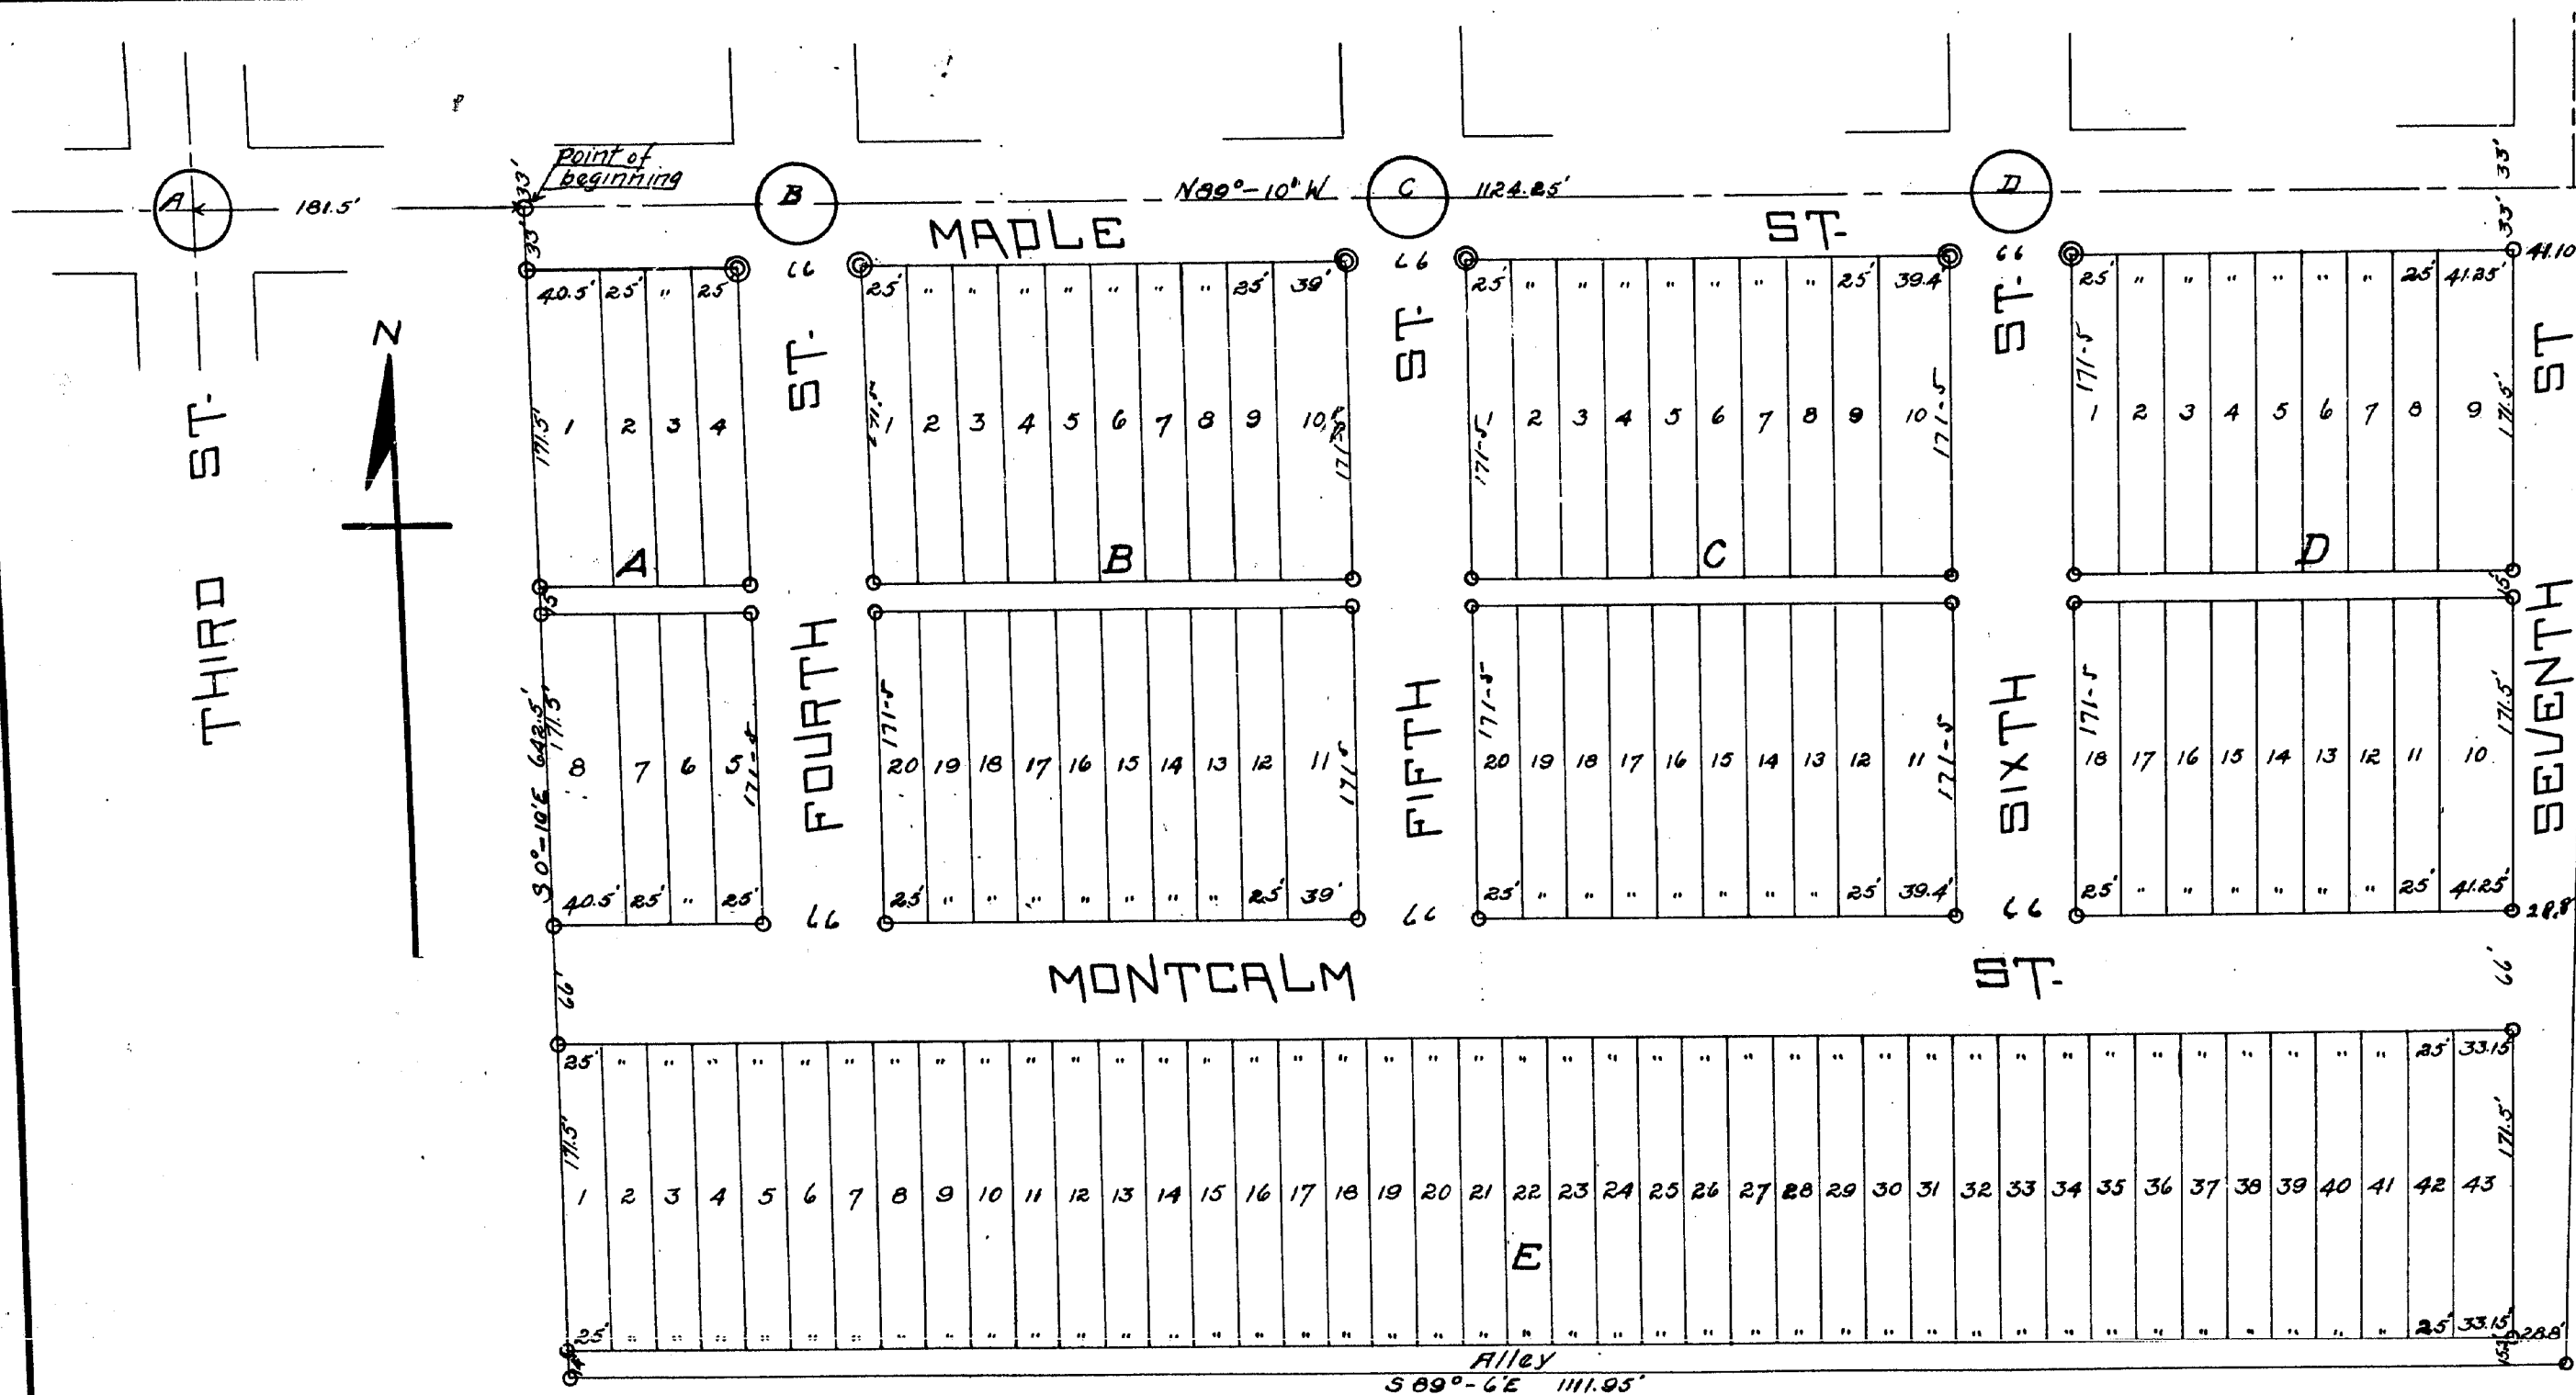

Description
The land embraced in the annexed plat of Fitzpatrick's Addition to the Village of Carson City is described as follows:- Commencing in Center of Maple St. 191.5' east of the center of the intersection of Third and Maple Sts., thence running South 0°-10' East parallel to the center line of Third St. 643.0'; thence S 89°-6' E 111.95'; thence N 1°-24' E 643.0' to center of Maple St., thence N 89°-10' W 1124.25' along center line of Maple St. to place of beginning, all being on 3 1/2 NE 1/4 of Sec. 13 Township 9 North, Range 6 West, County of Montcalm, State of Michigan.

A - 1/2" iron stake, Center of intersection of Third and Maple Sts. B - 1/2" iron stake, Center of intersection of Fourth and Maple Sts. C - 1/2" iron stake, Center of intersection of Fifth and Maple Sts. D - Center of intersection of Sixth and Maple Sts.

DEDICATION.

Know all men by these presents, that we Henry P. Fitzpatrick and Margaret L. Fitzpatrick, his wife, as proprietors, have caused the land embraced in the annexed plat to be surveyed, laid out, and platted to be known as Fitzpatrick's Addition to the Village of Carson City, Montcalm County, Michigan, and that the streets and alleys within or on said plat are hereby dedicated to the use of the public.

Signed and sealed in the presence of
Geo. B. Goodwin } Henry P. Fitzpatrick [L.S.]
Ray B. Bishop } Margaret L. Fitzpatrick [L.S.]

SURVEYORS CERTIFICATE
I hereby certify that the plat herein delineated is correct and that permanent monuments consisting of 1" gas pipe 18" long, marked with Con. plat, or concrete posts, marked thus @ on plat, have been placed at all angles in the boundaries of the land platted and at all intersections of streets or streets and alleys.

Geo. B. Bishop, Surveyor

TREASURERS CERTIFICATE
I hereby certify that there are no tax liens or titles held by the State or the County of Montcalm on the land described above and that there are no tax liens or titles held by individuals on said lands nor have been for the five years preceding the 4th day of June A.D. 1915 and that the taxes for the said period of five years are now paid as shown by the records of the Office of the County Treasurer of Montcalm County.

Dated this 4th day of June, A.D. 1915
W. Bailey, County Treasurer

Accepted and approved at the meeting of the Common Council of the Village of Carson City held this 4th day of June A.D. 1915.
R. B. Brooks, Clerk

State of Michigan } ss
County of Montcalm }

On this 5th day of June A.D. 1915 before me, a Notary Public in and for said County of Montcalm, personally came the above named Henry P. Fitzpatrick and Margaret L. Fitzpatrick, his wife, known to me to be the persons who executed the foregoing instrument and acknowledged the same to be their free act and deed.

Andrew B. Goodwin Notary Public
My commission expires Jan. 11, 1918.

Montcalm
Fitzpatrick Addition
2nd
1915
A. B. Dickerson

I hereby certify that this copy is a true copy of the original PLAT forwarded the Register of Deeds for recording.
June 30-1915
Geo. L. Hauser
County Auditor General.

Filed in Auditor General's Dept.
July 31 1915
Geo. L. Hauser