

Duplicate Copy
July 19-1917
Deputy Auditor General

"DOROTHY'S WHITEFISH LAKE PLAT"

WHITEFISH LAKE, PIERSON TOWNSHIP, MONTCALM COUNTY, MICHIGAN

AUGUST, 1916

JAMES A. SKINNER, PROPRIETOR

R. D. McNUTT, SURVEYOR

Scale—1 inch to 100 feet

East Line of Lot 3 Sec. 20 T. 11 N. R. 10 W.
1097 ft

OFFICE OF COUNTY TREASURER, Montcalm COUNTY: August 18, 1916
I hereby certify that there are no tax liens or titles held by the State on the lands described below, and that there are no tax liens or titles held by individuals on said lands, for the five years preceding the 18th day of August 1916 and that the taxes for said period of five years are paid, as shown by the records of this office. This certificate does not apply to taxes, if any, now in process of collection by township, city or village collecting officers.
Commencing at the North east corner of Lot 3 Section 20 T. 11 N. R. 10 W. thence S 89° 10' W. 685.5 feet on the East and west quarter line of section 20 T. 11 N. R. 10 W. thence N 6° 54' E 27 feet, thence S. 89° 10' W. 96 feet, thence N 0° 20' W 250 feet, thence S 89° 40' W 100 feet, thence S 0° 20' E 277 feet, thence N 89° 40' E 195.5 feet, on East and west quarter line Section 20 T. 11 N. R. 10 W. thence S 6° 54' W 754.8 feet, thence S 15° 21' W. 598.2 feet, thence N 89° 4' E 150 feet on south line of Lot 3 Section 20 T. 11 N. R. 10 W. thence N 15° 21' E 598.2 feet, thence N 6° 54' E 530 feet, thence N 89° 10' E 560 feet thence N 0° 3' W 223 feet on east line of Lot 3 Section 20 T. 11 N. R. 10 W. to place of beginning. Being a portion of lots 2 and 3, Section 20, T. 11 N. R. 10 W.

J. W. Bailey a.m.B.
County Treasurer.

KNOW ALL MEN BY THESE PRESENTS, That I, James A. Skinner, widower, as proprietor, have caused the land embraced in the annexed plat to be surveyed, laid out and platted, to be known as "DOROTHY'S WHITEFISH LAKE PLAT", and that the streets and alleys as shown on said plat are hereby dedicated to the use of the public.

Signed and Sealed in Presence of James A. Skinner (L.S.)

Leon E. Woodworth

J. S. Maynard

STATE OF MICHIGAN)

County of Kent ss

On this 7th day of September 1916 before me, a Notary Public in and for said county, personally came the above named James A. Skinner, widower, known to me to be the person who executed the above dedication, and acknowledged the same to be his free act and deed.

Charles J. Maynard
Notary Public Kent Co., Mich.

My commission expires Feb. 11-1920

I hereby certify that the plat hereon delineated is a correct one, and that permanent monuments, consisting of iron gas pipe, 1 1/2 inches in diameter and 18 inches long have been planted at points marked thus (O) as thereon shown at all angles in the boundaries of the land platted, and at all intersections of streets or streets and alleys.

All measurements are in feet and tenths.
R. D. McNutt
Surveyor.

The land embraced in the annexed plat of Dorothy's Whitefish Lake Plat lies along the west side of Lot No. 3 and Lot No. 2 of Section 20 Town 11 North Range 10 West Pierson Township, Montcalm County, Mich. and is more particularly described as follows:-
Commencing at the N.E. Corner of Lot 3 Section 20 T. 11 N. R. 10 W. thence S 89° 10' W. 685.5 feet on the East and west quarter line of section 20 T. 11 N. R. 10 W. thence N 6° 54' E 27 feet, thence S. 89° 10' W. 96 feet, thence N 0° 20' W. 250 feet, thence S. 89° 40' W. 100 feet, thence S 0° 20' E 277 feet, thence N 89° 40' E 195.5 feet, on east and west quarter line Section 20 T. 11 N. R. 10 W. thence S. 6° 54' W. 754.8 feet, thence S 15° 21' W. 598.2 feet thence N 89° 4' E 150 feet on south line of Lot 3 Section 20 T. 11 N. R. 10 W. thence N 15° 21' E 598.2 feet, thence N 6° 54' E 530 feet, thence N 89° 10' E 560 feet thence N 0° 3' W 223 feet on East line of Lot 3 Section 20 T. 11 N. R. 10 W. to place of beginning.

I hereby certify that this copy is a true copy of the plat of PLAT forwarded the Register of Deeds for recording.

July 19-1917
J. R. Hawley


Montcalm COUNTY ss
Dorothy's Whitefish Lake Plat
RECORDED THIS 20th DAY OF July A.D. 1917
J. R. Hawley
Plat
ON PAGE 29
H. R. Church

Filed in Auditor General's Dept.



July 21-1917
J. R. Hawley

12965

North East Corner of Lot No. 3 Sec. 20 T. 11 N. R. 10 W.
Place of Beginning

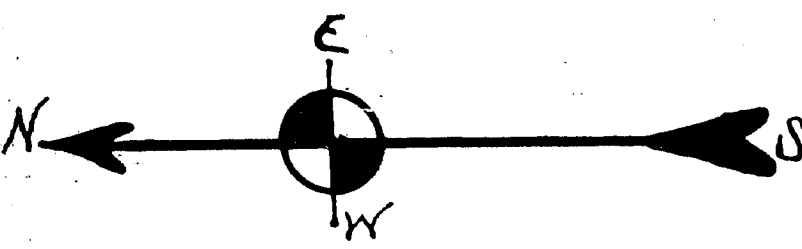

Scale 1 inch to 100 feet

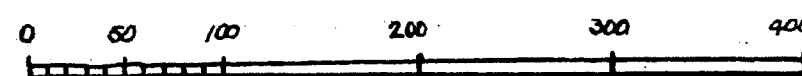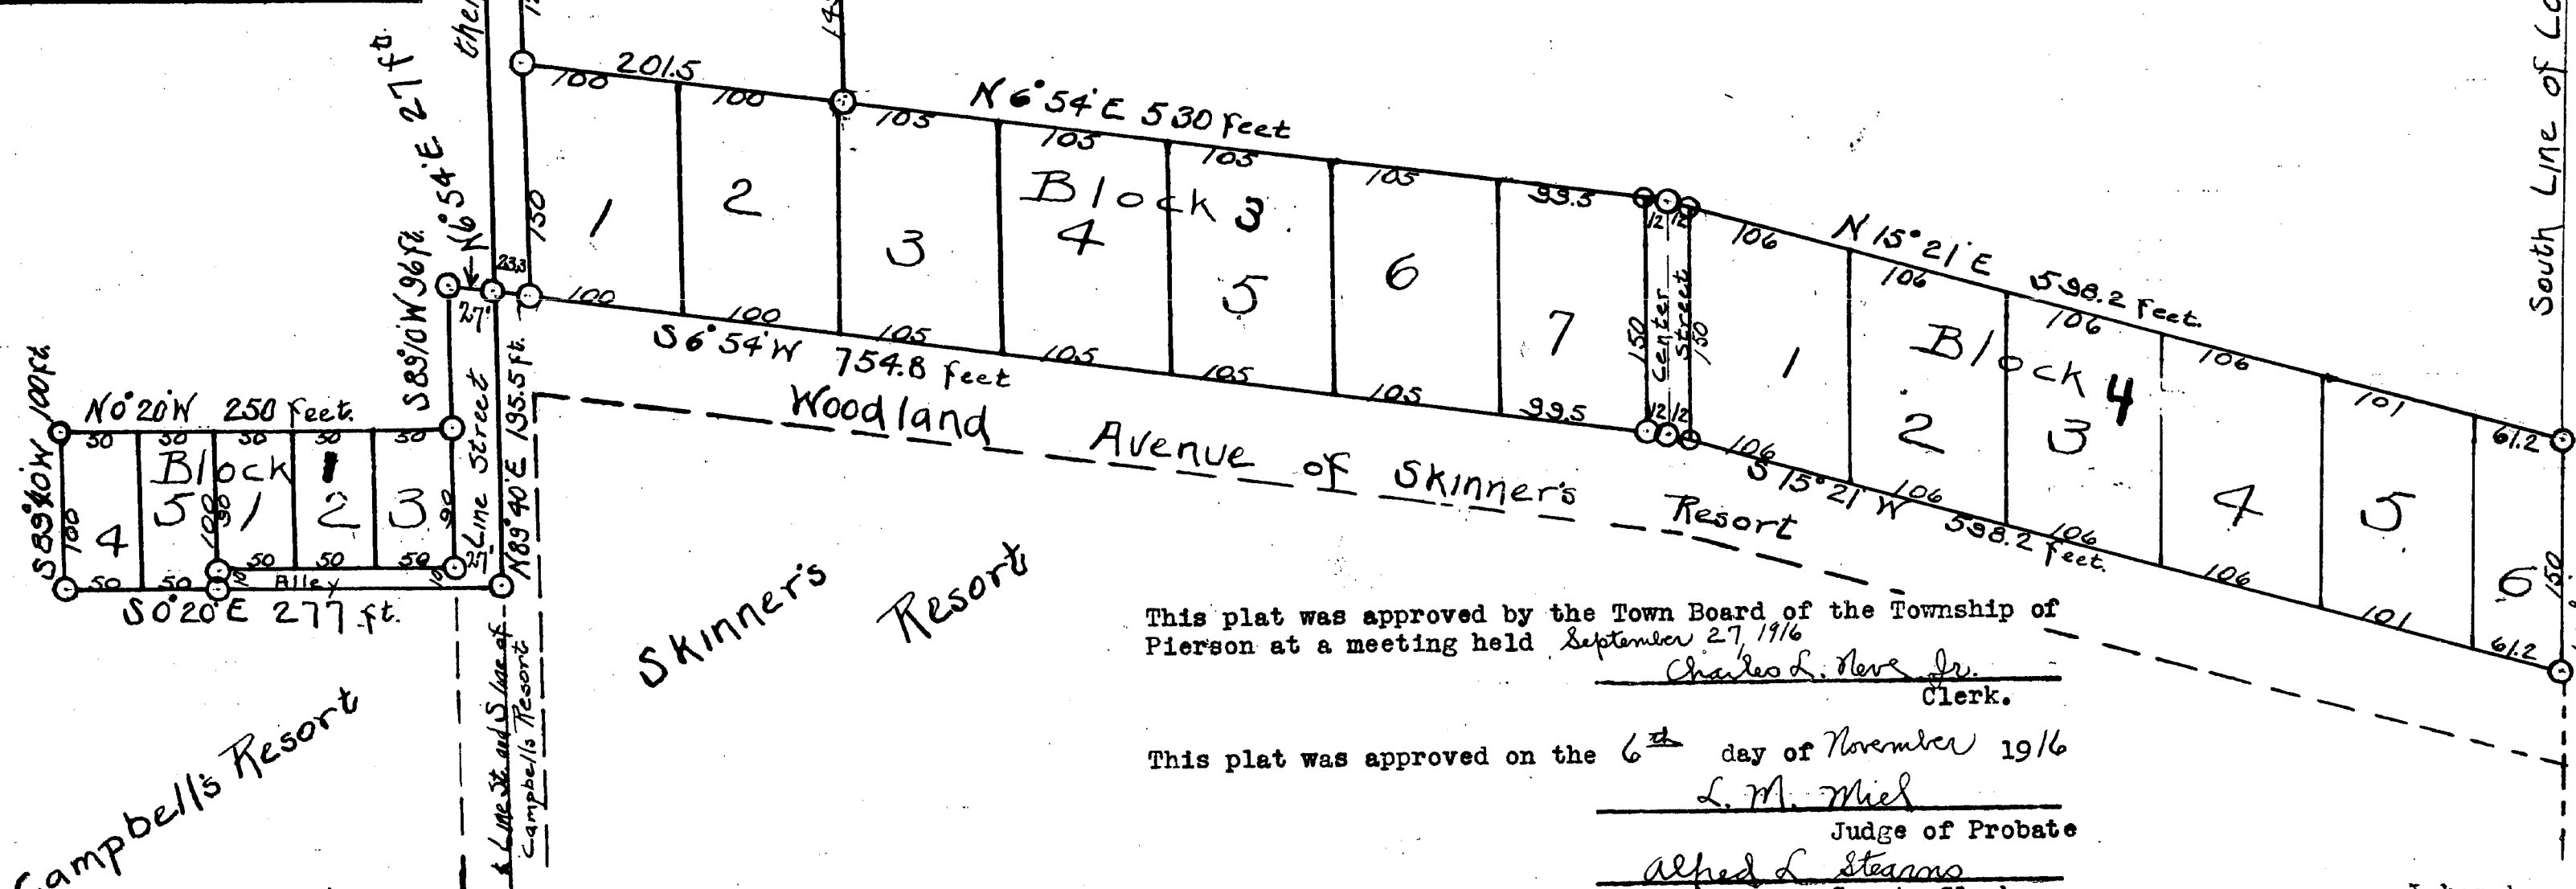

This plat was approved by the Town Board of the Township of Pierson at a meeting held September 27, 1916
Charles L. Neve Jr.
Clerk.

This plat was approved on the 6th day of November 1916
L. M. Miel
Judge of Probate

Alfred L. Stearns
County Clerk:

J. W. Bailey
County Treasurer.

Campbell's Resort

Skinner's Resort