


SUPERVISOR TEED'S PLAT OF CRYSTAL

CRYSTAL TOWNSHIP, MONTCALM COUNTY, MICHIGAN.

Scale 100 feet - 1 inch

R D McNutt - Surveyor

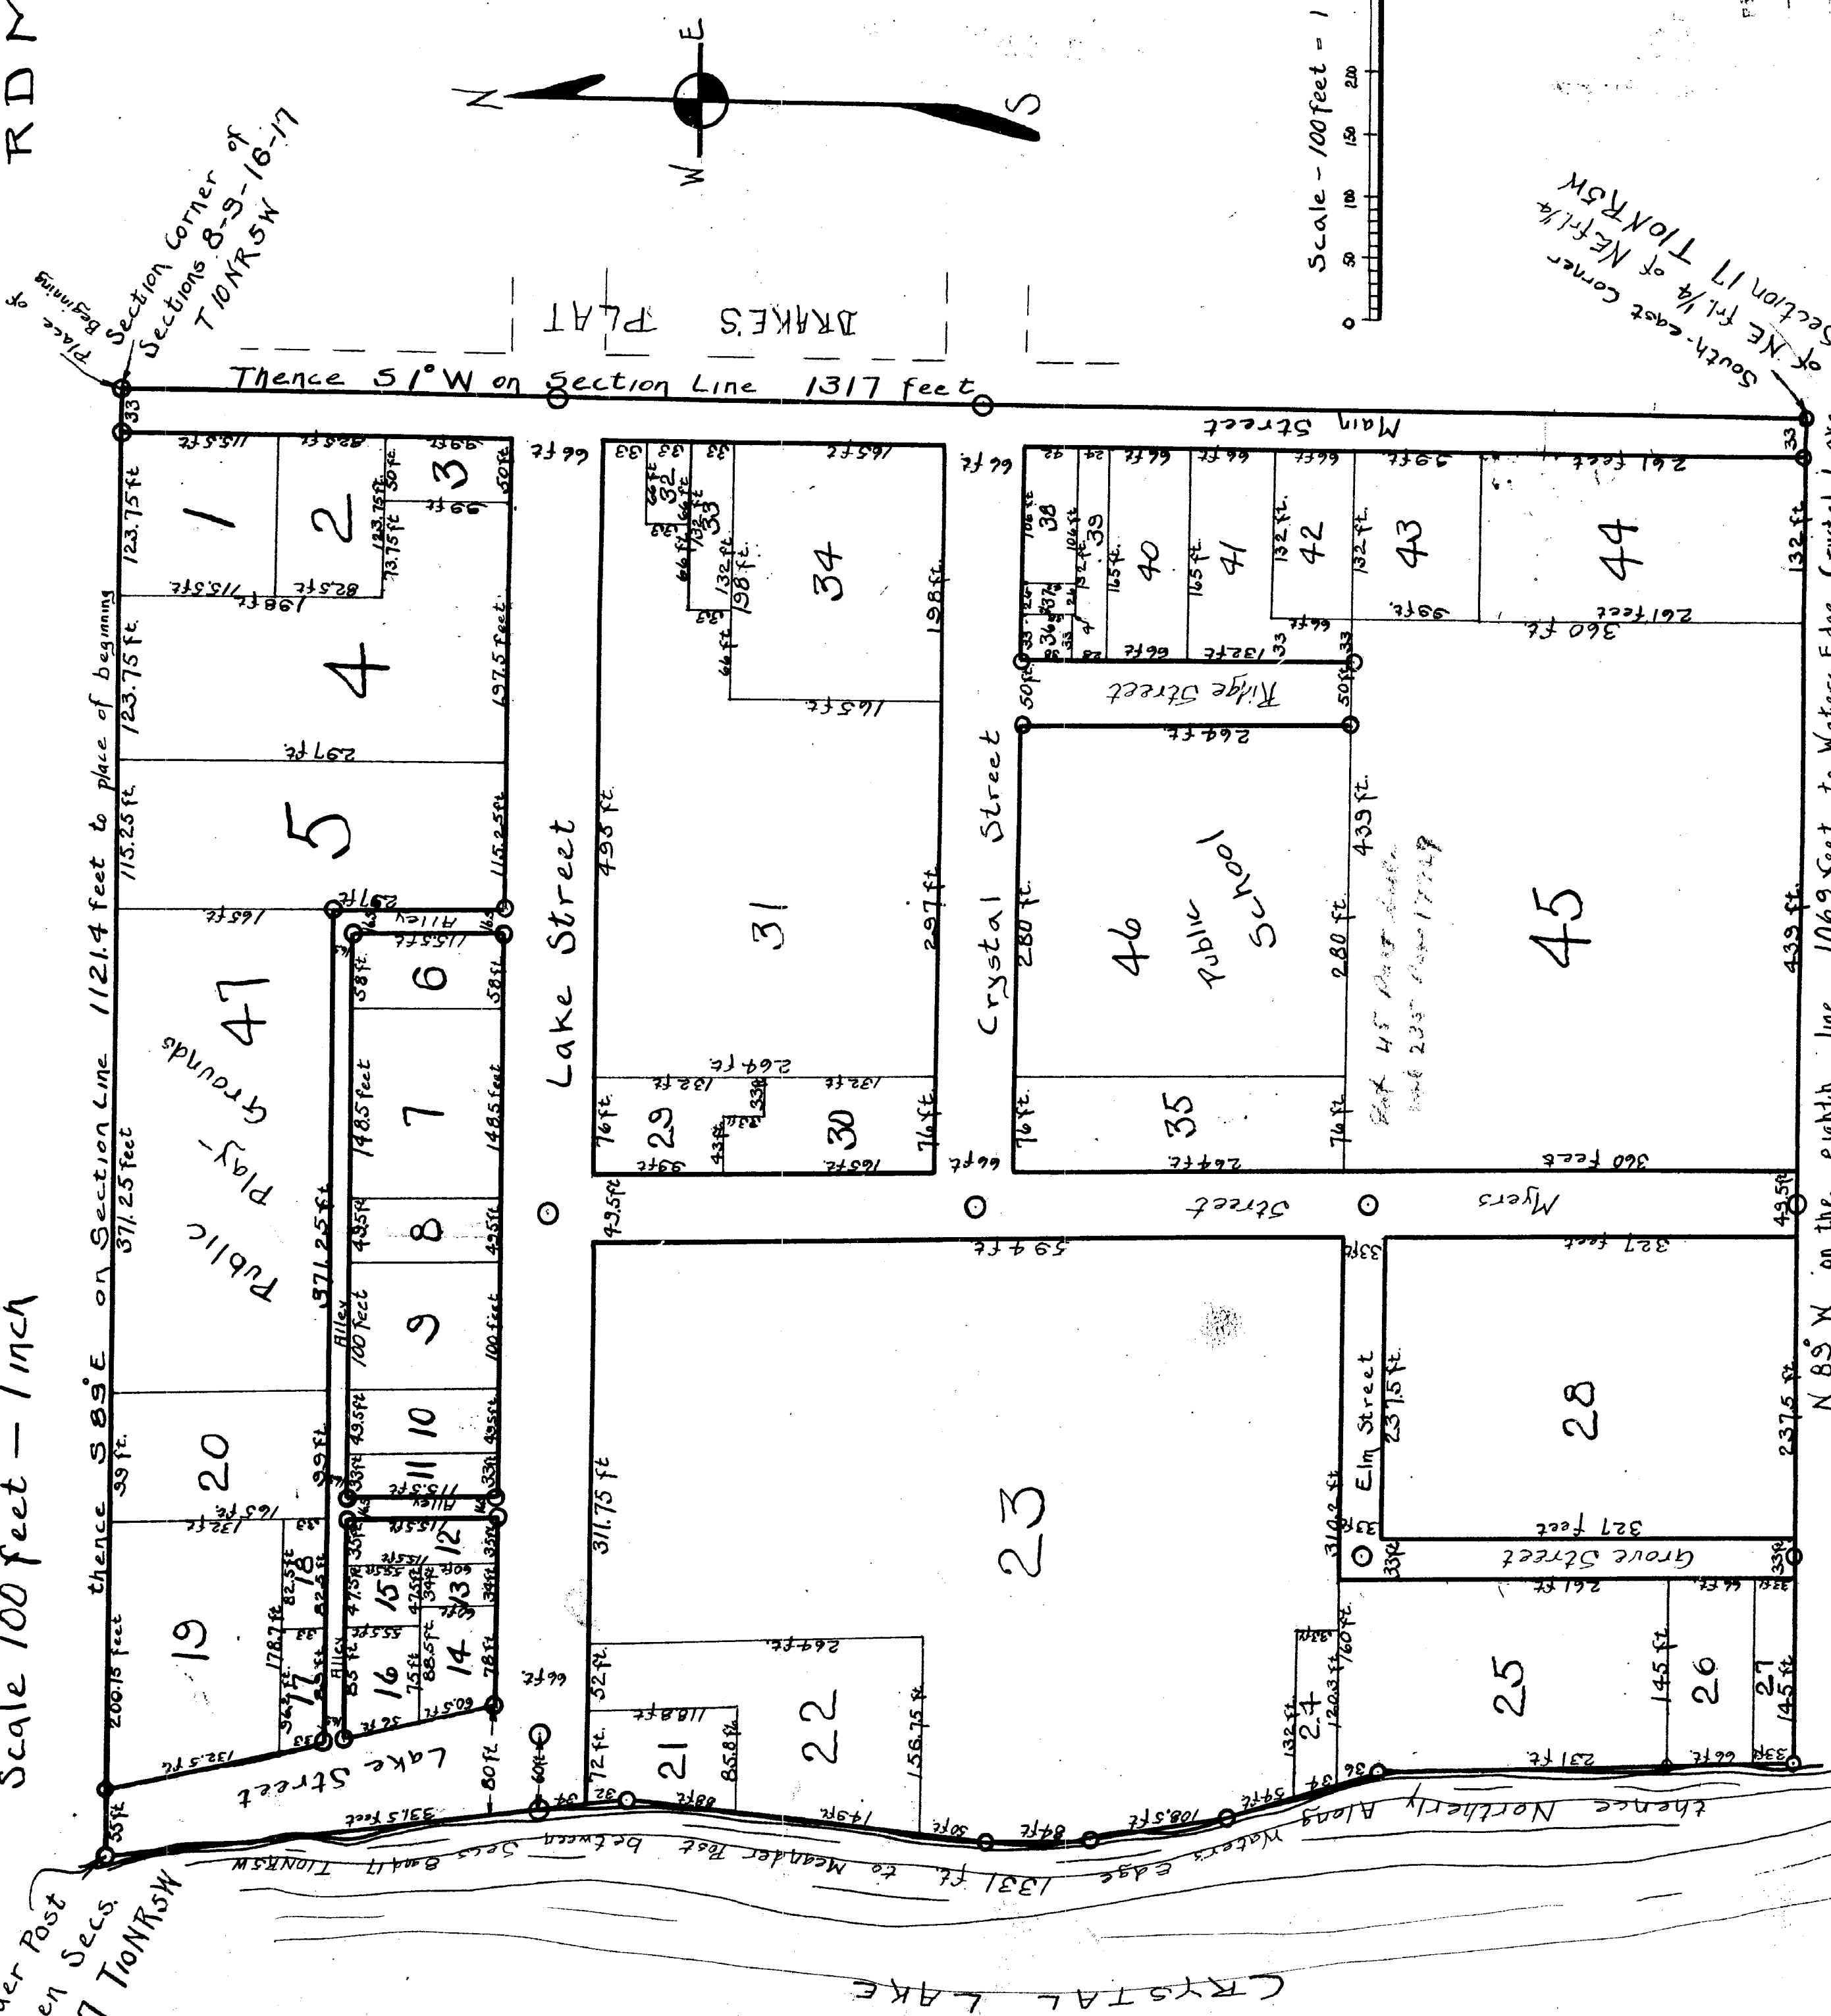

KNOW ALL MEN BY THESE PRESENTS, That I, Lemuel J Teed Supervisor of the Township of Crystal in the County of Montcalm and State of Michigan under the authority of Section 3372 of the Compiled Laws of 1897 and having been authorized by the Township Board of said Township have caused the land embraced in the annexed plat to be surveyed, laid out and platted, to be known as "Supervisor Teed's Plat of Crystal," and that the streets and alleys as shown on said plat are hereby dedicated to the use of the public.

Signed and Sealed in presence of

H. B. Paetow

N. B. Teed

STATE OF MICHIGAN

County of Montcalm ss.

On this 21 day of May 1917, before me, a Notary Public in and for said county, personally came the above named Lemuel J Teed, known to me to be the person who executed the above dedication, and acknowledged the same to be his free act and deed, as supervisor.

C. M. Ganges

Notary Public, Montcalm Co. Mich.

My commission expires May 1-1919

The land embraced in the annexed plat of "Supervisor Teed's Plat of Crystal" is described as follows: N.E. 1/4 of N.E. 1/4 of sec 17, T. 10 N. R. 5 W. Montcalm Co. Michigan, Commencing at the sec corner of sec 8-9-16-17 T. 10 N. R. 5 W. thence S. 1/2 W. on section line 1317 feet to S.E. corner of N.E. 1/4 of sec 17, T. 10 N. R. 5 W. thence N. 89° W. on the eighth line 1069 feet to the water's edge of Crystal Lake, thence northerly along the water's edge 1331 feet to meander post between sec 8 and 17, thence S. 89° E. on section line 1121.4 feet to place of beginning.

I hereby certify that the plat hereon delineated is a correct one, and that permanent monuments, consisting of irons 1 1/2 in. square and 18 in. long have been planted at points marked thus (O) as thereon shown, at all angles in the boundaries of the land platted and at all intersections of streets, or streets and alleys.

All measurements are in feet and decimals.

This plat was approved by the Township Board of the Township of Crystal at a meeting held March 21, 1917

J. D. Smith

Clerk.

This plat was approved on the 29th day of March 1917.

L. M. Mil

Judge of Probate.

Alfred L. Stearns

County Clerk

E. W. Bailey

County Treasurer.

COPIES

Montcalm County

Recorder's Office

Recorded

March 21, 1917

Book 11

Page 11

12967

Filed in Auditor General's Office

March 27, 1917

W. L. Hume

Section 17 T10N R5W
of NE 1/4 of NE 1/4
South-east corner