

COPY

PLATT OF "Platt's Park" Rock Lake

Richland Township, Montcalm County, Michigan

FRANK N. PLATT }
FRANCES E. PLATT }
Proprietors
Scale 50 feet to 1 inch


Know all men by these Presents that I, Frank N Platt as proprietor and Frances E Platt his wife; have caused the land embraced in the annexed plat to be laid out, surveyed and platted to be known as "PLATT'S PARK" Rock Lake, Richland Township, Montcalm County, Michigan, and that the streets, alleys and Lot "A" are hereby dedicated to the use of the Public.

Signed, and Sealed in the Presence of
Jollie E. Hare
Harry E. Wagar
State of Michigan,

Office of County Treasurer, Montcalm County, Michigan. April 16 1918.
I hereby Certify, That there are no tax liens or titles held by the State on the lands described below, and that there are no tax liens or titles held by individuals on said lands for the period of five years preceding the 1st day of April 1918 and that the taxes are paid for a period of five years, as shown by the records of this office. The land embraced in the annexed plat of "PLATT'S PARK" Rock Lake is described as follows: - A part of Lots 2 and 3, Sec. 29 T 12 N R 5 W; Commencing at the Meander Post No 6 on the East side of Rock Lake between Sec. 20 and 29 T 12 N R 5 W; - Thence East on the section line between Sec. 20 and 29 66 feet thence due south 726 feet; thence N 89° 30' W 234 feet to the Water's Edge of Rock Lake; thence Northerly and Easterly following the Water's Edge 1367.2 feet to the place of beginning.

F. W. Bailey County Treasurer
A. M. B.

County of Montcalm, ss.
On this 28th day of March A.D. 1918 before me,
a Notary Public in and for said county personally came the above named Frank N. Platt and Frances E Platt, his wife known to me to be the persons who executed the above dedication and acknowledged the same to be their free act and deed.
Harry E. Wagar Notary Public
My commission expires Aug 18 1920

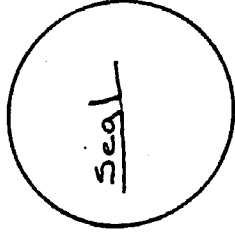

The land embraced in the annexed plat of "PLATT'S PARK" Rock Lake is described as follows: - A part of lots 2 and 3 Section 29 T. 12 N. R. 5 W., Commencing at the Meander Post No 6 on east side of Rock Lake between Sections 20 and 29 T. 12 N. R. 5 W. Thence East on the Section line between Sections 20 and 29 66 feet; thence due South 726 feet; thence N. 89° 30' W. 234 feet to the water's edge of Rock Lake; thence Northerly and Easterly following the Water's Edge 1367.2 feet to the place of beginning.
All lengths of lines on this plat are given in feet and tenths of a foot.



I hereby certify that the plat hereon is a correct one and that permanent monuments consisting of Iron Pipe 1 1/2 inches in diameter and 18 inches in length have been planted at all points marked thus (O) as thereon shown at all angles in the boundaries of the land platted, and at all intersections of Streets or Streets and Alleys.

R. S. M. Platt
Surveyor.

This plat was approved by the Township Board of the Township of Richland at a meeting held April 16th 1918.

Thos. D. Meddick Township Clerk
This plat was approved on the 19th day of April 1918.
L. M. Miel, Judge of Probate
Alfred L. Stearns, County Clerk
F. W. Bailey, County Treasurer

Scale 50 feet to 1 inch

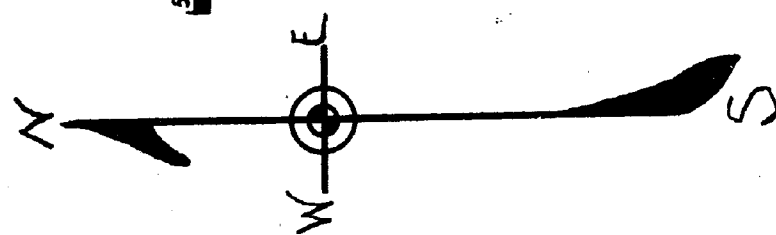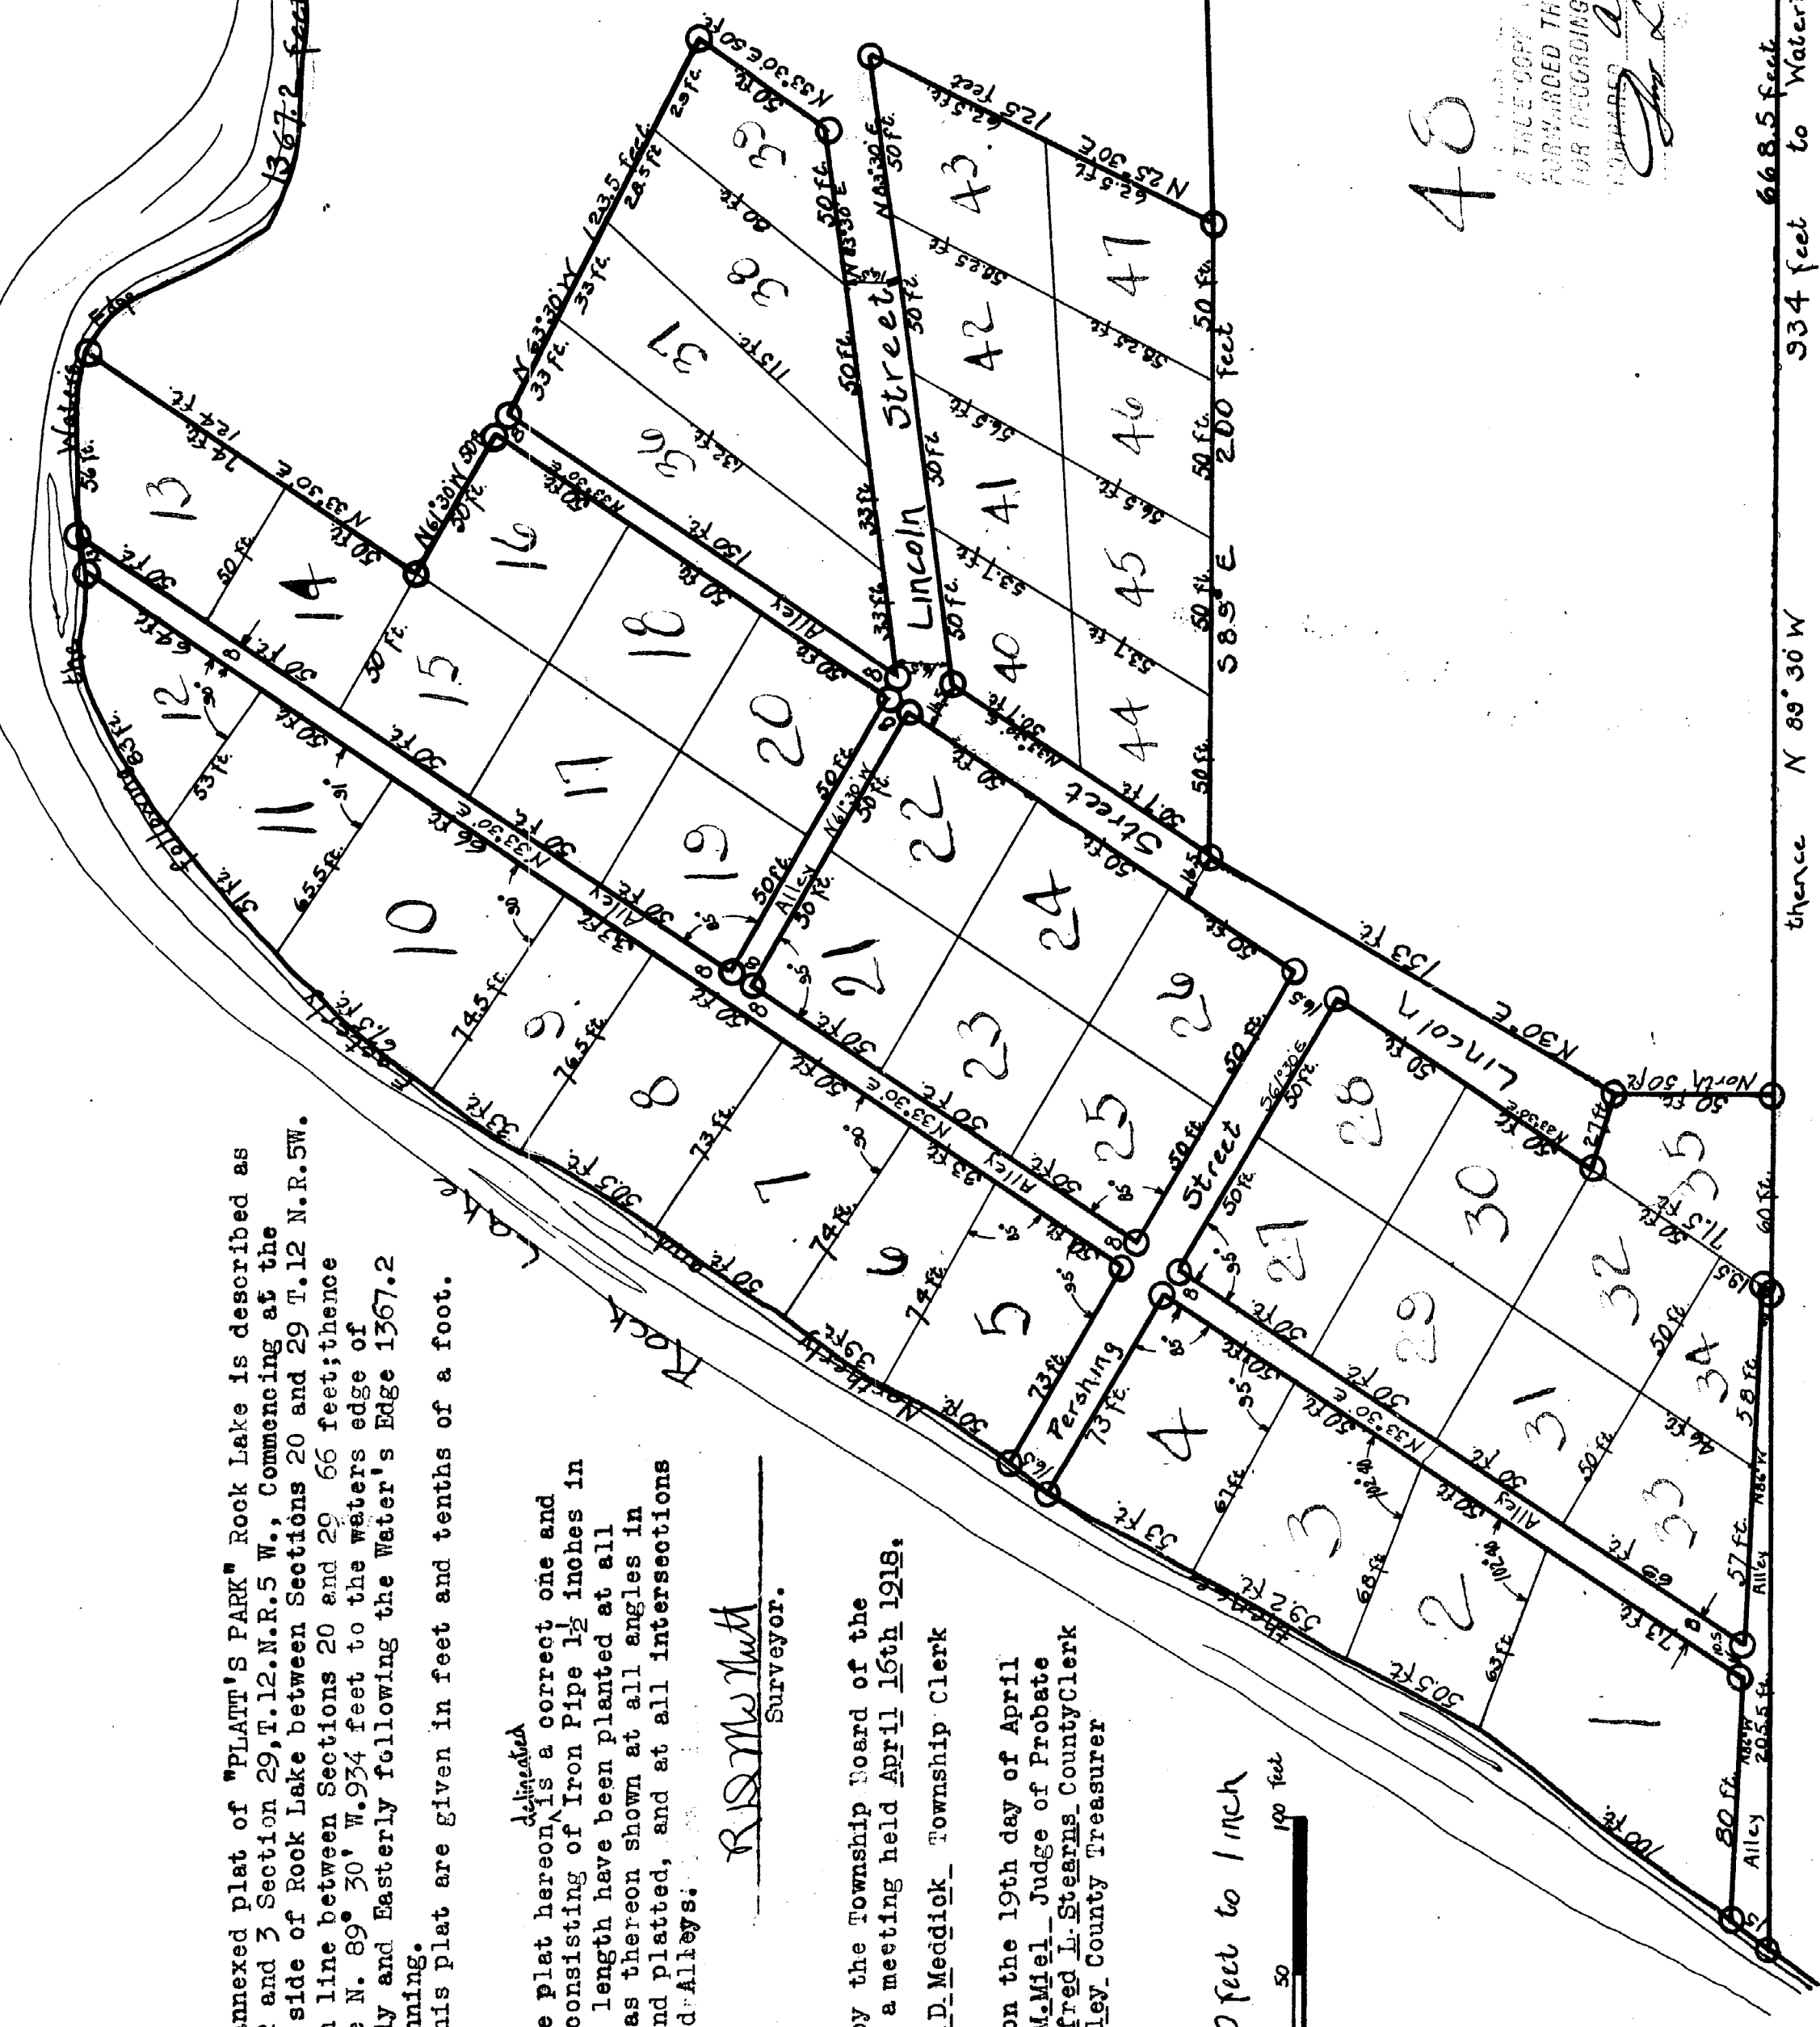

48

Montcalm County
Platt's Park
April 16 1918
F. W. Bailey
County Treasurer

FILED IN REGISTER OF DEEDS
FOR RECORDING
April 16 1918
J. D. Hume
NOTARY GENERAL

thence N 89° 30' W 934 feet to Water's Edge of Rock Lake

Examined and found correct

Deputy Auditor General