

Telephone 616-646-3101

VILLAGE OF MARCELLUS

Municipal Building
177 East Main Street
MARCELLUS, MICHIGAN 49067

November 5, 1981

Below is a copy of the motion taken from the Minutes of August 25, 1981, concerning renaming of Section Street in the Village of Marcellus.

MOTION: Moved by Statler, supported by Webb, to change the name of Section Street to Adams Street, effective September 6, 1981. All ayes, motion carried.

Trustees present: Gary Mann, Robert Overley, John Veitenheimer, Burke H. Webb.

absent: Kathy Datema, Nicki Statler.

Ayes: 4

Nays: 0

I, Dorothy L. Sisson, duly elected and qualified Clerk of said Village of Marcellus, do hereby certify that the above motion was moved and duly passed by the Village Council at their Regular Council Meeting, held August 25, 1981.

DATED: November 5, 1981

Dorothy L. Sisson
Dorothy L. Sisson
Village Clerk


Village Seal

PLAT OF JONES ADDITION TO THE VILLAGE OF MARCELLUS

Plat made for George W. Jones of the Township of Marcellus in the County of Cass and State of Michigan containing a piece of land south of the road passing east and west through the center of the Township and north of the present Village Plat. Between that and the Section line being and being two chains and thirty two links wide east and west and two chains and one half chain north and south. Another strip five chains or ten hundred and thirty two feet wide on the south side of the present Village Plat and extending from Jones Street to the center of Maple Street also another strip two chains wide on the north side of the present Village Plat and extending from Jones Street east to the center of Alexander Street. The first two strips are parts of the North West quarter of Section Twenty Two, the other is part of the South West quarter of Section Twenty Two. Jones Street is South Range 13 West State of Michigan Surveyed and Platted May 6th 1876 by J. C. Brant.

The lot is an all one hundred Links wide and two hundred long except lots 10, 11, 23, 24 and 41 which are each eighty two links wide. Lots 25, 26, 27 and 28 are fractional and dimensions are as given on the Plat. Dimensions of all lots are in Links.

In attestation of the doing and Platting of the above described addition to the Village of Marcellus in the Township of Marcellus in the County of Cass State of Michigan We George W. Jones Deedholder and George W. Jones his wife and J. C. Brant Surveyor do hereby certify that the Lots, Streets, Acreage and Grounds hereon in Platted have been Surveyed and they truly believe that this Plat is a faithful representation of such Survey. Witness our hands and Seals this 16th day of May 1876. Signed Sealed and Delivered in presence of J. C. Brant. J. C. Brant

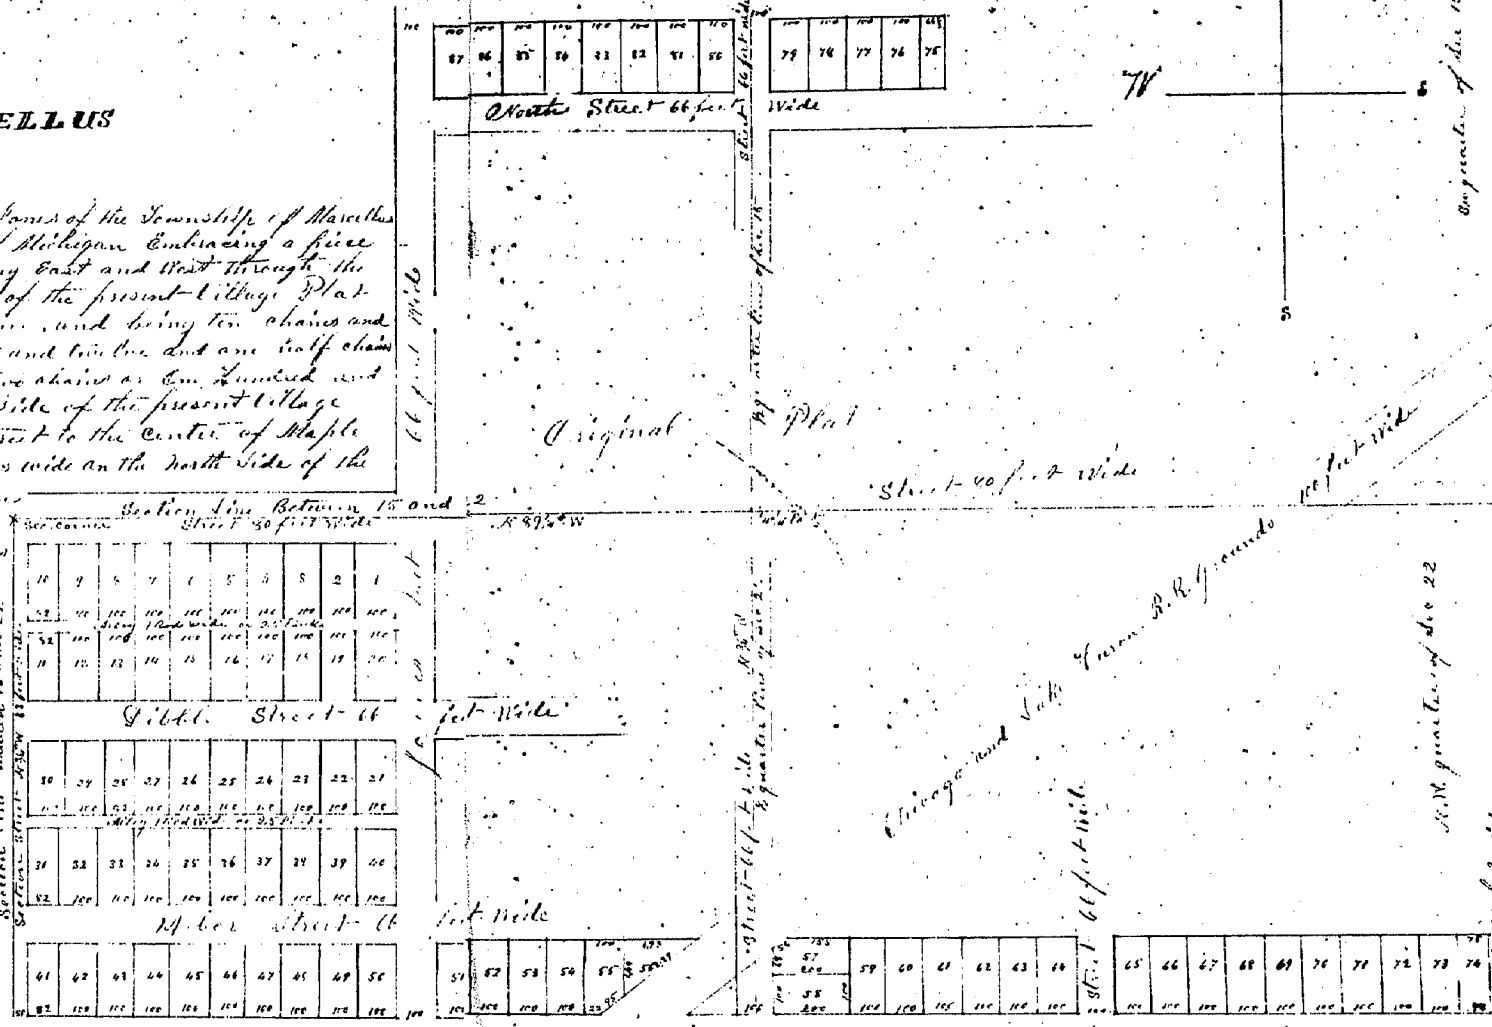

State of Michigan
Cass County
J.C. Brant
Not remembered that on this 16th day of May in the year of our Lord One thousand Eight hundred and seventy six before me a Justice of the Peace in and for the County aforesaid appeared George W. Jones and George W. Jones his wife and J. C. Brant Surveyor and generally acknowledged that they had severally executed the within instrument for the uses and purposes therein mentioned.