603

12977

Sec. Corner

Duplicate Plat of the Record of an addition to the Village of Edwardsburg Cass County, Michigan by Benjamin F. Wilkinson Proprietor and platted by Surveyor Charles G. Banks. The Land is situated in the North west quarter of the North west quarter of Section Eight in Town 8 S R 15 West Known as Oliva Township and described as follows. Commencing at a point 15.79 chains S 72½° East from a point on said section line 12.48 chains South of North west Corner of Section 8 aforesaid. Thence South 17½° East 9.51 Chains to Rail Road. Thence S 31½° W along Rail Road Lands 6.58 chains. Thence North 17½° West 13.84 chains. Thence N 72½° East 5 chains to place of beginning and to the west margin of Rail Road Street. Regular Lots are One by two and one Half (2½) Chains in Size and are laid out at right angles with said Rail Road Street. The Regular Lots are Nos 2.3.4.5.6.7.11.12.13 14.15.16.17.18.19 & 20. Irregular Lots Nos. 1.8.9.10 & 21 are as Marked on this Plat in chains and Links. Mag. Va. 4½° East

Dated November 6th 1877

Benjamin F. Wilkinson Proprietor

Charles G. Banks Surveyor

Attest

Joel Cowgill

Wm. H. Deane

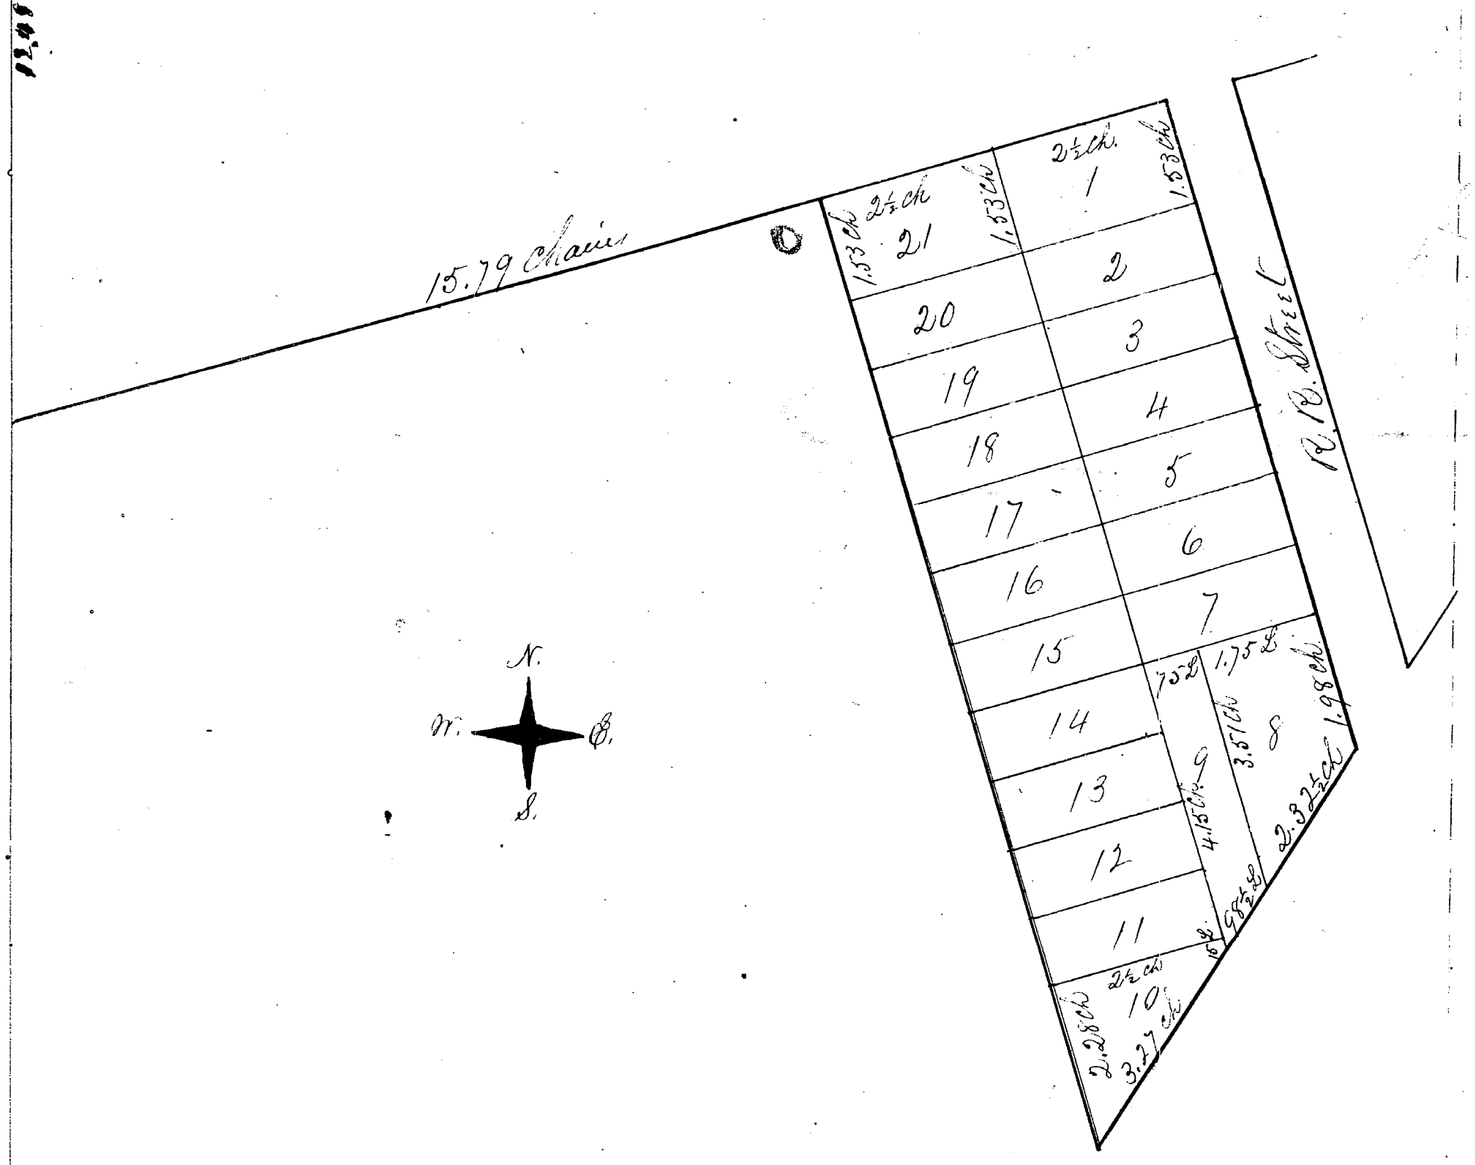

RECEIVED AND FILED
In Auditor General's Office,
Nov 14 1877
Dep. Aud. Genl.

Scale 2 chains to One Inch

State of Michigan, County of Cass } ss On this day of November in the year A.D. One Thousand Eight Hundred and seventy seven before me the subscriber a Notary Public in and for said County of Cass and State of Michigan personally appeared Benjamin F. Wilkinson and Charles G. Banks Surveyor to me known to be the person described in and who Executed the above instrument and who acknowledged the same to be their free act and deed

Joel Cowgill
Notary Public
Cass County
Michigan

State of Michigan, County of Cass } ss We Stephen L. George Register of Deeds and Charles G. Banks, Surveyor hereby certify that we have carefully compared the annexed plat with the plat of "An Addition to the Village of Edwardsburg" now of record in the office of said Register of Deeds and that it is a true transcript therefrom and of the whole of such record

Stephen L. George Register of Deeds
Charles G. Banks Surveyor

Registers Office
Cass County Mich } ss
Received for Record the 14th day of Nov. A.D. 1877 at 11 O'Clock am and Filed in Plat Book on Page 6.
S. L. George
Register

Registers Office
Cass County } ss
We, Stephen L. George Register of Deeds and Charles G. Banks Surveyor do hereby Certify that We have Compared the above with the Original and find it to be an Exact Duplicate ... thereof and of the Whole of such record. Witness our hands and seals this 14th day of Nov. A.D. 1877

Stephen L. George Register [Seal]
Charles G. Banks Surveyor [Seal]