

State of Michigan ss. We Wm M. Bumbury, Register of Deeds
County of Cass and Fred E. Smith Surveyor, hereby certify
that we have carefully compared the annexed plat with
the plat of Wright's Addition to the Village of Jamestown
now of record in the office of said Register of Deeds, and
that it is a true transcript therefrom and of the whole of
such record.

Wm M. Bumbury Register of Deeds
Fred E. Smith Surveyor


Plat of Wright's Addition to the Village of Jamestown

Commencing S1°5'W 150 chains from a point in the E & W 1/2 line of section 16 T6 S
R14 W, 16 9/16 chains west of east 1/4 post, thence S1°5'W 4 1/2 chains, thence N° 89° 1/4 W 7 1/2
chains, thence N° 5° E 5 1/2 chains, thence S 89° 1/2 E 7 1/2 chains, thence S1°5'W 150 chains
thence S 89° 1/2 E 2 chains to place of beginning containing 4 1/2 acres.
The measurements on the plat are given in links.

Mag. var. 2° 16' E.

Proprietor, Jesse Wright.

Surveyor, Fred E. Smith

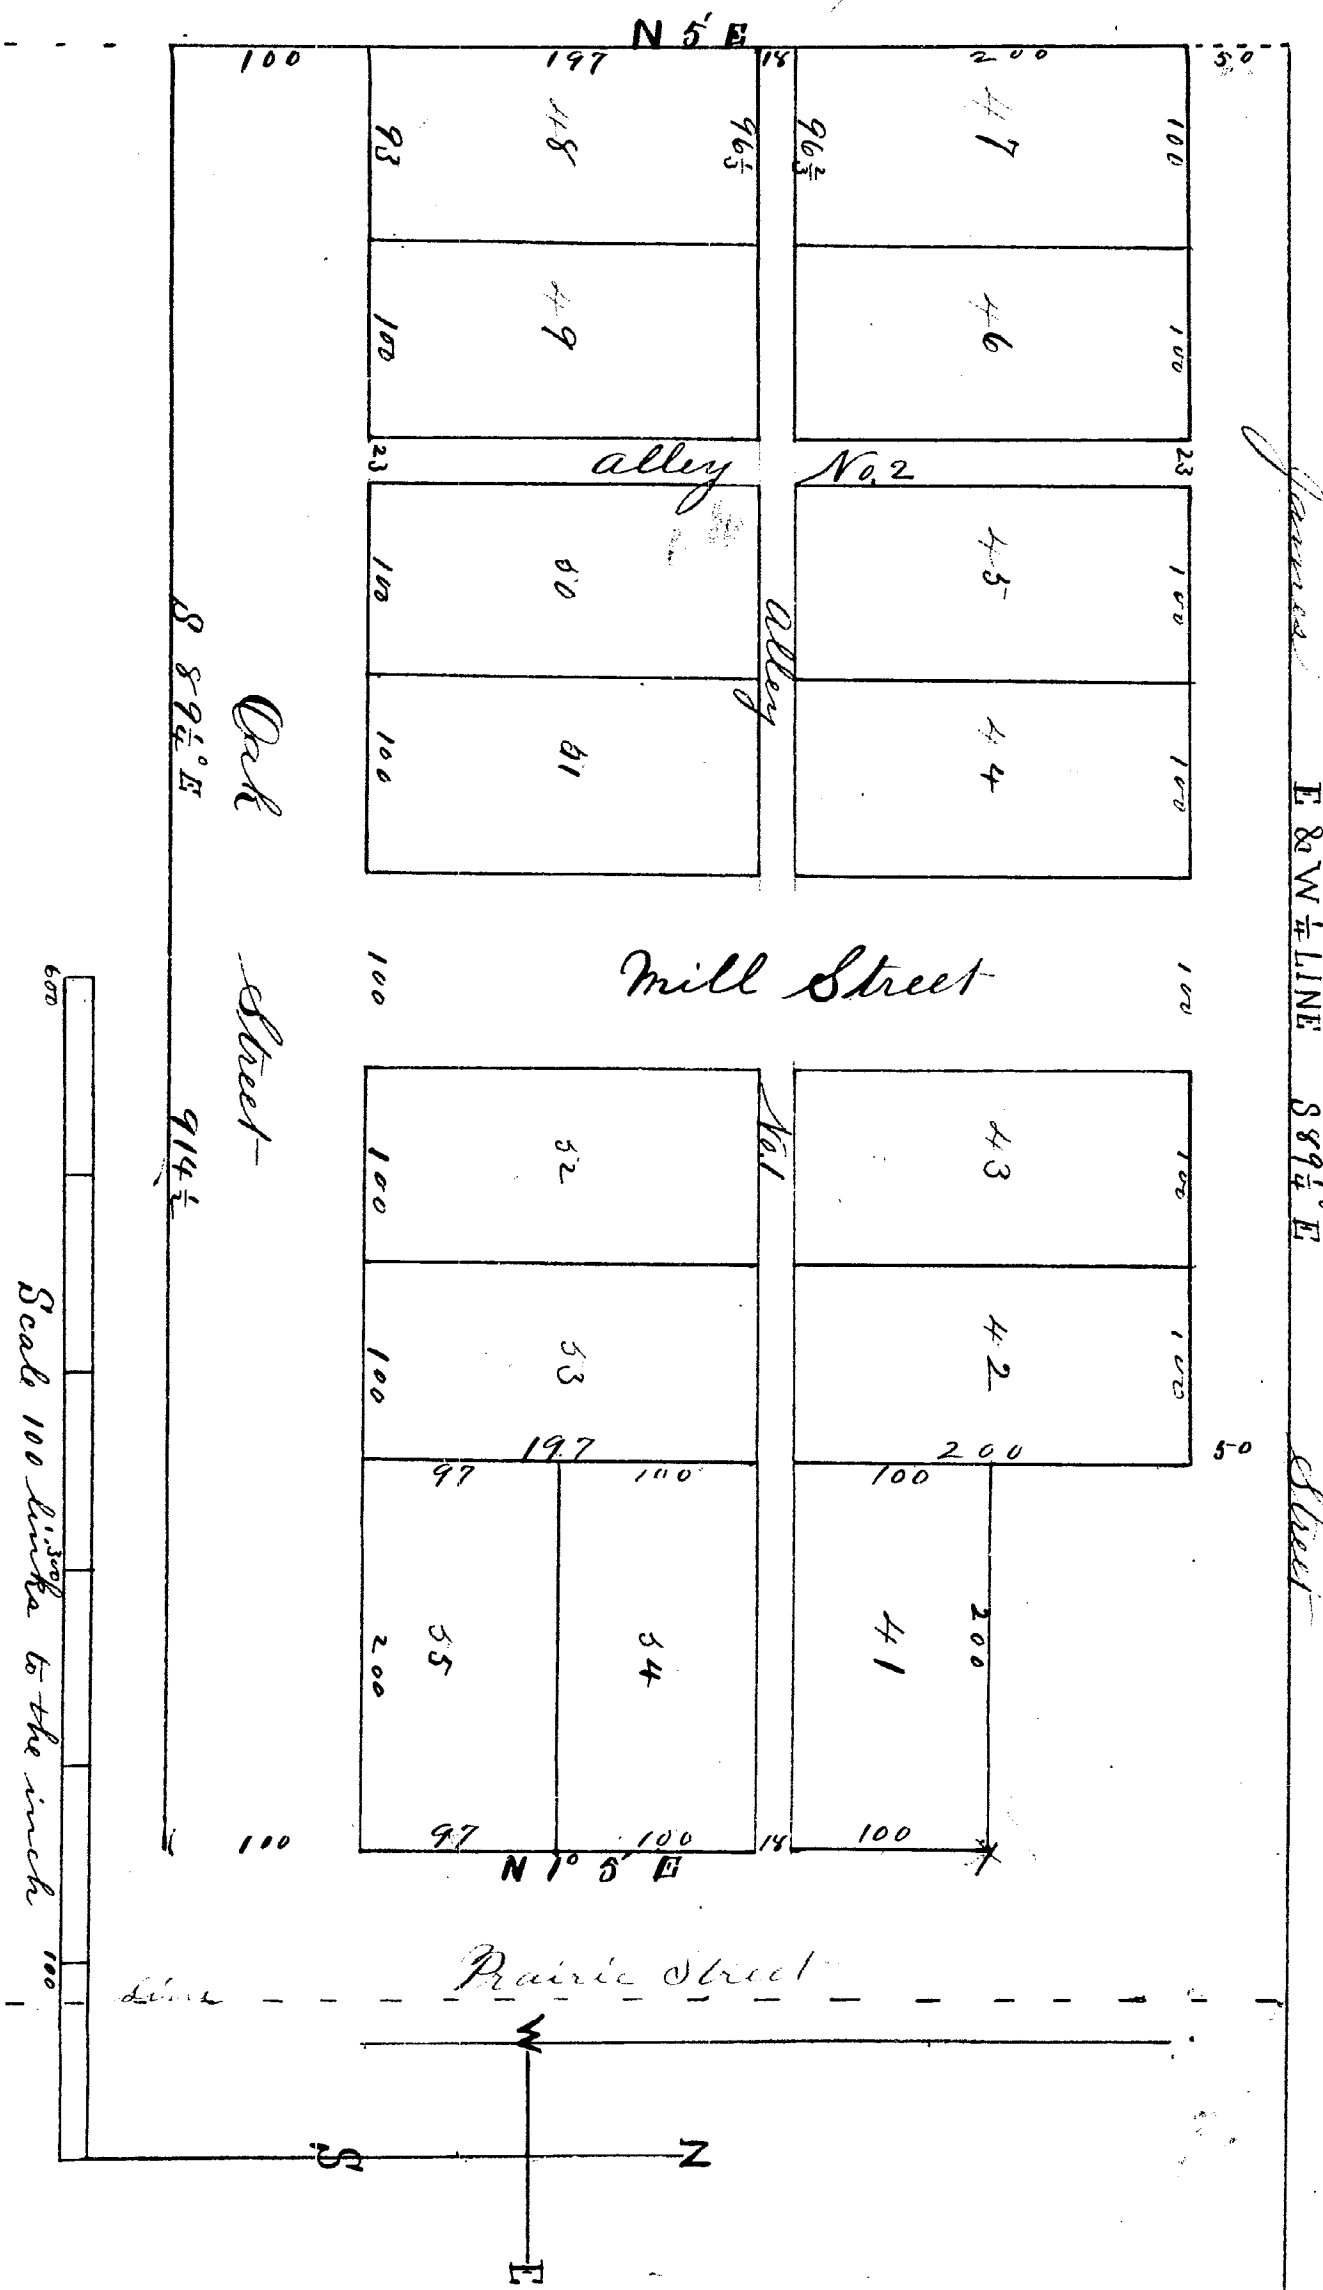

W 1/2 Sec. 16 T6 S R14 W
On witness whereof the said Proprietor and Surveyor have hereunto
set their hands and seals this 24th day of Nov. A.D. 1884

Signed and sealed in presence of
Jesse Wright, Proprietor
Fred E. Smith, Surveyor

State of Michigan ss.
County of Cass

On this 24th day of November in the year one thousand eight
hundred and eighty four, a Notary Public in and for said county
personally appeared Jesse Wright and Fred E. Smith to me known to be the same
persons who executed the within instrument who acknowledged the same to be their
free act and deed

J. M. Wright, Notary Public.

Register of Deeds ss.
County of Cass

Received for record this 25th day
of November A.D. 1884 at
9 1/4 o'clock A.M. and filed
in Plat Book on page 8

Wm M. Bumbury
Register of Deeds

State of Michigan ss.
County of Cass

On this 25th day of November in the year one thousand eight
hundred and eighty four, a Notary Public in and for said county
personally appeared Jesse Wright and Fred E. Smith to me known to be the same
persons who executed the within instrument who acknowledged the same to be their
free act and deed

J. M. Wright, Notary Public.

RECEIVED AND FILED
In Auditor General's Office
Dec 15 1884
ALBRIGHT
Dep. Aud. Genl.