

State of Michigan } This Plat received for
County of Cass } Record & Filing this 26th day of
September A.D. 1889. and Recorded in Librs. Book of
Plats. or Plat Book. on Page. 15. Chas. O'Harmore
Register / Deed

PLAT OF HARRIET A. BRIDGES'S ADDITION TO THE VILLAGE OF MARCELLUS.

Dec^r/₄ of the Dec^r/₄ of Dec. 15 3.5.5. N. 13. W.

East and West 1/2 quarters of the South and quarter of section 15 - 589.32 & 1978 acs

Copy

State of Michigan } ss We Chas C Harmon Register of Deeds
County of Cass and J. C. Bradt Surveyor hereby
Certify that we have each Carefully compared this Copy
with the Original Plat of Harriet A Bridges Addition
to the Village of Marcellus and that it is an exact
Copy thereof and of the whole of such } Chas C Harmon Regisr
original map or plat. } J. C. Bradt

Chas O Harmon Registrar of Deeds
J. C. Bradt Surveyor


N. 4° E. Magnetic Var. 2° E

North and South $\frac{1}{2}$ quarter line of the South West quarter of section 15

Received and
IN AUDIT OF GENERAL'S OFF
October 25 1899
Deputy Auditor Genl
Bj

of the State of an addition to the Village of Marcellus made September 20th 1837 by J. C. Brant County Surveyor of Cass County Michigan for Francis A. Brice of said Township as follows: Commencing ten chains and forty one links in the quarter line north of lot 3

East line of Jones land $N\frac{1}{4}^{\circ}E$ 7.25 chs.

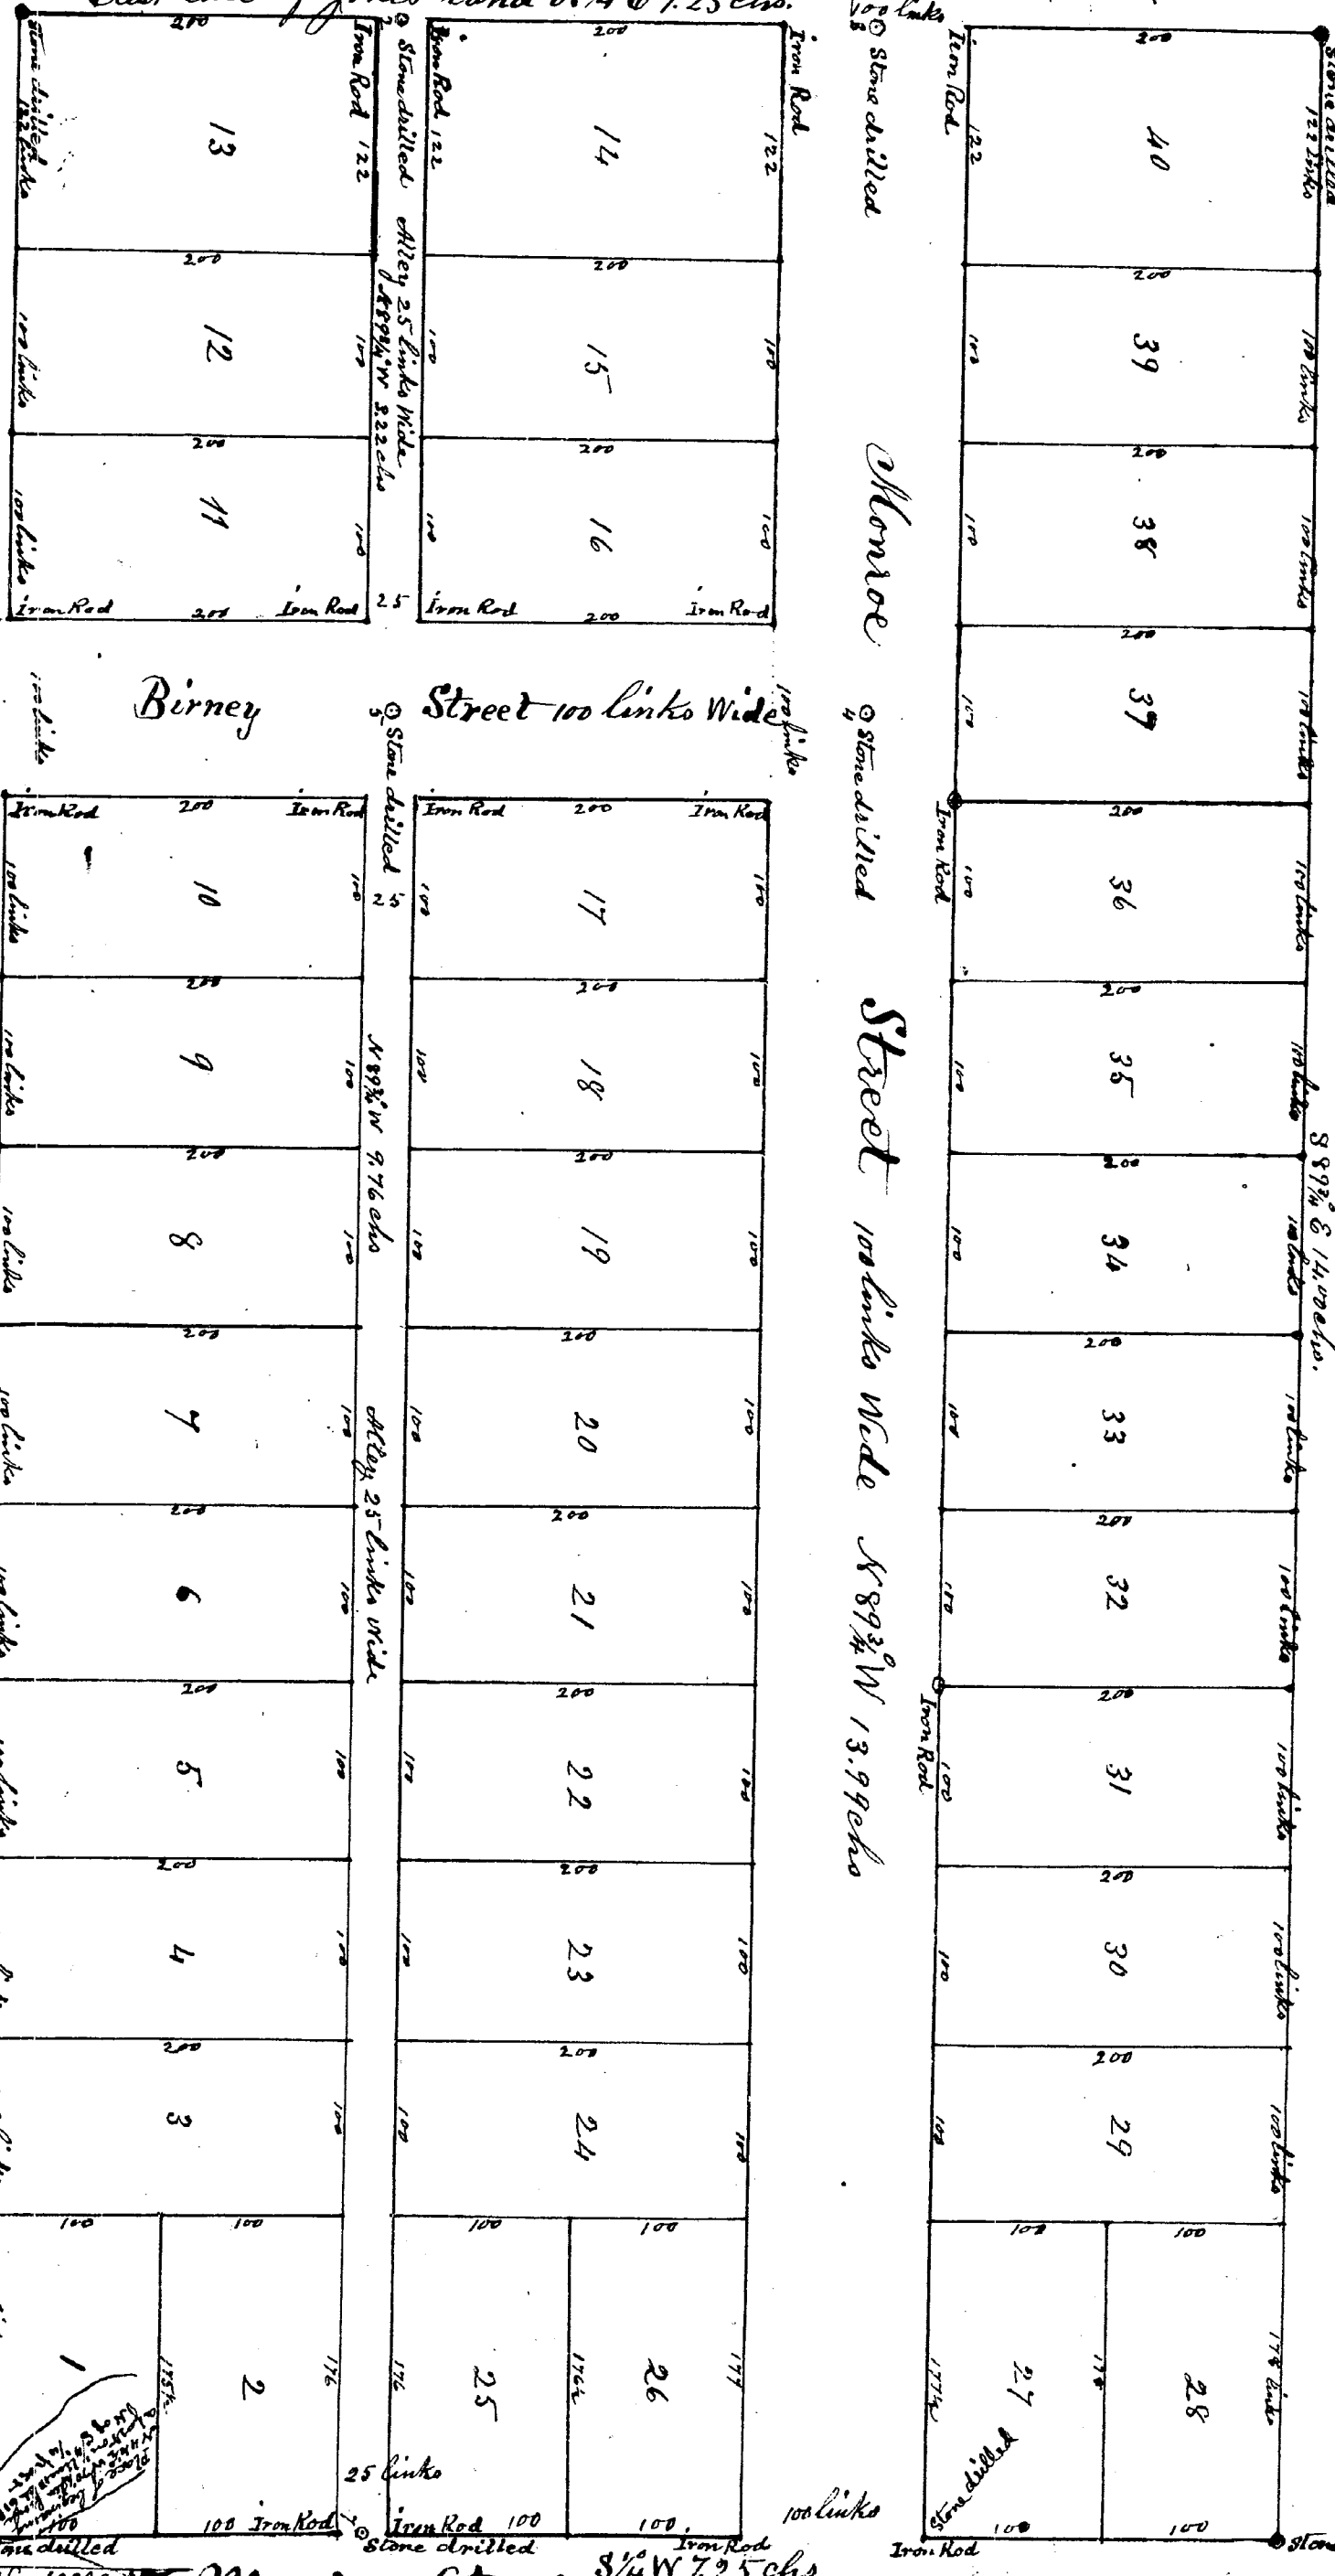

North

Street 100 Links Wide

2

Village of Marcellus, Old Plat

Additional Measurements and Witnesses

No 1 Stone dusted & covered by a 3rd Walnut round 6 1/2 x 8

" 2 stone drilled over a slate. so will not

3 Stone drilled pitward by a 18th. Walnut 2 in 41' 3"

" 4 alone drilled.

" 5 stone drilled " (Maph. 6148 1/2 W 574
Maph. 328392 172

Stone drilled

" 7 Stone drilled " The New Comer Brick house S 77
" 7 1/2 miles S on 14246 - t

8 stone drilled " { Maple 3m 4786.549

(Chapman 038/06 79/2)

4 Bridge Road Singapore

General

one thousand Eight Hundred and

resaid personally appeared Harriet A

mentioned and further certify

It is not in accordance with the

Feb 14

George H. Rainsford.
 Director of the Peace

State of Miss. Higon - County of Cass. ss. - We, Chas. O. Harmon, Register of Deeds and J. C. Brant, Surveyor, hereby certify that we have each carefully compared the annexed copy with the plat of Harriet Chalmers' addition to the Village of Marshall, now of record in the office of said Register of Deeds and that it is a true transcript therefrom and the whole of each record.

Chas. O. Harmon, Register of Deeds
J. C. Brant, Surveyor