

Worden & Shillito's Addition to the Village of Marcellus.

Know all Men by these Presents; That we Gibson P. Worden (widower) and Frederick Shillito (bachelor), as proprietors, have caused the land embraced in the annexed plat to be surveyed, laid out and platted, to be known as Worden and Shillito's addition to the village of Marcellus, and that the streets and alleys as shown on said plat are hereby dedicated to the use of the public

Signed and Sealed in Presence of
Ritz Thurkow } Gibson P. Worden [L.S.]
Chas. J. Bratt } Frederick Shillito [L.S.]


State of Michigan }
County of Cass } ss On this Twelfth day of August 1890, before me, a Notary Public in and for said county, personally came the above named Gibson P. Worden and Frederick Shillito known to me to be the persons who executed the above dedication, and acknowledged the same to be their free act and deed.
[L.S.] Geo. G. Woodmansee
Notary Public

I hereby certify that the plat herein delineated is a correct one, and that permanent monuments consisting of stones with holes drilled at the center, have been planted at points marked thus: X as thereon shown at all angles in the boundaries of the land platted, and at all intersections of streets, or streets and alleys
J.C. Bratt
Surveyor

Examined and Approved Aug. 21st 1890
Henry H. Aplin
Auditor General
By Henry Humphrey

State of Michigan }
County of Cass } ss We Chas. O. Harmon Register of Deeds and J.C. Bratt Surveyor, hereby certify that we have each carefully compared this copy with the original plat of Worden and Shillito's addition to the village of Marcellus and that it is an exact copy thereof and of the whole of such original plat or map
Chas. O. Harmon Register of Deeds
J.C. Bratt Surveyor.

State of Michigan }
County of Cass } ss We Chas. O. Harmon Register of Deeds and J.C. Bratt Surveyor hereby certify that we have each carefully compared the annexed copy with the plat of Worden and Shillito's addition to the village of Marcellus now of record in the office of said Register of Deeds and that it is a true transcript therefrom and of the whole of such record
Chas. O. Harmon Register of Deeds
J.C. Bratt Surveyor

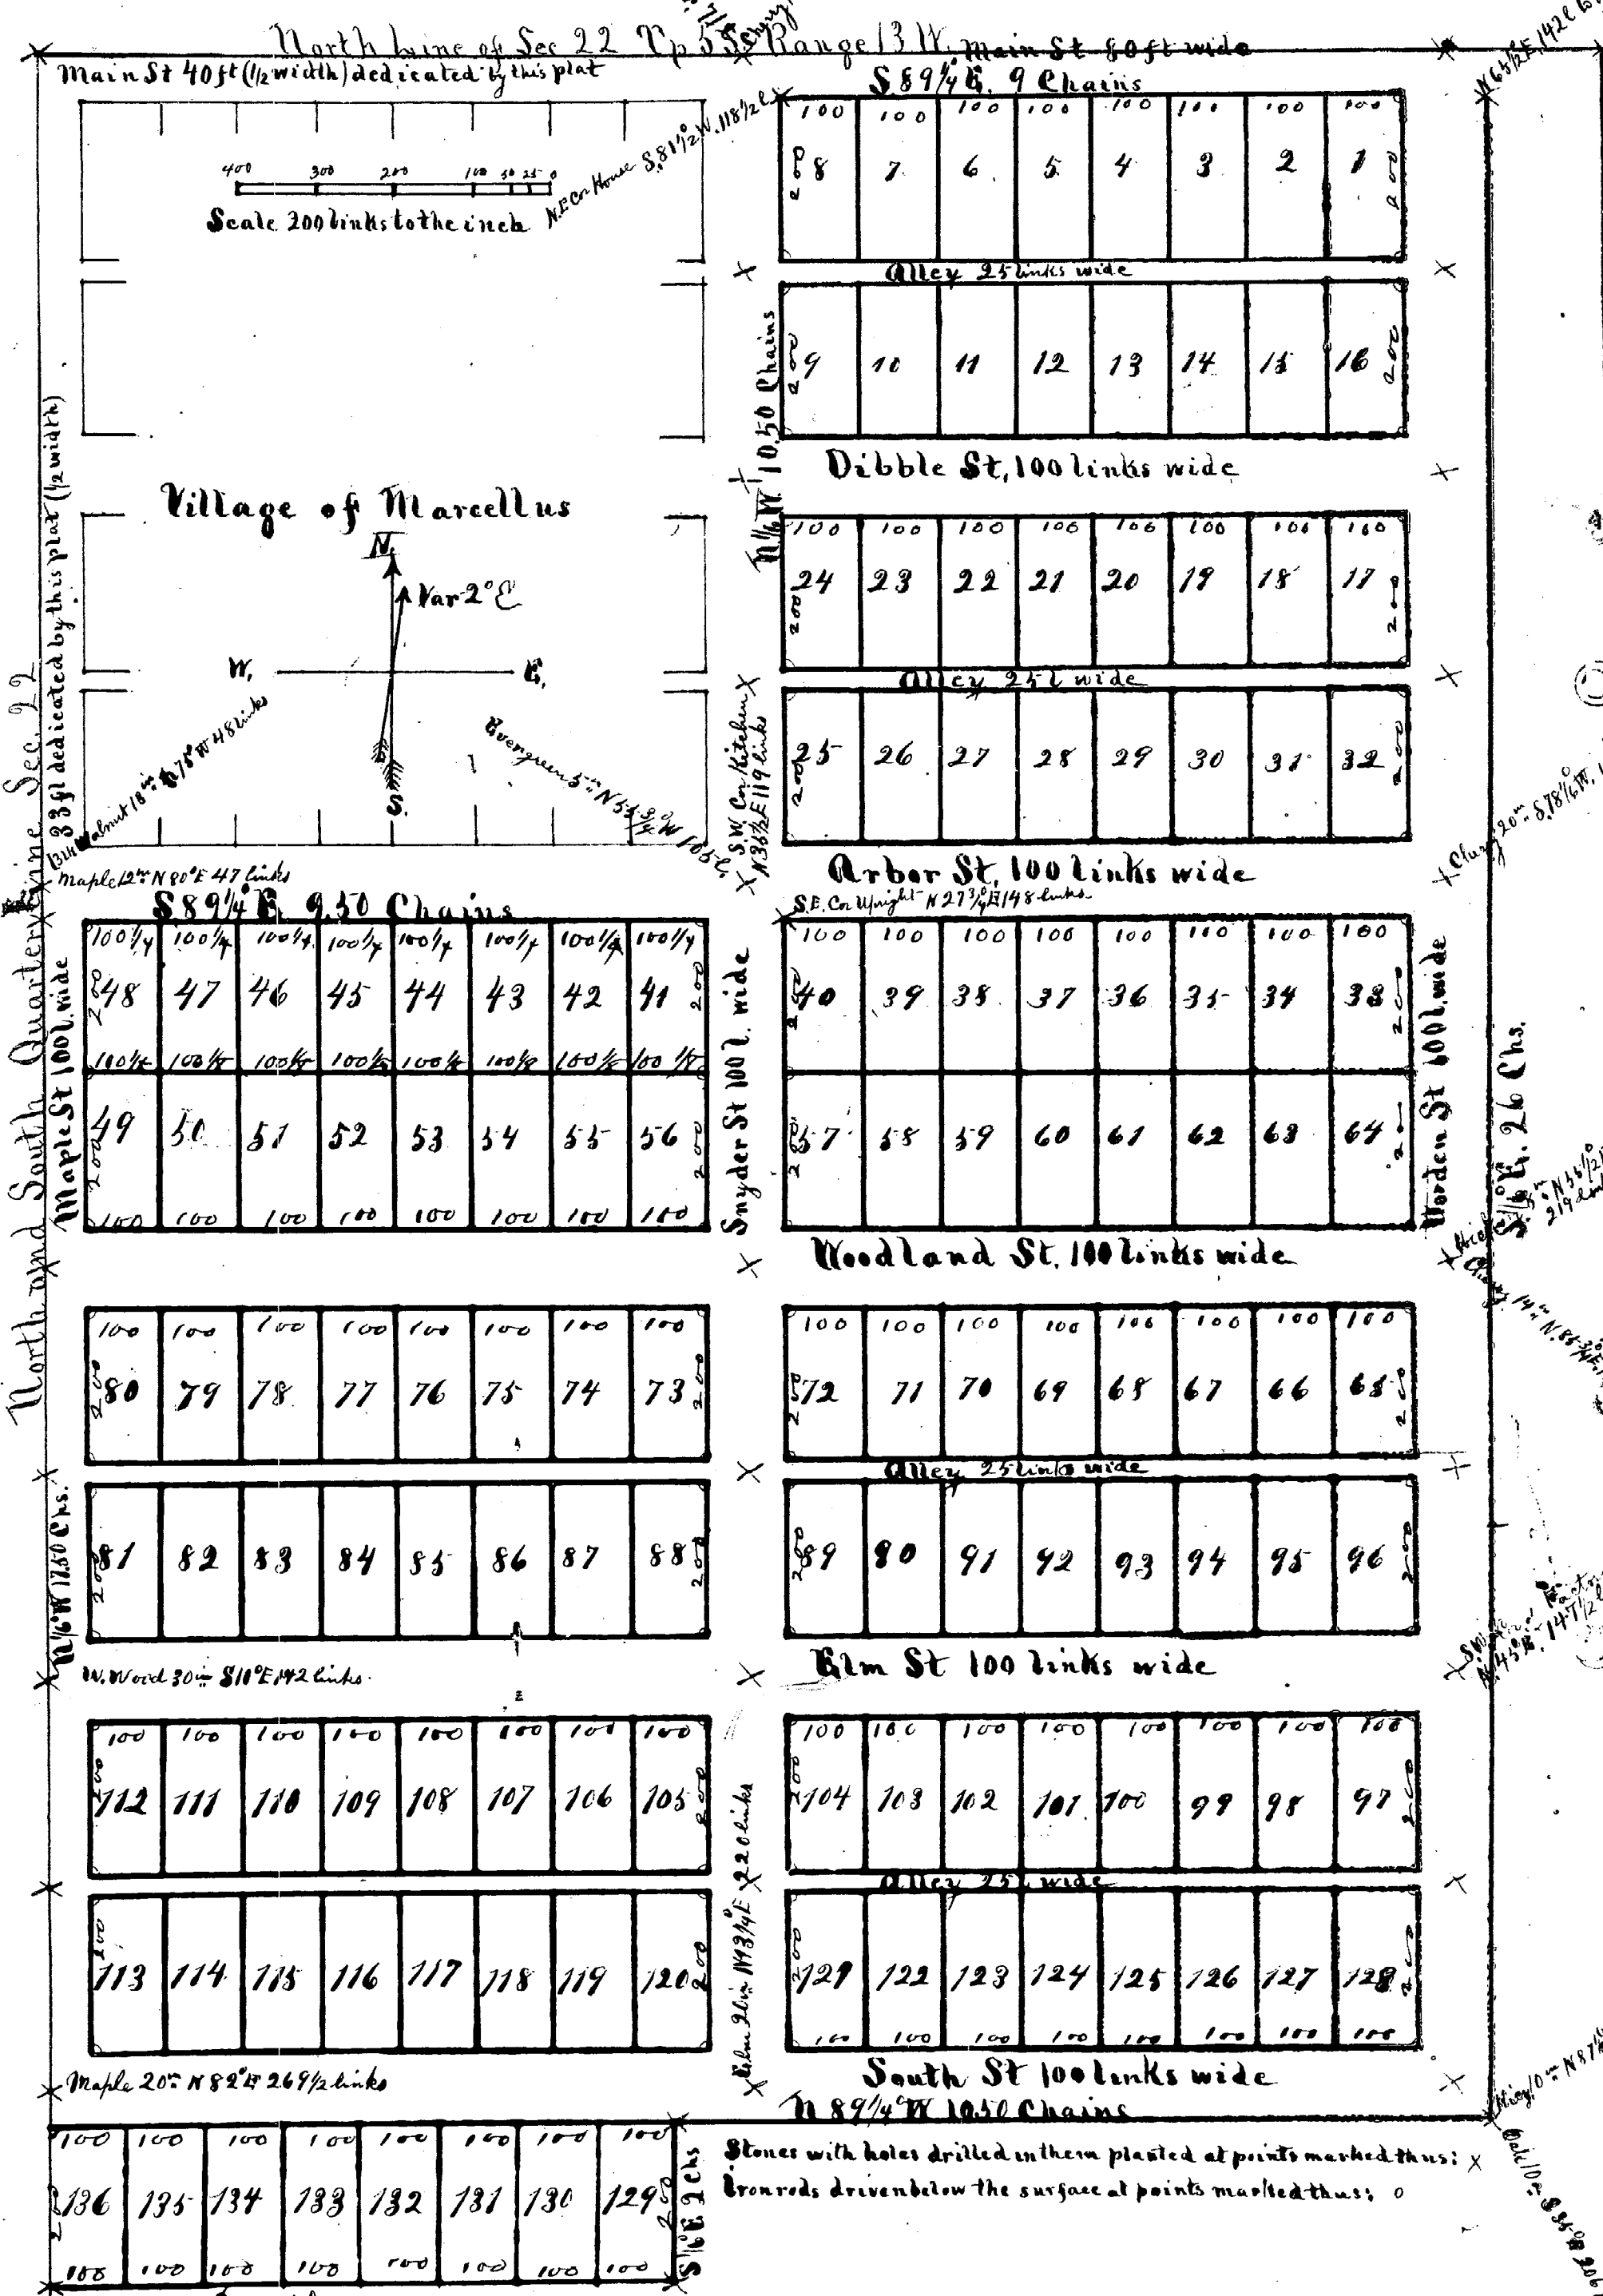

Description of land Platted
The land embraced in the annexed plat of Worden & Shillito's addition to the village of Marcellus is described as follows: Commencing at a point S 65 1/2° W from the N.E. Corner of the W 1/2 of the N.E. 1/4 of Sec. 22 Tp 5 S. Range 13 W Meridian of Michigan Thence S 1/2° E 26 Chains Thence N 89 1/4° W 10 1/2 Chs. Thence S 1/2° E 2 Chains Thence N 89 1/4° W 8 Chains Thence N 1/2° W 11 1/2 Chs. Thence S 89 1/4° E 9 1/2 Chains Thence N 1/2° W 10 1/2 Chains Thence S 89 1/4° E 9 Chains to the place of beginning.

Registers Office
County of Cass } ss
Received for record the 29th day of August A. D. 1890 at 3 o'clock P M and recorded in Book One of Plats on page 21
Chas. O. Harmon Register of Deeds
Henry Humphrey Auditor General