3251

12992

COPY OF PLAT OF

Jones' Second Addition to the Village of Marcellus.

Received and Filed
IN AUDITOR GENERAL'S OFFICE
January 17 1891
H.R. Pratt
Deputy Auditor General.

Know All Men by these Presents That we, George W. Jones and Lizzie Jones his wife, Clarence E. Morlan, and Zadie M. Morlan his wife and Louisa A. Walker as proprietors have caused the land embraced in the annexed plat to be surveyed laid out and platted to be known as Jones' Second Addition to the Village of Marcellus, and that the streets and alleys as shown on said plat are hereby dedicated to the use of the public.

Signed and Sealed in presence of
G.R. Clemens
Chas J. Bradt

George W. Jones (L.S.)
Lizzie Jones (L.S.)
Clarence Morlan (L.S.)
Zadie Morlan (L.S.)
Louisa A. Walker (L.S.)

State of Michigan } ss.
County of Cass }

On this 29th day of November 1890 before me a Notary Public in and for said county personally came the above named George W. Jones, Lizzie Jones, Clarence E. Morlan Zadie M. Morlan and Louisa A. Walker, known to me to be the persons who executed the above dedication and acknowledged the same to be their free act and deed.

Carroll S. Jones
Notary Public in and for
Cass Co. Michigan

(L.S.)

I hereby certify that that the plat hereon delineated is a correct one and that permanent monuments consisting of stones with holes drilled at the centre have been planted at points marked thus × as thereon shown at all angles in the boundaries of the land platted and at all intersections of streets or streets and alleys.

J.C. Bradt
Surveyor

Examined and Approved
December 3d 1890
H.R. Pratt
Dep. Auditor General

State of Michigan } ss
County of Cass }

We Chas O. Harmon Register of Deeds and J.C. Bradt Surveyor hereby certify that we have each carefully compared the annexed copy with the plat of Jones' Second Addition to the Village of Marcellus now of record in the office of said Register of Deeds and that it is a true transcript therefrom and of the whole of said record

Chas O. Harmon Register of Deeds
John C. Bradt Surveyor

State of Michigan } ss
County of Cass }

This Plat Received for Record & Filing in Register's Office this 12th day of December A.D. 1890. and Filed & Recorded in Liber One of Plats on Plat Book at Page 23. at 10½ o'clock A.M.

Chas O. Harmon
Register of Deeds

State of Michigan } ss
County of Cass }

We Chas O. Harmon Register of Deeds and J.C. Bradt Surveyor hereby certify that we have each carefully compared this copy with the original plat of Jones' Second Addition to the Village of Marcellus and that it is an exact copy thereof and of the whole of such original map or plat

Chas O. Harmon Register of Deeds
J.C. Bradt Surveyor

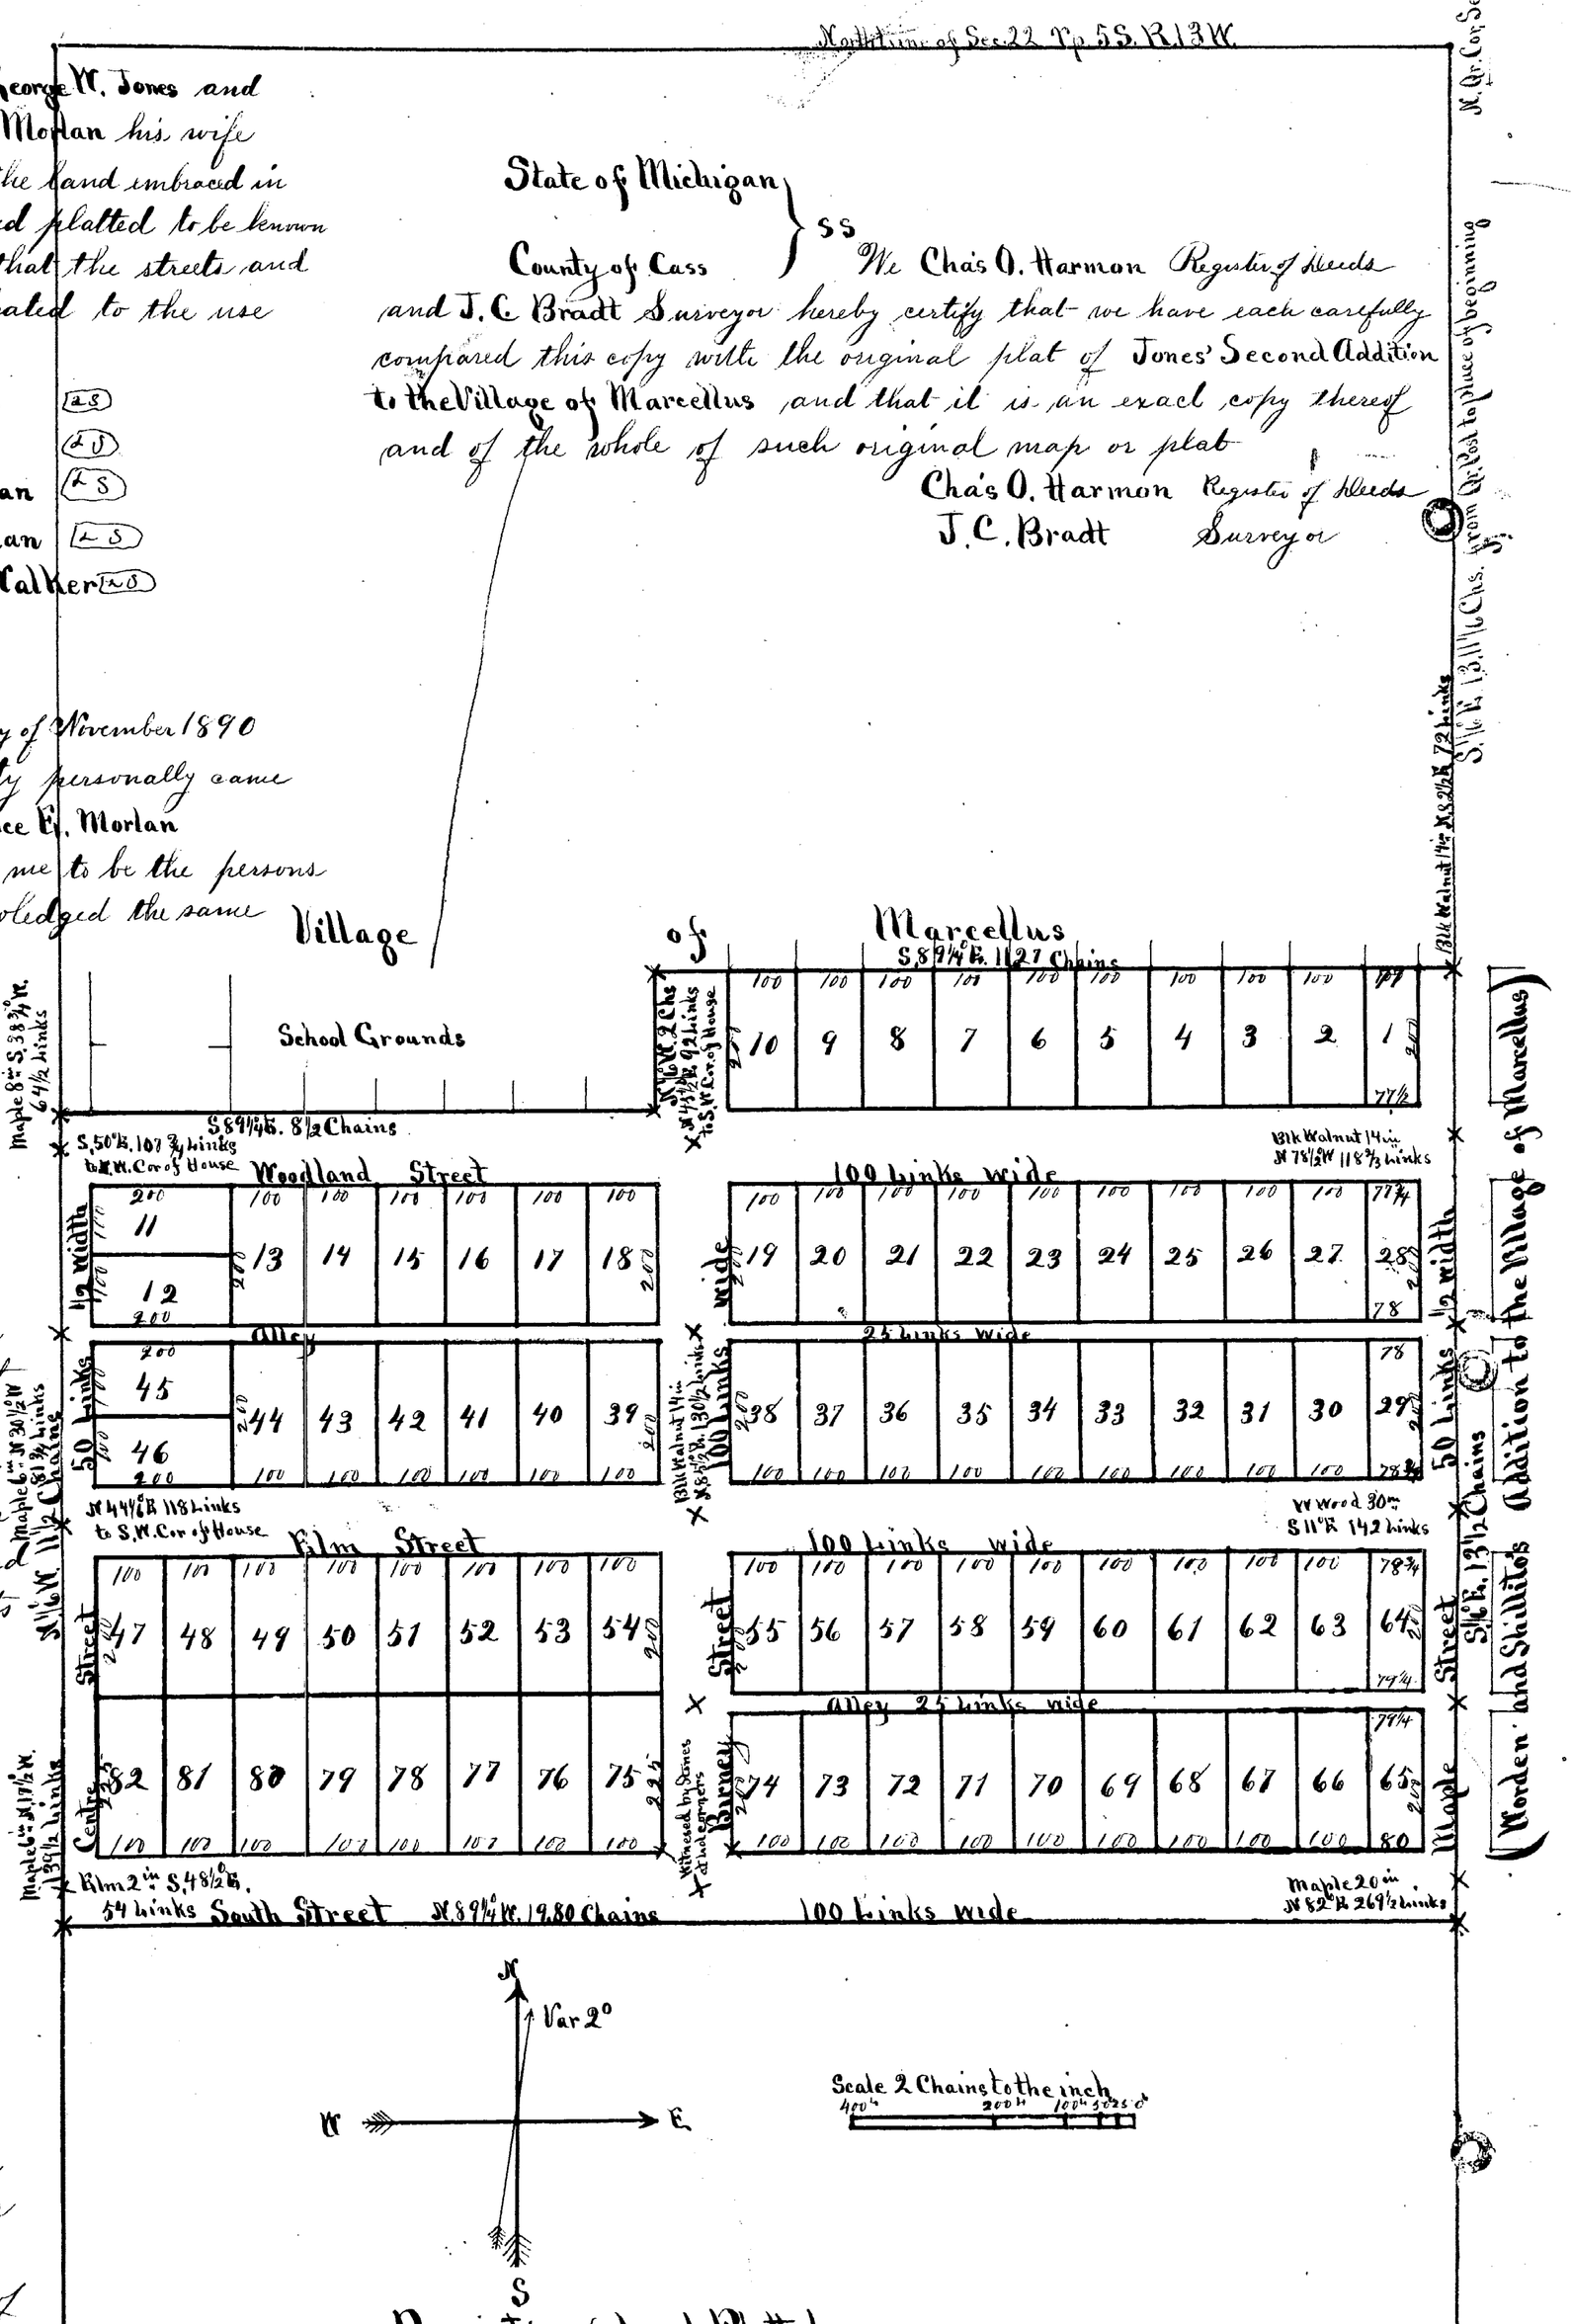

Description of Land Platted

The land embraced in the annexed plat of Jones' Second Addition to the Village of Marcellus is described as follows:

Commencing at a point S. 1/16 E. 13.11/16 Chains from the N. Qr. Post of Sec. 22 Tp 5 S. Range 13 W. Meridian of Michigan, Thence S. 1/16 E. 13½ Chains on Qr. Line, Thence N. 89¼ W. 19.80 Chains, Thence N. 1/16 W. 11½ Chains Thence S. 89¼ E. 8½ Chains, Thence N. 1/16 W. 2 Chains, Thence S. 89¼ E. 11.27 Chains to place of beginning.

North and South Half Qr. Line

East and West Qr. Line

Cor. of Centre of Sec. 22

North and South Qr. Line

ClibPDF - www.fastio.com