

Plat of Allens Addition to Mount Zion Cemetery

Know all Men by these presents, that we Wm Allen & Josephine and George Allen, his wife have caused the land embraced in the annexed plat to be surveyed and laid out and plotted to be known as Allens Addition to Mount Zion Cemetery and that the sheets and allegs be shown in said plat are hereby dedicated to the use of the public

Signed and sealed in presence of

William Allen [ES]
George Allen [ES]
Josephine Allen [ES]

Louisa Allen [ES]

Received and Filed
NOTION GENERAL
5/29/90
H. R. Pratt
Deputy Auditor General

State of Michigan } ss On this 24th day of November, 1890
County of Cass } before me a Notary Public in and for said County and personally came the above named Wm Allen and George Allen his wife known to me to be the persons who executed the above dedication and acknowledged the same to be their free act and deed

Wm R. Bryant [ES]
Notary Public

The land embraced in the annexed plat of Allens Addition to Mount Zion Cemetery is described as follows to wit:


Commencing 5 1/4 W 200 chains from a point in the south line of the S 1/2 of Sec 4, T23N, R23E, Township 7 South, Range 14 East, Cape Co. Michigan 922 chains 1898 to from the N.E. corner of said S 1/2 of S & 1/4. Thence S 1/4 W 333 1/3 chains thence S 89 1/3 E 300 chains thence N 1/2 E 333 1/3 chains - from which point Gluckin da Rao S 89 1/3 W 50 1/2 links - thence N 89 1/3 W 30 chains to place of beginning containing one acre 37 C. 1/2 S. 1/2 N. 1/2 E. 1/2 S. 1/2 N. 1/2 E.

I hereby certify that the plat herein delineated is a correct one, that all measurements on the plat are given in feet - and that pursuant to monument connecting of elongated table we have been placed at all angles in the boundaries of the land plotted and at all intersections of streets or alleys and alleys

Gluckin da Rao
Co. Surveyor

Examined and approved
December 8th 1890
H. R. Pratt
Deputy Auditor General

Scale 25 feet to the inch

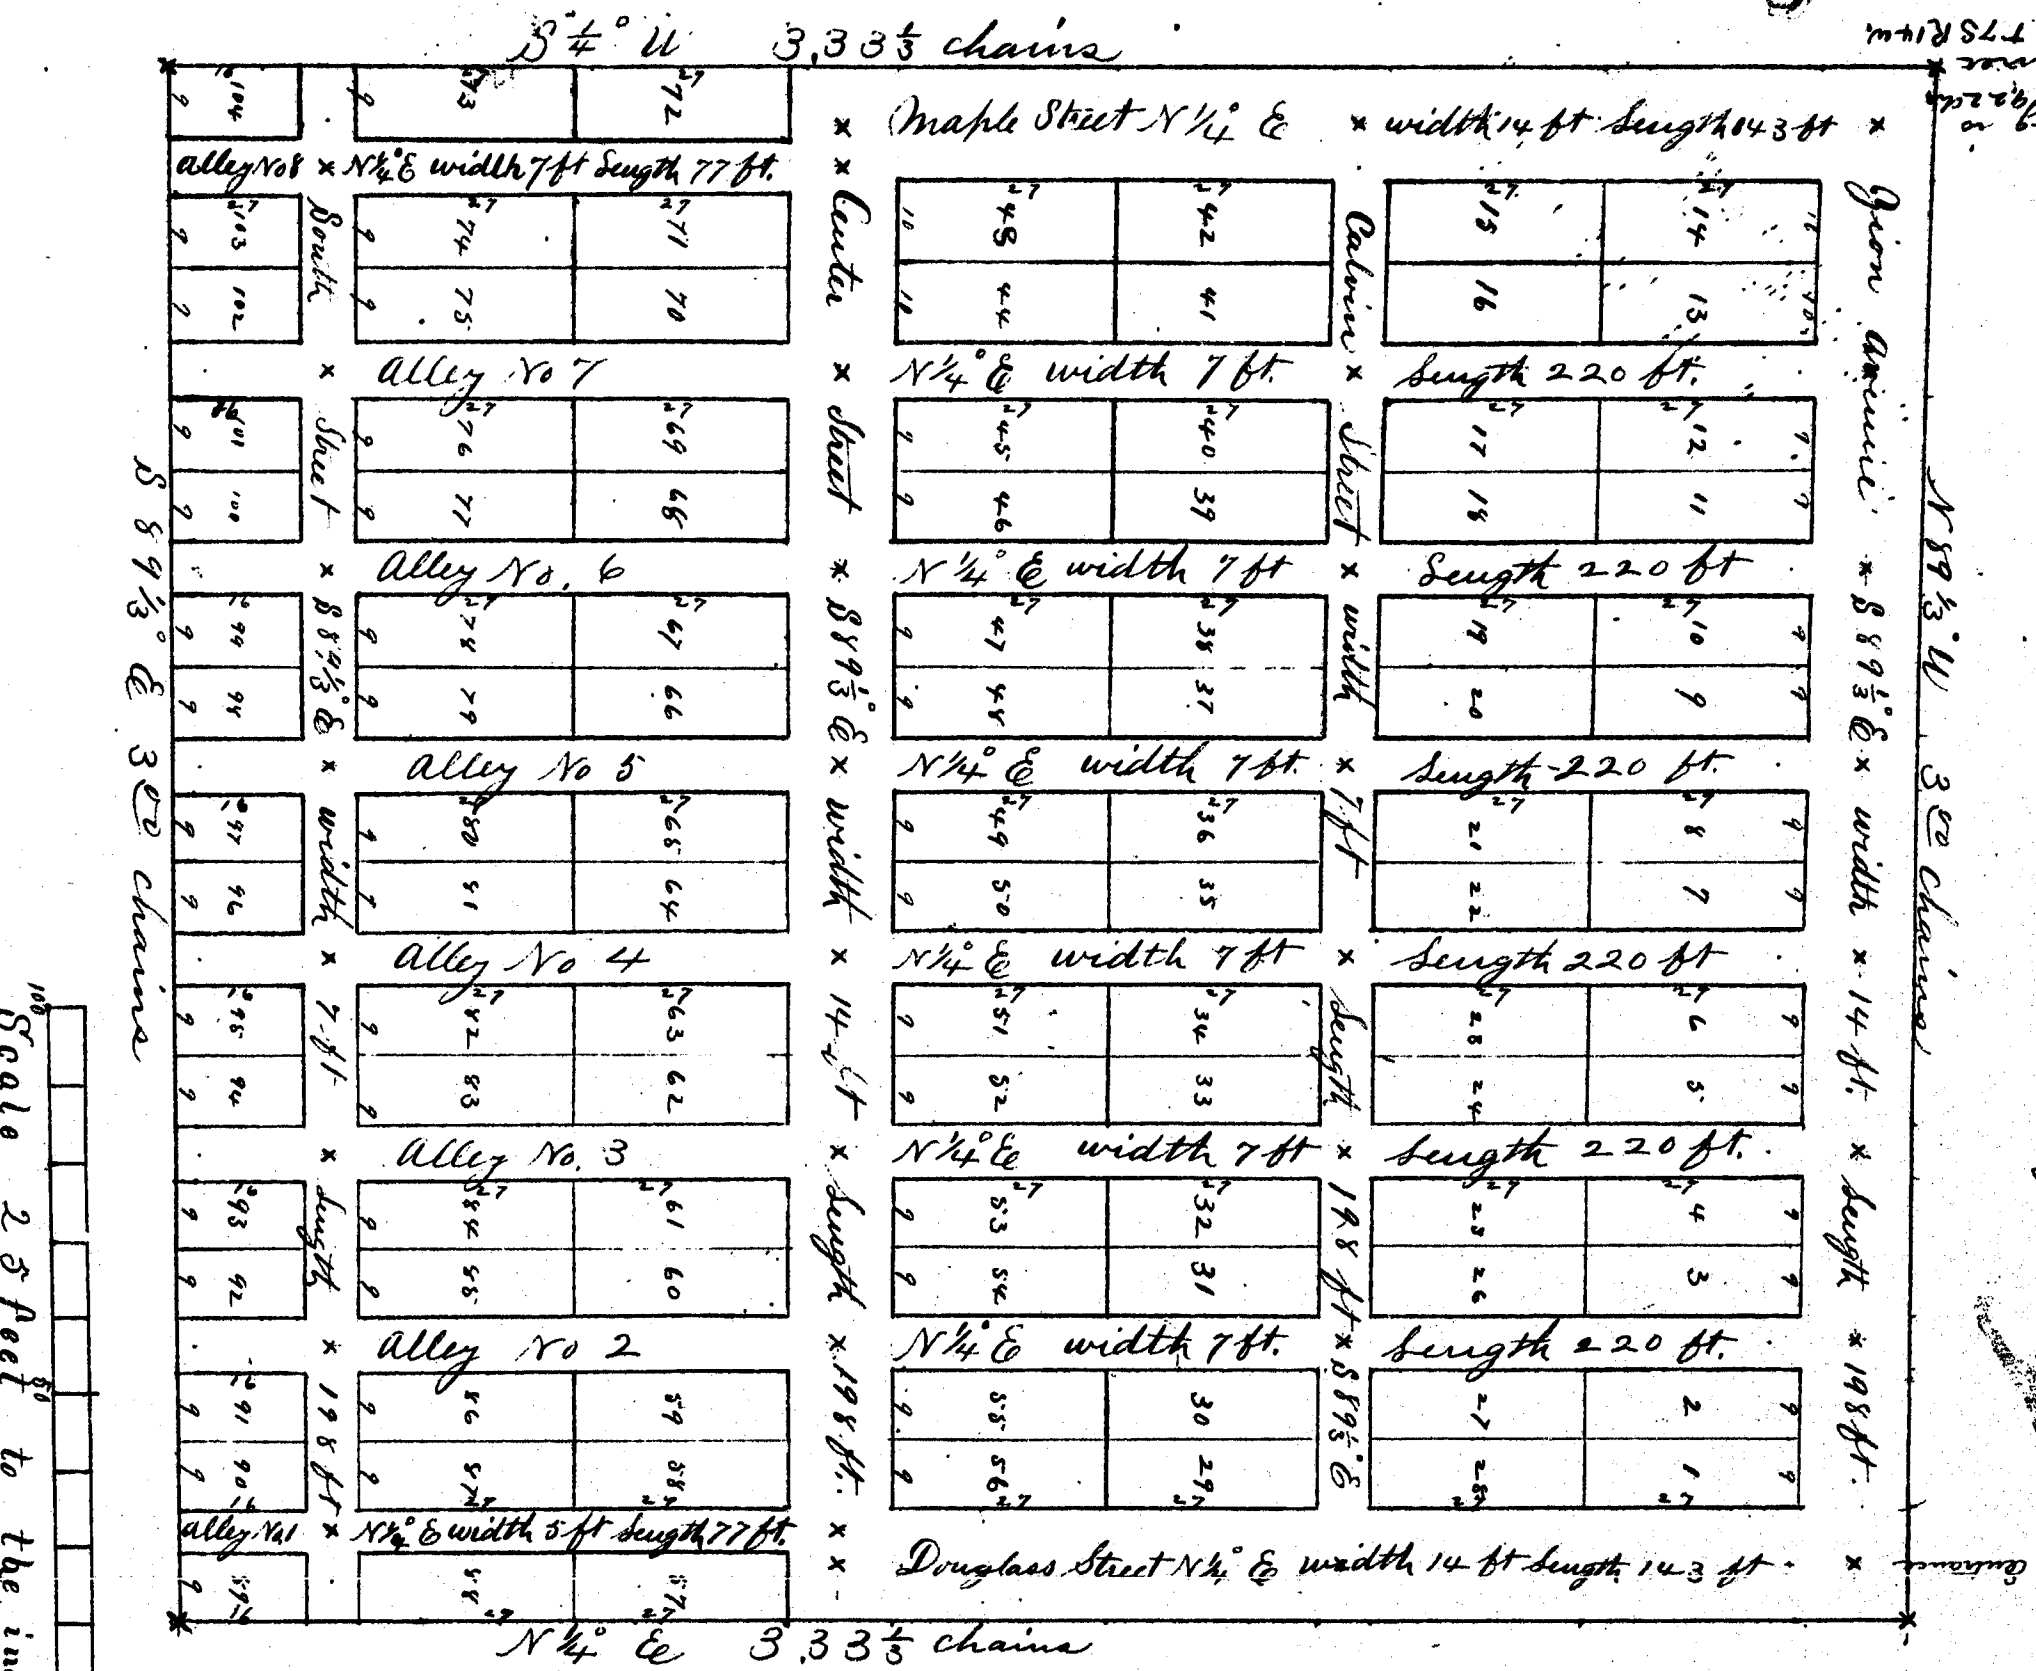

State of Michigan } ss
County of Cass }
Register of Deeds }
1st day of December A.D. 1890 at 12
O'clock the said Record in said
13 Plats or Plat Book on page 24
Chas O Harmon
By Joe Converse
Deputy

State of Michigan } ss
County of Cass }
De Chas O Harmon }
Register of Deeds }
1st day of December A.D. 1890 at 12
O'clock the said Record in said
13 Plats or Plat Book on page 24
Chas O Harmon
By Joe Converse
Deputy