3669

12996

Plat of Snyder's Addition to the Village of Marcellus.

RECEIVED AND FILED
IN AUDITOR GENERAL'S OFFICE
June 4 1892
H.R. Pratt
Deputy Auditor General.

(Copy)

Know all Men by these Presents, That we, Reuben D. Snyder as proprietor and Sarah Snyder his wife, have caused the land embraced in the annexed plat to be surveyed, laid out and platted, to be known as Snyder's Addition to the Village of Marcellus, and that the streets and alleys as shown on said plat are hereby dedicated to the use of the public

Signed and Sealed in presence of
Geo. A. Paxson
Chas. J. Bradt
} Reuben D. Snyder [L.S.]
Sarah Snyder [L.S.]

(Copy)

State of Michigan } S.S.
County of Cass }

On this Eleventh day of May 1892 before me a Notary Public in and for said county, personally came the above named Reuben D. Snyder and Sarah Snyder his wife, Known to me to be the persons who executed the above dedication and acknowledged the same to be their free act and deed

Geo. A. Paxson
[L.S.] Notary Public
Cass Co. Mich.

(Copy)

I hereby certify that the plat hereon delineated is a correct one and that permanent monuments consisting of stones with holes drilled at the centre, have been planted at points marked thus x as thereon shown at all angles in the boundaries of the land platted and at all intersections of streets or streets and alleys

J.C. Bradt
Surveyor

(Copy)

Examined and Approved May 13th 1892
H.R. Pratt
Deputy Auditor General

(Copy)

State of Michigan } S.S.
County of Cass }

We Joel Cowgill Depty Register of Deeds and J.C. Bradt Surveyor, hereby certify that we have each carefully compared this copy with the original plat of Snyder's Addition to the Village of Marcellus and that it is an exact copy thereof and of the whole of such original map or plat.

Joel Cowgill Depty Register of Deeds
J.C. Bradt Surveyor

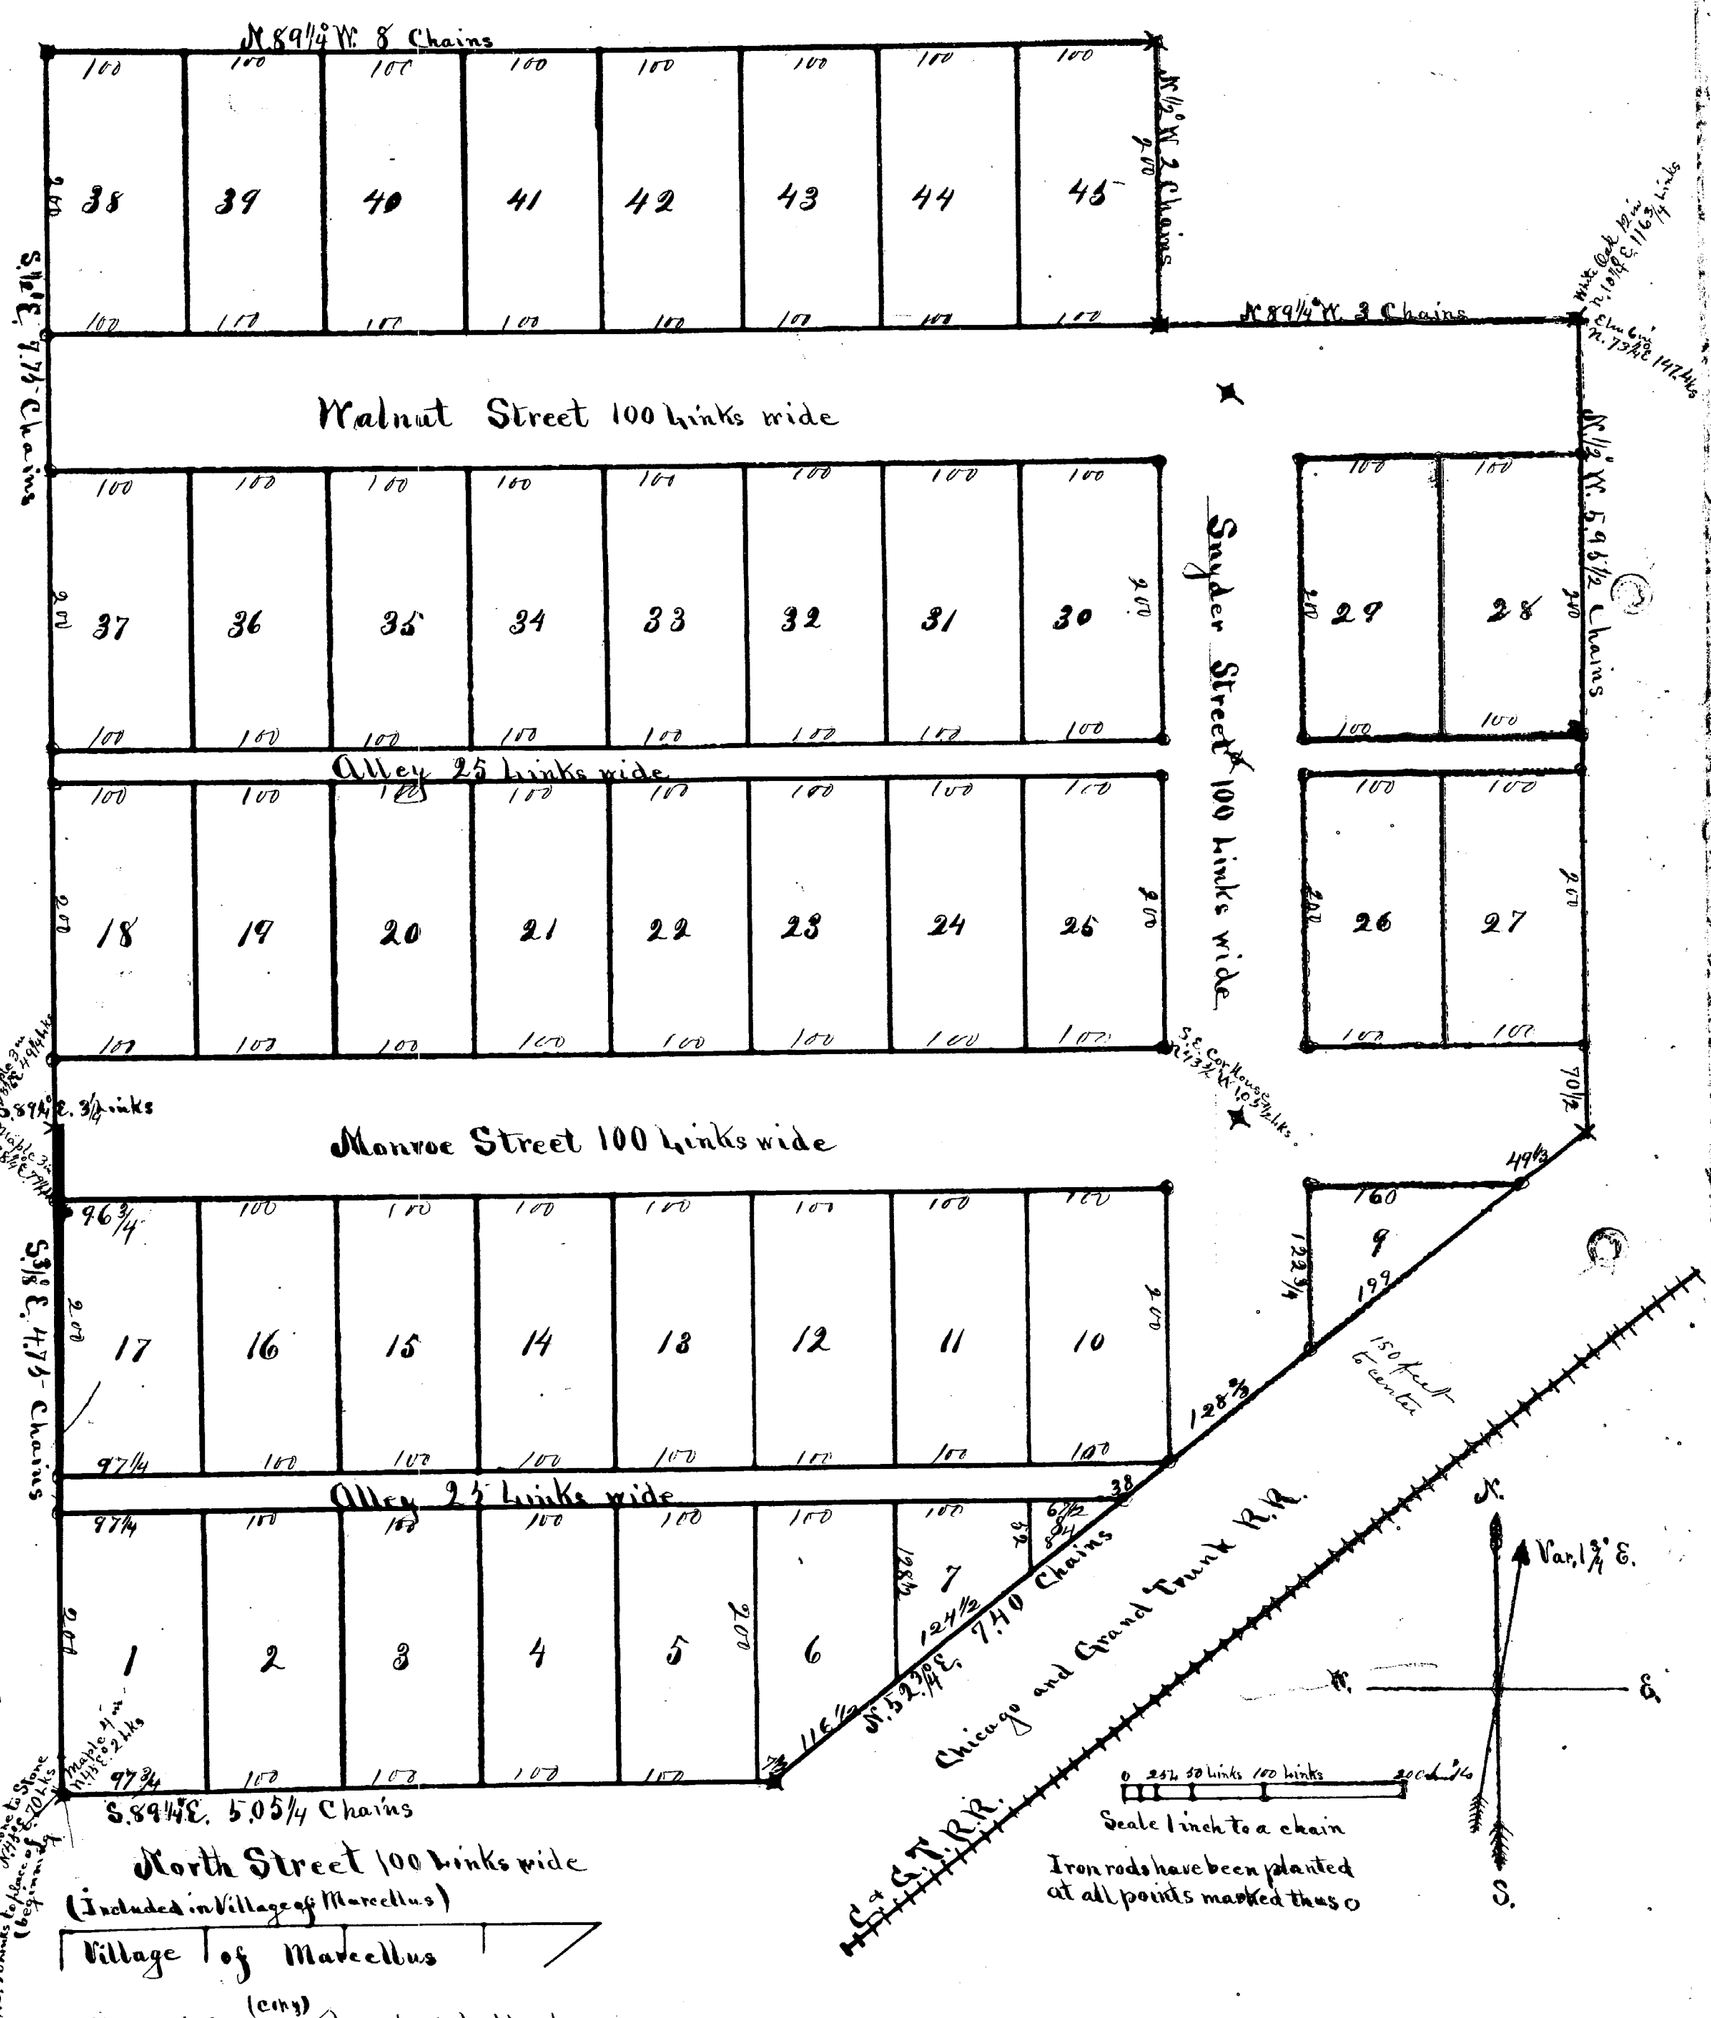

Description (Copy) of lands platted

Commencing at the S. Qr. post of Sec 13 Tp. 5 S. R. 13 W. Meridian of Michigan Thence N 3/8° W 11.10½ Chs. Thence S. 89¼° E. 50 links to place of beginning.

Thence S. 89¼° E. 5.05¼ Chs. Thence N 52¾° E 7.40 Chs Thence N. ½° W. 5.9½ Chs. Thence N. 89¼° W. 3 Chs. Thence N. ½° W. 2 Chs Thence N. 89¼° W. 8 Chains Thence S. ½° E. 4.75 Chs. Thence S. 89¼° E. 3¼ links Thence S. 3¾° E. 4.75 Chs to place of beginning

(Copy)

Registers office } S.S.
County of Cass }

Received for record the 1st day of June A.D. 1892. and recorded in Plat Book No 1 on page 27

Chas O Harmon
Register of deeds
by Joel Cowgill Deputy

State of Michigan } S.S.
County of Cass }

We Joel Cowgill Deputy Register of deeds and J.C. Bradt Surveyor hereby certify that we have each carefully compared the annexed copy with the plat of Snyder's Addition to the Village of Marcellus now of record in the office of said Register of deeds, and that it is a true transcript therefrom and of the whole of such record

Joel Cowgill Depty Register of deeds
J.C. Bradt Surveyor

ClibPDF - www.fastio.com