3797

12999

PLAT OF MARY L. WHITNEY'S 2d ADDITION

TO THE

City of Dowagiac, Cass County, Mich.

RECEIVED AND FILED
IN AUDITOR GENERAL'S OFFICE
October 15 1892
H. R. Pratt
Deputy Auditor General

The Land Embraced in the Annexed Plat of Mary L. Whitney's 2d Addition to the City of Dowagiac Cass Co. Michigan is described as follows-Commencing 250 links East of a point 958 links North 1½ Deg. West from the South West Corner of Sec. Number 36 in Township 5. S. R. 16 West Thence S. 1½ Deg. East 5 Chains Witness Mon. Cherry 3 in N. 73 Deg. W. 18½ links Blk. oak 3 in N. 33½ Deg. W. 32½ links Thence N. 88½ Deg. E. 300 links Mon. Wit. Elm 9 in S. 57½ Deg. W. 350 links Thence S. 75¼ Deg. E. 1100 Links Mon. Wit. Maple 2 in S. 66½ Deg. W. 188½ links Thence N. 68½ Deg. E. 407 links Mon. Wit. Elm 6 in N. 71¾ Deg. E. 23¾ links Thence N. 1½ Deg. W. 600 links Mon. Wit. W. Oak 4 in N. 81¾ Deg. E. 54½ links Thence West 1736 links to place of beginning Mon. Wit. Blk oak 9 in N. 67¾ Deg. W. 263½ links- Dedication Know all men by these presents that I Mary L. Whitney Proprietor by My Attorney in Fact Henry Michael have Caused the Land Embraced in the Annexed plat to be Surveyed Laid out and platted to be Known as Mary L. Whitney's 2d Addition to the City of Dowagiac and that the Streets and Alleys as Shown on Said Plat are hereby dedicated to the use of the Public

Mary L. Whitney.
by her Attorney in Fact Henry Michael

Signed and Sealed in presence of
Chas. H. Banks
O. W. Fenton

State of Michigan } ss On this 28 day of September 1892 before me a Notary public in and for Said County personally came the above named Mary L. Whitney by her attorney in fact Henry Michael Known to me to be the person who Executed the abon dedication and acknowledged the same to be her free act and deed

Chas. H. Banks Notary Public Cass Co Michigan

Surveyors Cytificate

I Hereby Certify that the plat hereon delineated is a correct one and that permenent monuments Consisting of Stone 6 to 8 inches Square have been planted at points Marked thus × as thereon Shown at all angles in the boundaries of the land platted and at all intersections of Streets or Streets and Alleys

Chas. H. Banks Surveyor

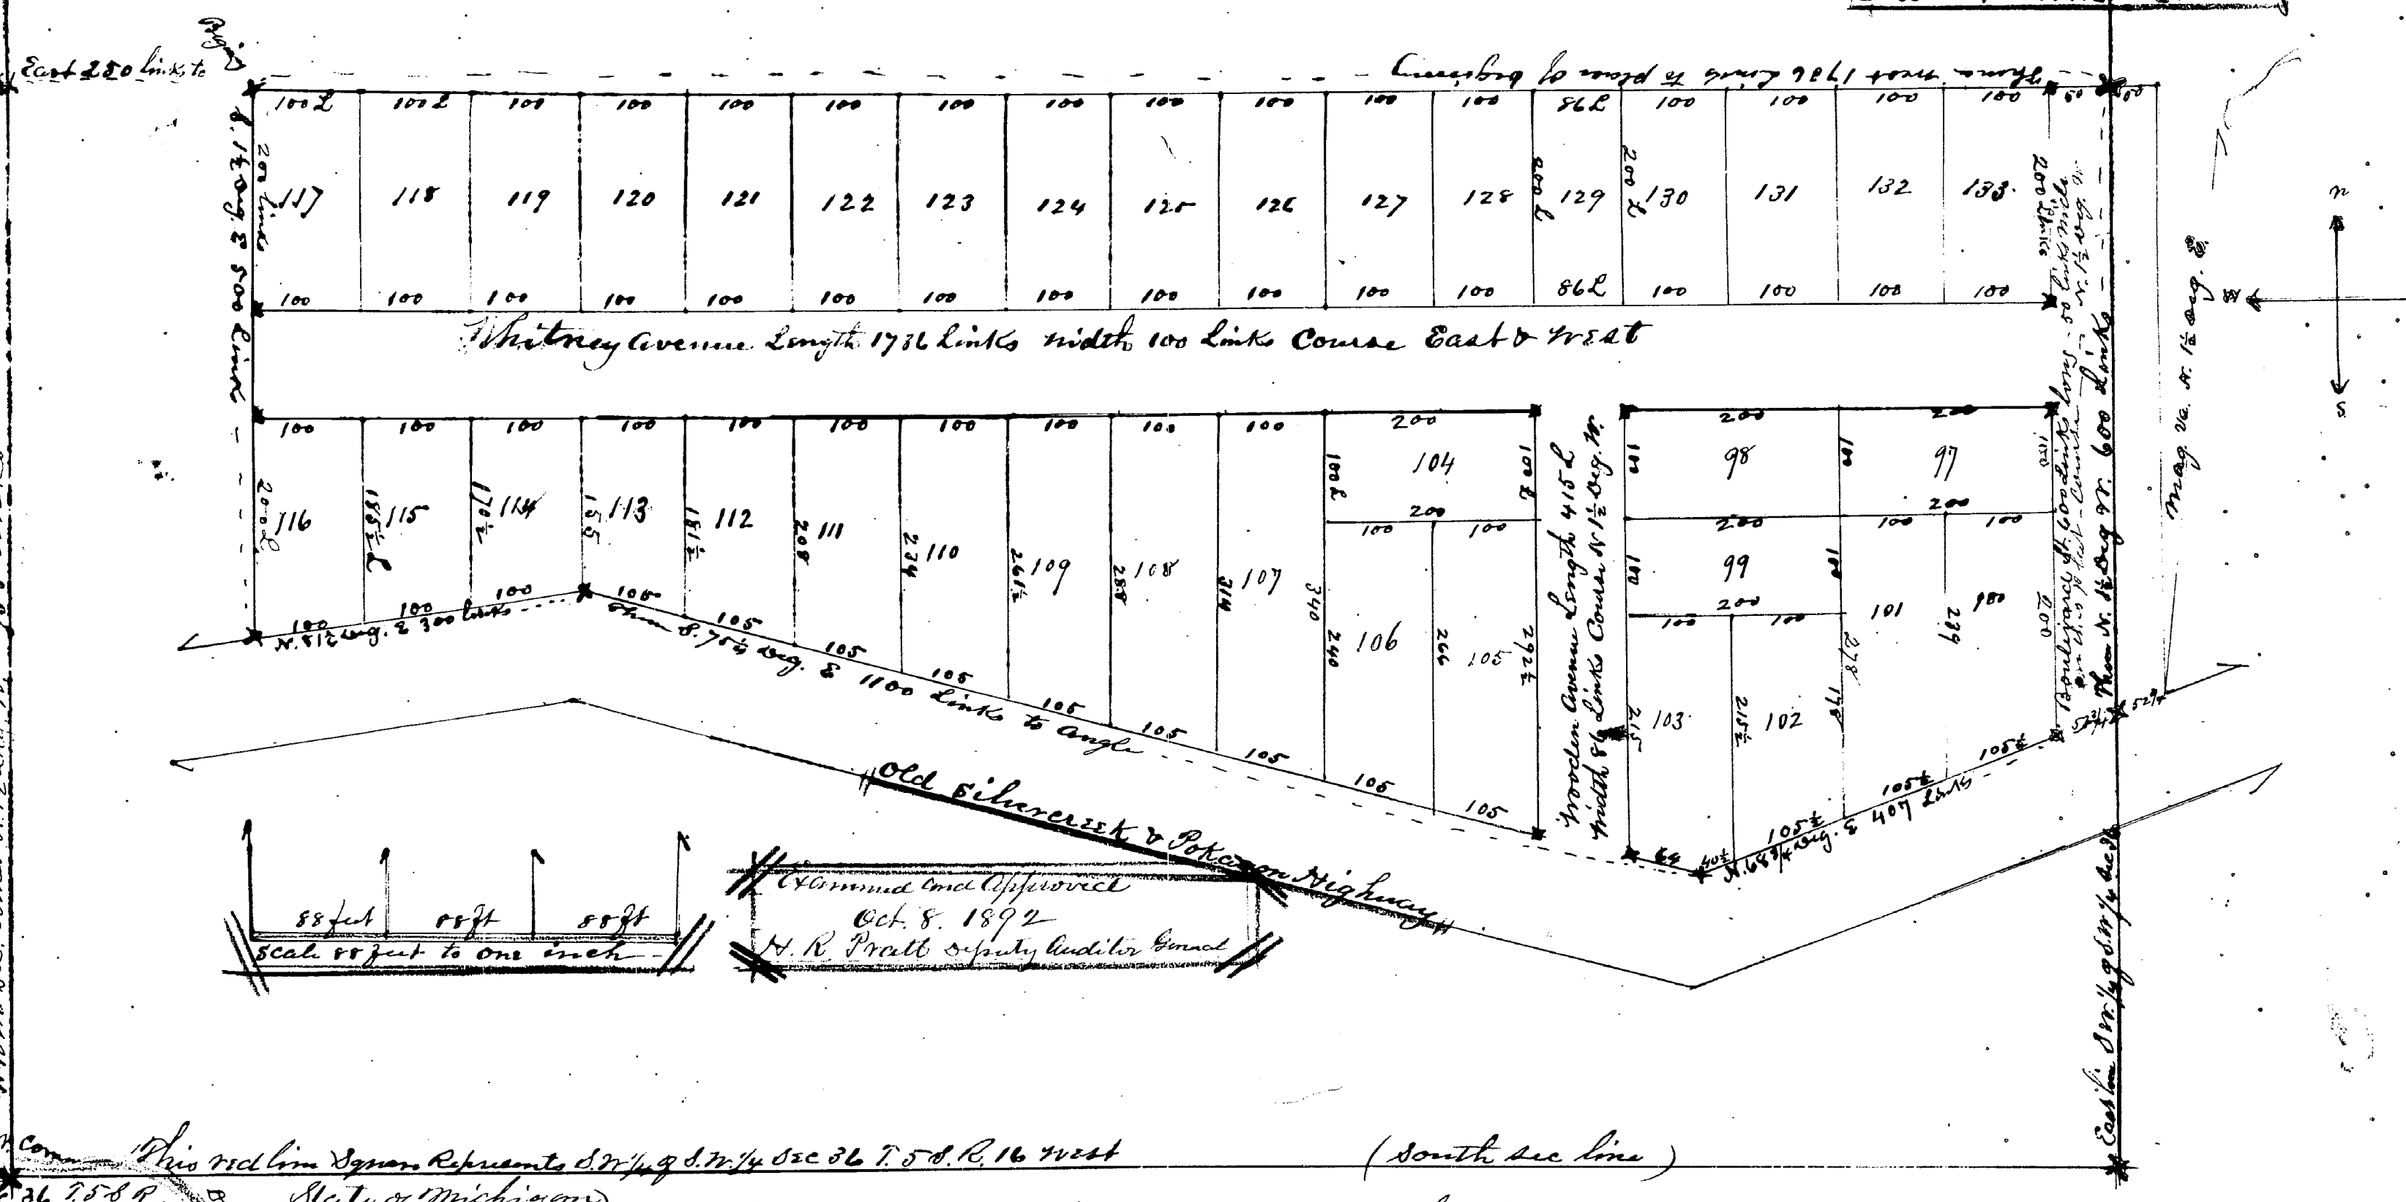

State of Michigan } ss I Mr. Chas. O. Harmon Register of Deeds and Chas. H. Banks Surveyor
County of Cass } hereby Certify that we have each Carefully Compared this Copy with the Original Plat of Mary L. Whitney's 2d Addition to the City of Dowagiac and that it is an exact Copy thereof and of the Whole of Such Original Map or plat

Chas. O. Harmon Register of Deeds
Chas. H. Banks Surveyor

State of Michigan } This Plat Recd for Record
County of Cass } ss and filing this 11th day of
Registers Office October AD 1892 At 2 Oclock
P. M. And filed and Recorded in Liber One of
Plats or Plat Book Page 80
Chas O Harmon
Register of Deeds

State of Michigan } ss I re Chas. O. Harmon Register of Deeds
County of Cass } And Chas. H. Banks Surveyor hereby Certify that we have each
Carefully Compared the Annexed Copy with the Plat of Mary
L. Whitney's 2d Addition to the City of Dowagiac now of
Record in the Office of Said Register of Deeds and that it is a true
transcript therefrom and of the whole of Such Record
Chas O Harmon Register of Deeds
Chas. H. Banks Surveyor

Auditor General