Auditor General

5469

1300

Approved by the Council of the Village of Highland Park at a regular adjourned Meeting held Feb. 24, 1904.
R. Milton Ford
Clerk

BESSENGER AND MOORE'S SUB.

OF LOTS 9 & 17

YEMAN'S ADD. TO HIGHLAND PARK VILLAGE

ON

QUARTER SECS 15 AND 26 - 10.000 ACRE TRACT

T. 1 S. R. 11 E. WAYNE CO. MICH.

SCALE 1 INCH = 100 FT.

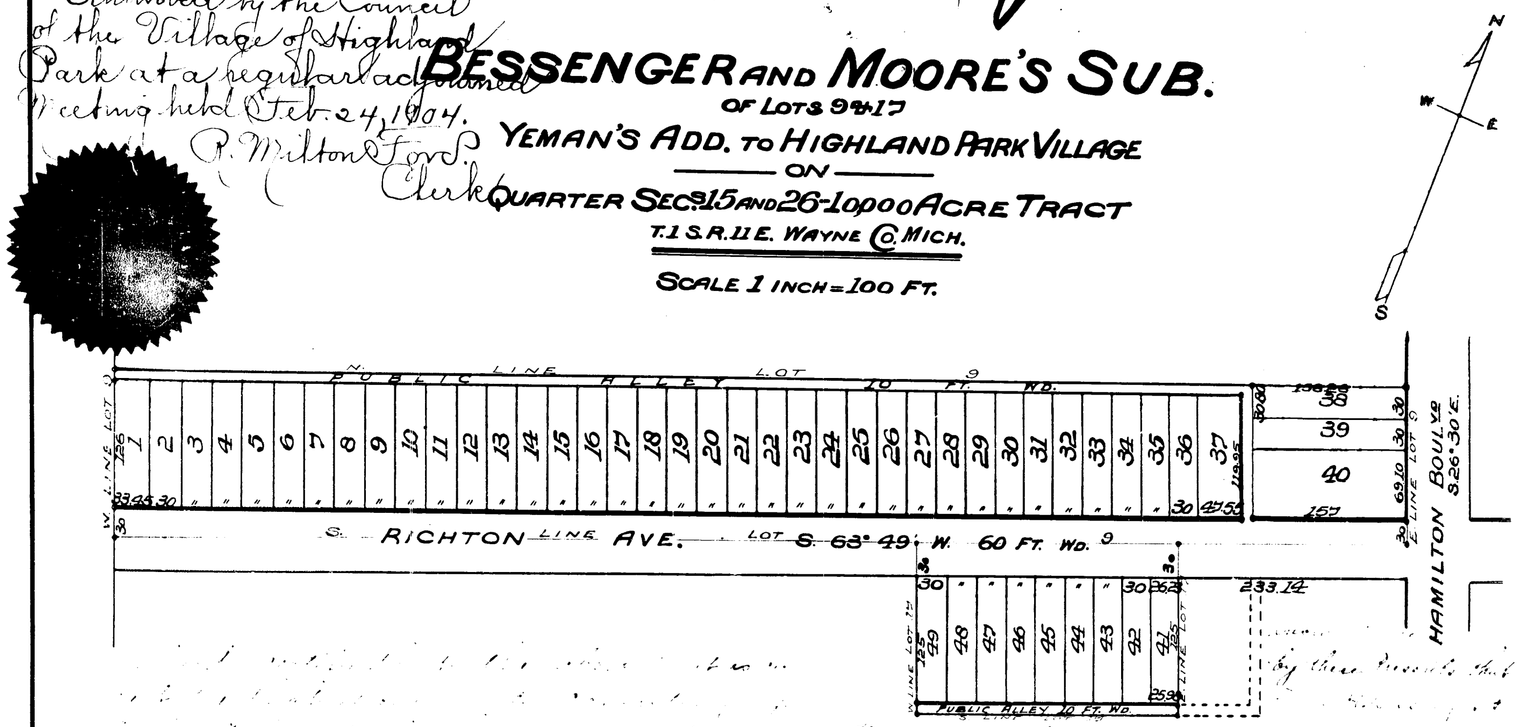

Edward F. Foster Dep't.
William C. King Surveyor.

RECEIVED AND FILED.
IN AUDITOR GENERAL'S OFFICE.
April 23 1904
Deputy Auditor General

I, Edward F. Foster Register of Deeds in and for the County of Wayne and State of Michigan do hereby certify that the within plat of Bessenger and Moore's Sub. of Lots 9 & 17 Yeman's Add. to Highland Park Village on Quarter Secs 15 & 26 - 10.000 Acre Tract T. 1 S. R. 11 E. Wayne Co. Mich. now of record in my office of said Register of Deeds, and that I have compared the within copy of plat with the original thereof.

Edward F. Foster Dep't Register of Deeds
William C. King Surveyor

State of Michigan } ss.
County of Wayne } A.D. On this the 16th day of February A.D. 1904 before me a Notary Public in and for said county personally appeared the above named William H. Baker and Elba Baker his wife known to me to be the same persons who executed the above dedication and who acknowledged the same to be their free act and deed.

Walter E. Jarvis, Notary Public
Wayne Co. Mich.
My Commission expires Nov. 18, 1907

Examined and approved
February 27-1904
John F. Weitzmann
Deputy Auditor General

9117

CliffPDF - www.toolio.com

Auditor General

5469

1300

Approved by the Council of the Village of Highland Park at a regular adjourned meeting held Feb. 24, 1904.
P. Milton Ford
Clerk

BESSENGER AND MOORE'S SUB.

OF LOTS 9 & 17
YEMAN'S ADD. TO HIGHLAND PARK VILLAGE
ON
QUARTER SECS. 15 AND 26-10,000 ACRE TRACT
T. 1 S. R. 11 E. WAYNE CO. MICH.

SCALE 1 INCH = 100 FT.

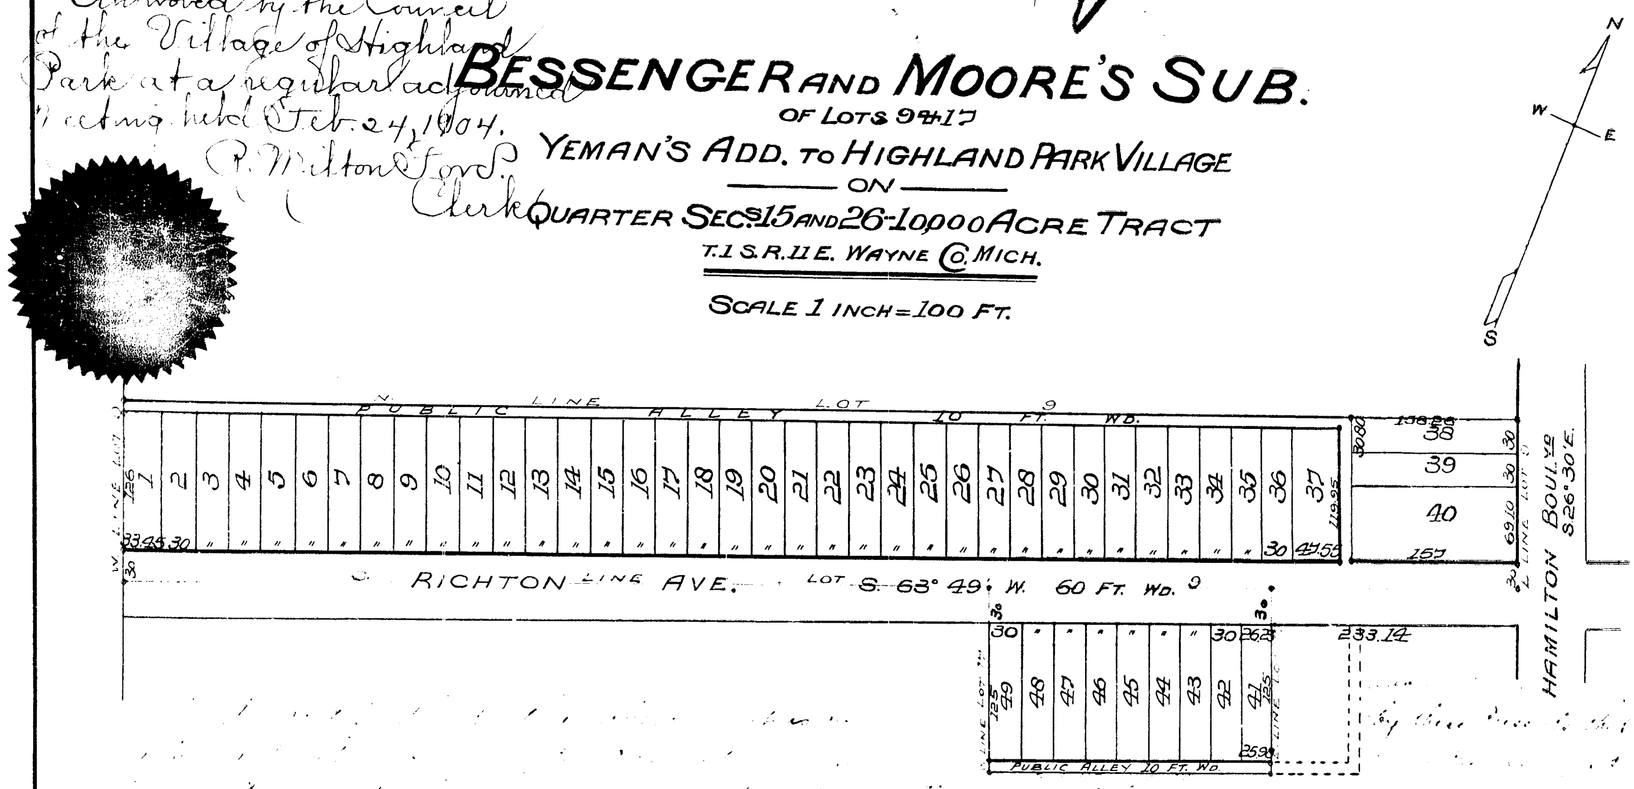

Edward A. Forbes Atty

RECEIVED AND FILED.
IN AUDITOR GENERAL'S OFFICE.
April 23 1904
Deputy Auditor General

Edward A. Forbes Atty

William C. King Register of Deeds.

William C. Baker
Elba Baker

State of Michigan } ss.
County of Wayne }

On this 16th day of February A.D. 1904 before me a Notary Public in and for said County personally appeared the above named William C. Baker and Elba Baker his wife known to me to be the same persons who executed the above dedication and who acknowledged the same to be their free act and deeds.

Walter E. Harris, Notary Public
Wayne Co. Mich.

Examined and approved
February 27-1904
John F. Malfunon
Deputy Auditor General

9117

ClibPDF - www.fastio.com