

PLAT OF JENNIE JESSUP'S ADDITION

13000

RECEIVED AND FILED

AUDITOR GENERAL'S OFFICE

January 3 1893
H. H. Banks
Deputy Auditor General

TO THE

City of Dowagiac, Cass Co., Mich.

The land embraced in the annexed plat of Jennie Jessup's addition to the City of Dowagiac is described as follows—Commencing at the N. E. Corner met $\frac{1}{2}$ N. $\frac{1}{4}$ Sec. One Township 6 S. R. 16 West Cass Co. Mich. witness maple 2 $\frac{1}{2}$ in S. 64 $\frac{1}{4}$ deg E. 71 Links 7 maple 2 $\frac{1}{2}$ in S. 26 $\frac{3}{4}$ deg E. 38 links Thence west 750 links int. Blk oak 20 in S. 11 $\frac{1}{2}$ deg. W 186 links Thence S. 43 deg. W. 126 links int. Blk oak 20 in S. 33 $\frac{1}{2}$ deg. E. 105 links Thence S. 27 minutes East 158 links int. Elm 10 in S. 75 deg. W. 52 links Thence East 300 links int. W. Oak 9 in S. 52 deg. W. 35 links Thence S. 27 minutes E. 300 links int. Blk oak 12 in S. 88 deg. E. 36 links Thence East 100 links int. W. Oak 16 in N. 86 $\frac{1}{2}$ deg. E. 58 links Thence S. 27 minutes East 300 links int. Elm 5 in N. 19 $\frac{3}{4}$ deg. W. 28 links Thence East 200 links int. Cherry 6 in S. 16 deg. E. 87 links Thence S. 27 minutes East 1300 links int. Willow 14 in N. 58 $\frac{1}{2}$ deg. W. 17 links Thence East 250 links int. W. Oak 6 in N. 48 deg. E. 3 links Thence N. 27 minutes West 2150 links to place of beginning. Dedication know all men by these presents that I Mary J. Jessup as proprietor have caused the land embraced in the annexed plat to be surveyed laid out and platted to be known as Jennie Jessup's addition to the City of Dowagiac and that the streets and alleys as shown on said plat are hereby dedicated to the use of the public

Signed and sealed in presence of

Chas. H. Banks

Armand Banks

in and for said County personally came the above named Mary J. Jessup known to me to be the person who executed the above declaration and acknowledged the same to be her free act and deed




Mary J. Jessup

L. S.

State of Michigan
County of CassChas. H. Banks Notary
Public Cass County Michigan

Surveyor's Certificate— I hereby certify that the plat hereon delineated is a correct one and that permanent monuments consisting of stone six to eight inches square have been planted at points marked thus X as shown shown at all angles in the boundaries of the land platted and at all intersections of streets or streets and alleys

Chas. H. Banks Surveyor

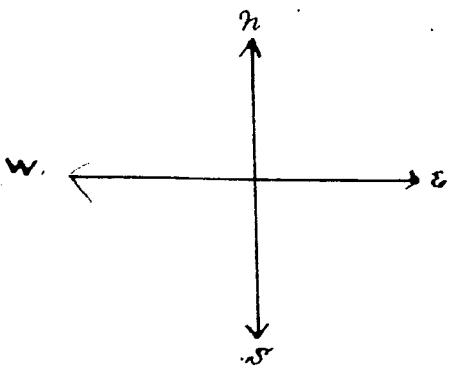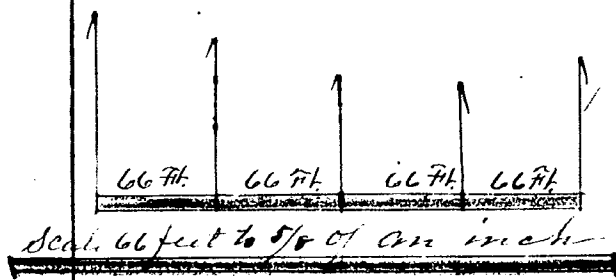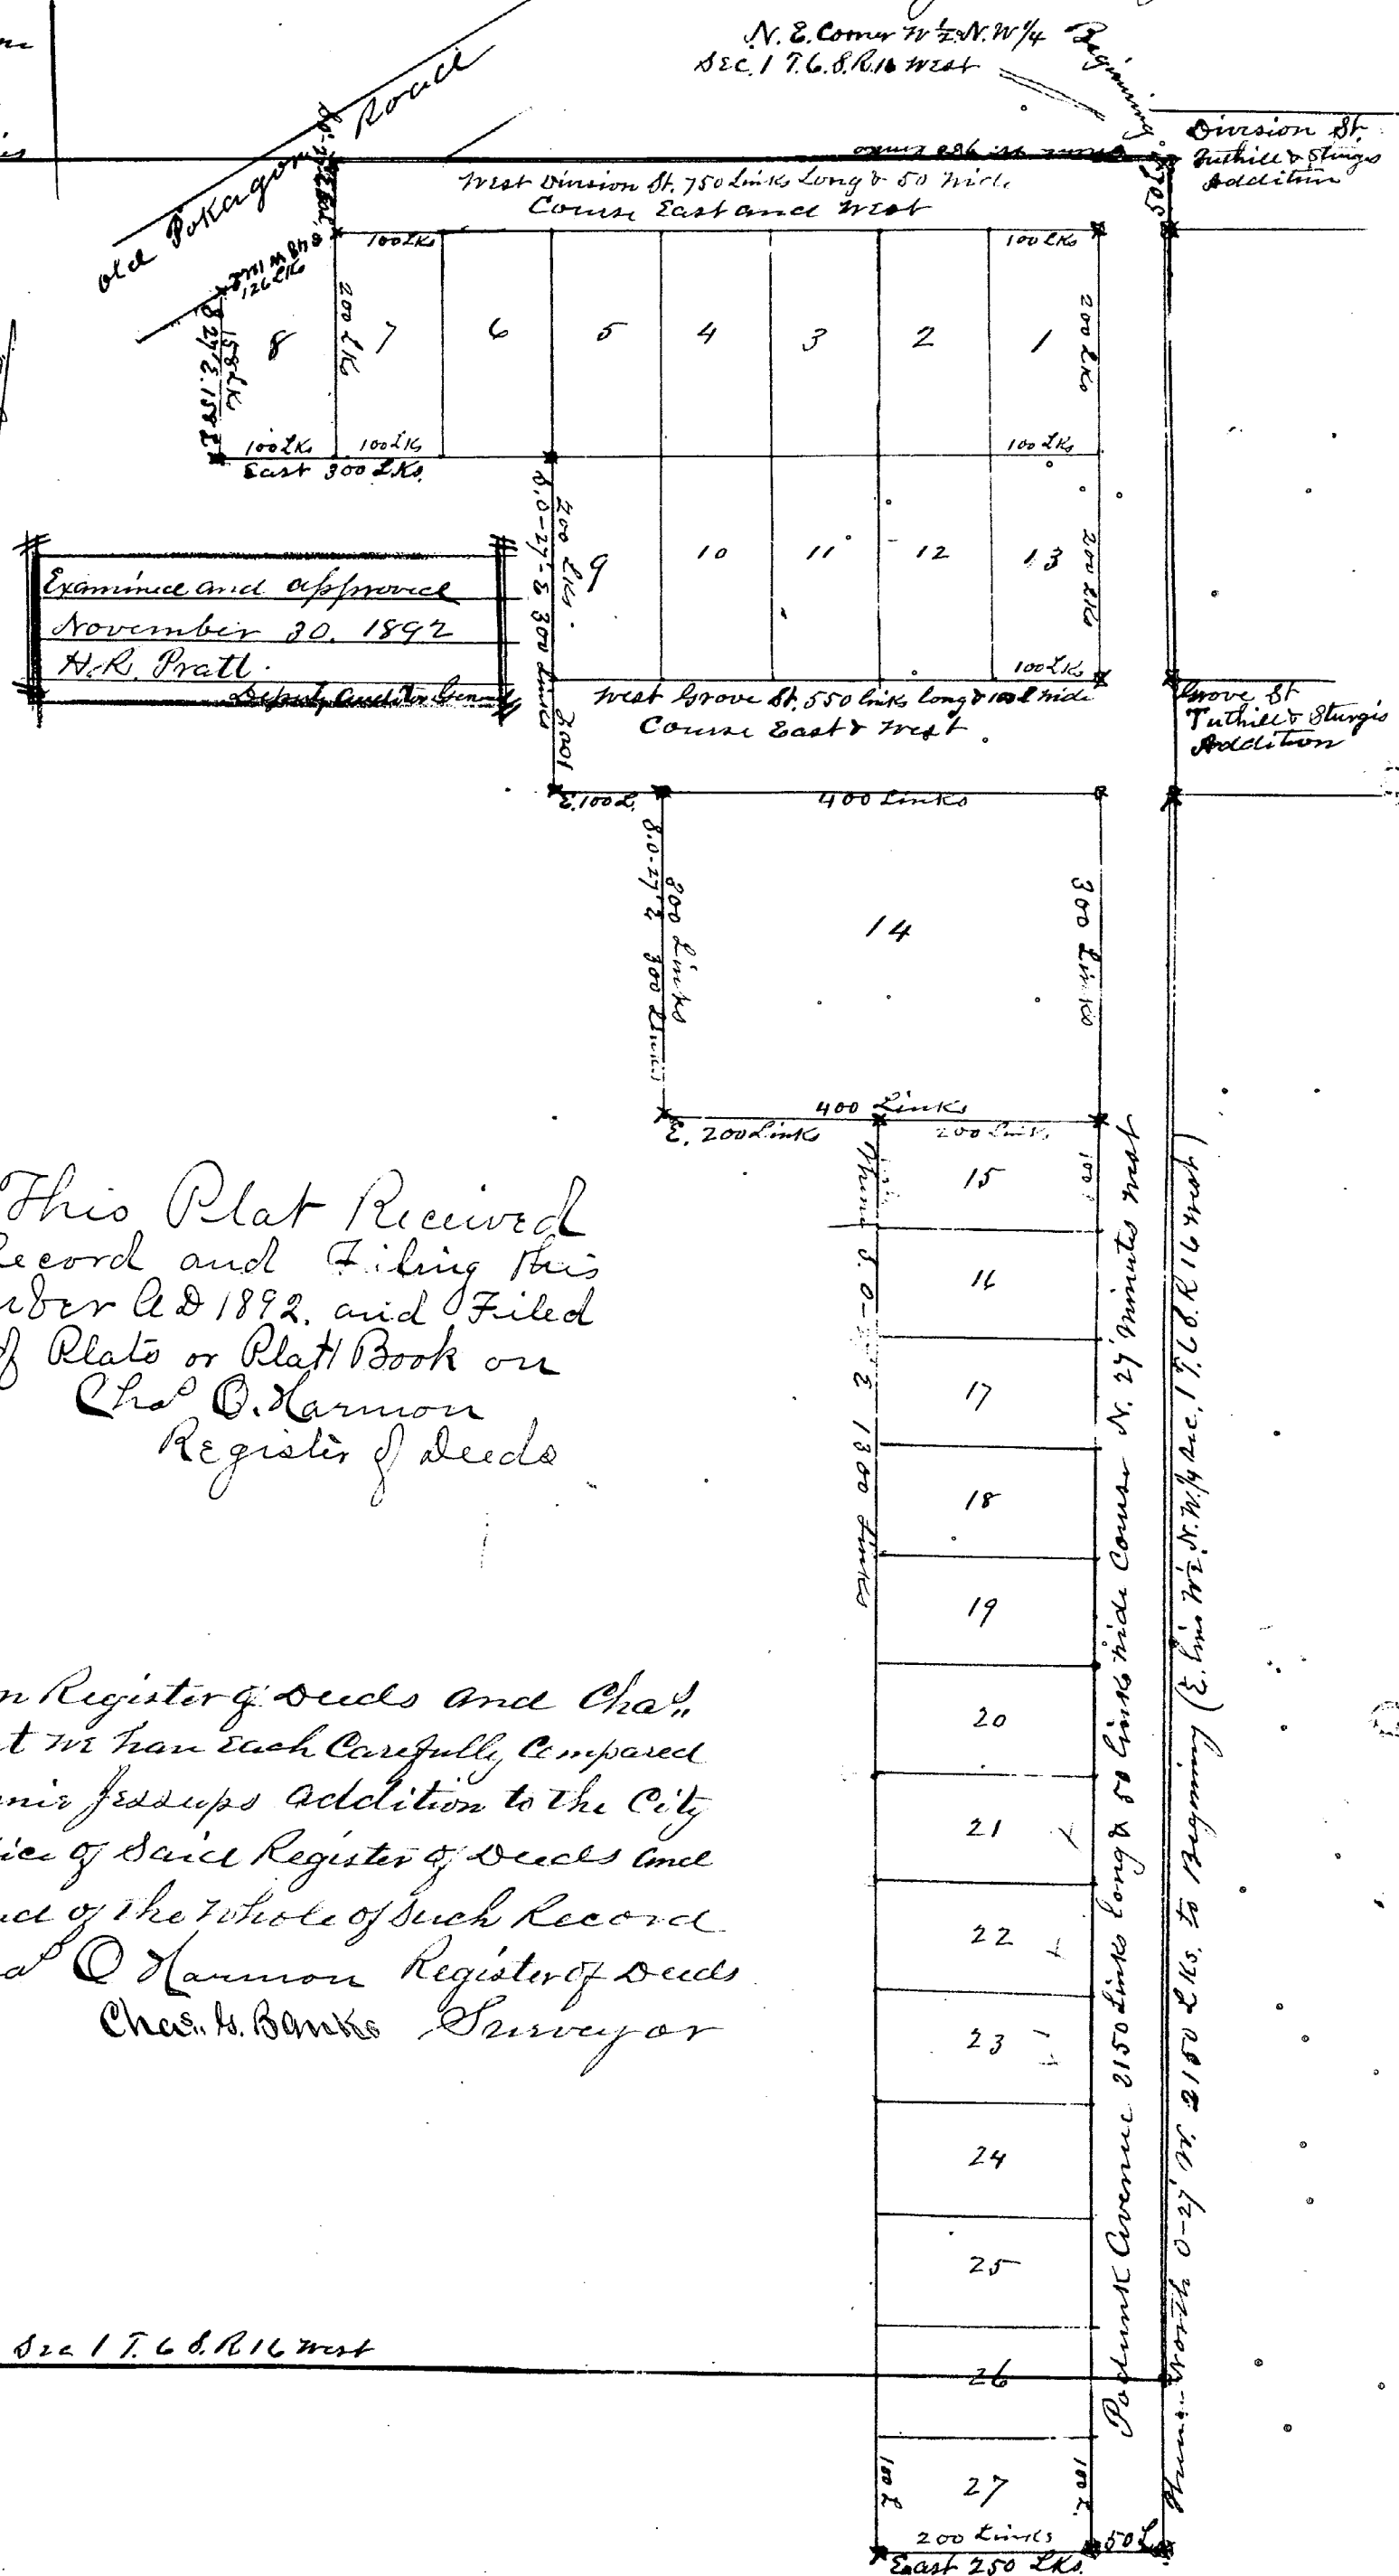

State of Michigan
County of Cass } Mr. Chas. O. Harmon Register of Deeds and Chas. H. Banks Surveyor hereby certify that we have each carefully compared this copy with the original plat of Jennie Jessup's Addition to the City of Dowagiac and that it is an exact copy thereof and of the whole of such original map or plat

Chas. O. Harmon Register of Deeds
Chas. H. Banks SurveyorState of Michigan
County of Cass

This Plat Received for Record and Filing this Twenty Eighth day of December A.D. 1892, and Filed and Recorded in Liber One of Plats or Plat Book on Page 31, at 2 o'clock P.M.

Chas. O. Harmon
Register of Deeds

West Sec line Sec One T. 6 S. R. 16 West

State of Michigan
County of Cass } Mr. Chas. O. Harmon Register of Deeds and Chas. H. Banks Surveyor hereby certify that we have each carefully compared the annexed copy with the plat of Jennie Jessup's Addition to the City of Dowagiac now of Record in the office of said Register of Deeds and that it is a true transcript therefrom and of the whole of such Record

Chas. O. Harmon Register of Deeds
Chas. H. Banks SurveyorThis line is Square Return to N. E. part $\frac{1}{2}$ N. $\frac{1}{4}$ Sec. 1 T. 6 S. R. 16 West