

008 / #587

Plat of THE JONAS ROUSE ADDITION To Dowagiac, Mich.

DESCRIPTION.

BEGINNING at a point 5 chains S. $8\frac{1}{2}^{\circ}$ W. of a point on the line between Sec. 35 and 36 town 5 S. range 16 W. which point is N. $1\frac{1}{2}^{\circ}$ W. 3.79 chains from the S.E. cor. of said sec. 35, thence S. $8\frac{1}{2}^{\circ}$ W. 15.64 chains to the center of the E. end of iron bridge over Dowagiac creek, thence along said creek and race to a point S. $1\frac{1}{2}^{\circ}$ E. 3.90 chains from starting point. Thence N. 13° W. 3.90 chains to point of beginning.

SURVEYOR'S CERTIFICATE.

I hereby certify that the plat hereon delineated is a correct one and that permanent monuments consisting of heavy stone have been planted at points marked thus $\circ$ at all angles in the boundaries of the land platted and at all intersections of streets.

J. S. Haines, Surveyor

All measurements given on the plat are in chains.

Received for record this 10 day of March, 1902

Witnesses.

A Cherry 5" N. 26° E. 0.69.

Elm 6" S. 6° E. 2.54.

B Maple 2 branches 8" N. 80° W. 3.30

Examined and Approved

Oct 12, 1901.

John F. Wilkinson.

Deputy Auditor General.

at 4 o'clock P.M. Recorded on page 48 Liber

Hermann Roebeck.

Register of Deeds.

STATE OF MICHIGAN } We, Hermann Roebeck, Register of Deeds and J. S.

COUNTY OF CASS } Haines, Surveyor, hereby certify that we have each

carefully compared this copy with the original plat of THE JONAS ROUSE

ADDITION TO DOWAGIAC, MICH. and that it is an exact copy thereof and of the whole of

such original map or plat.

Hermann Roebeck, Register of Deeds.

J. S. Haines, Surveyor



RECEIVED AND FILED.

IN AUDITOR GENERAL'S OFFICE,

March 13, 1902.

John F. Wilkinson,

Deputy Auditor General.

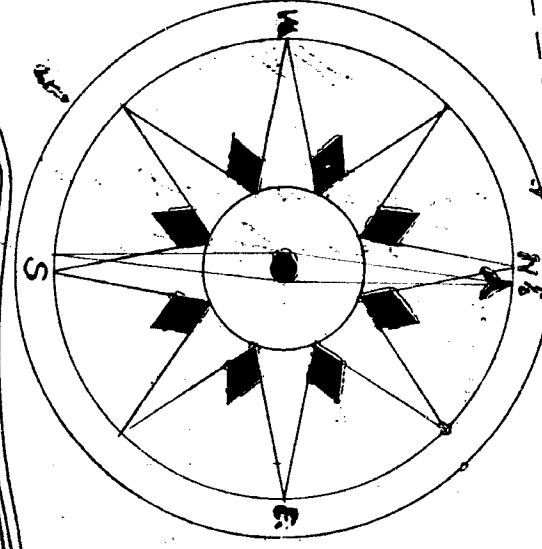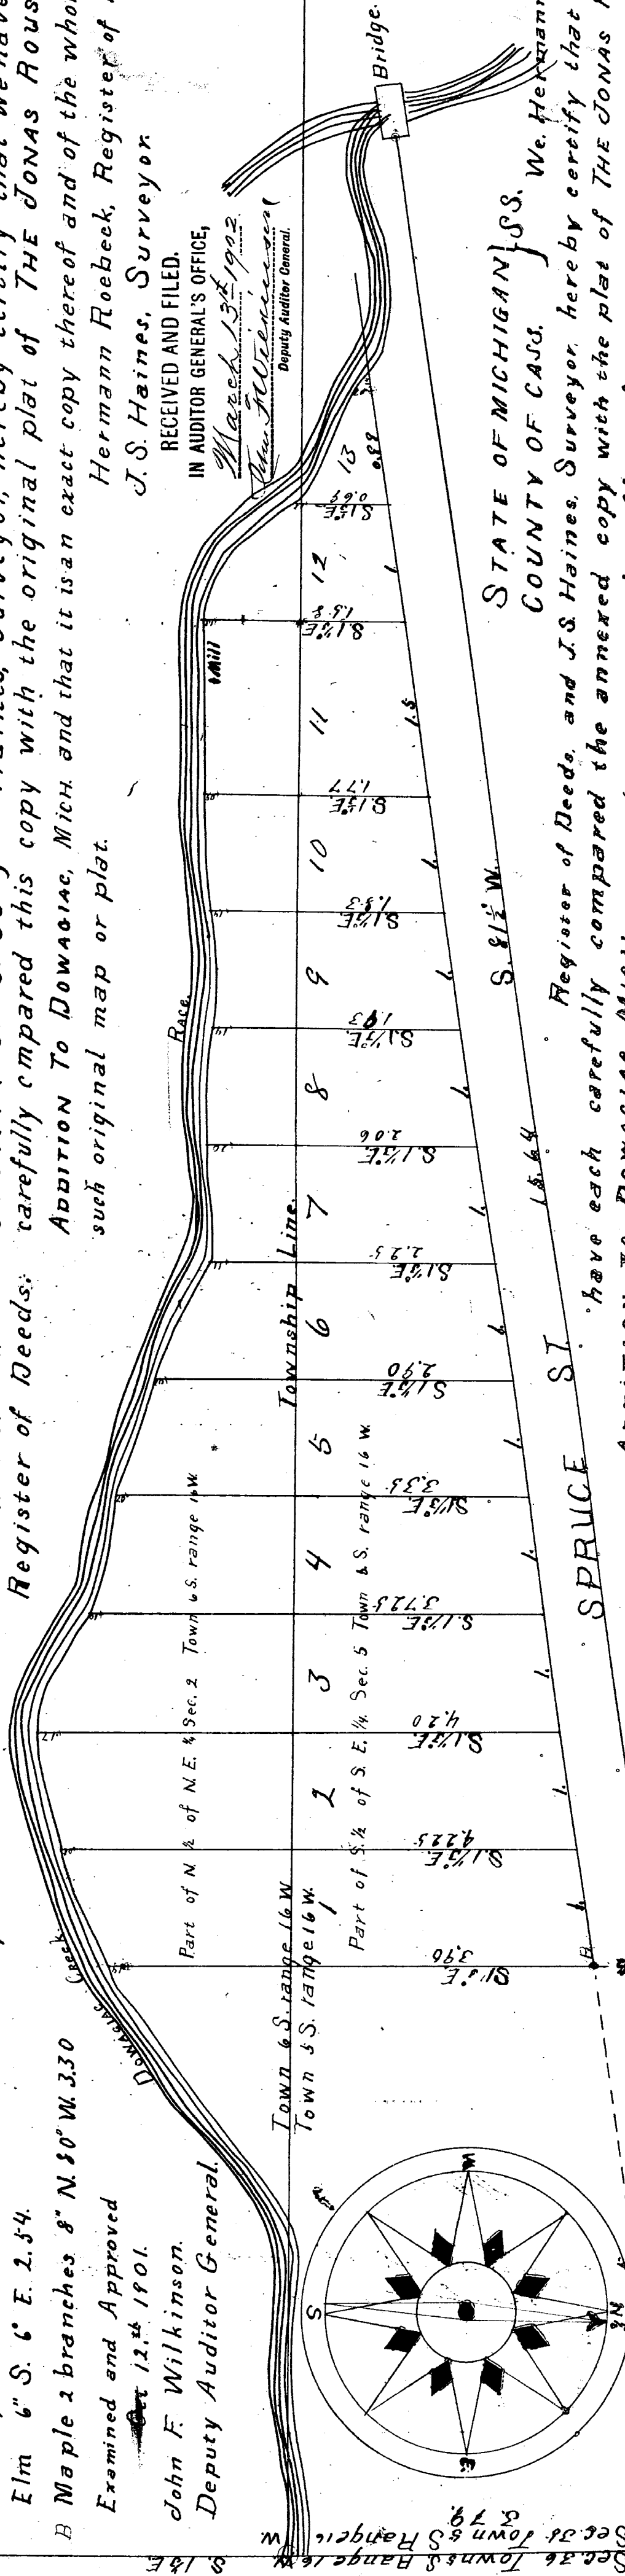

13015

STATE OF MICHIGAN } SS. We, Hermann Roebeck

COUNTY OF CASS. } Register of Deeds, and J. S. Haines, Surveyor, hereby certify that we

have each carefully compared the annexed copy with the plat of THE JONAS ROUSE

ADDITION TO DOWAGIAC, MICH. now of record in the office of said Register of Deeds, and

that it is a true transcript therefrom and of the whole of such record.

Hermann Roebeck Register of Deeds.

J. S. Haines, Surveyor