

PLAN 6787

SONY BEACH

Surveyors Certificate

State of Michigan
County of Cass

We Warner D Jones, Register of Deeds, and Chas. O. Harmon, Surveyor, hereby certify that we have each carefully compared this copy with the original Plat of Sandy Beach and that it is an exact copy thereof and of the whole of such original Map or Plat.

Warner D Jones, Register of Deeds
Chas. O. Harmon, Surveyor



State of Michigan
County of Cass

We Warner D Jones, Register of Deeds, and Chas. O. Harmon, Surveyor, hereby certify that we have each carefully compared this copy with the Copy of Plat of Sandy Beach now on file in the Register's Office for Cass County, Michigan, and that it is an exact copy thereof and of the whole of such original Map or Plat.

Warner D Jones
Chas. O. Harmon

entire PLAT VACATED
VOL 1 OF VACATIONS
Page 96

Scale
100ft to one inch.

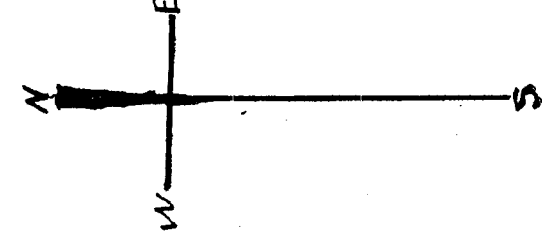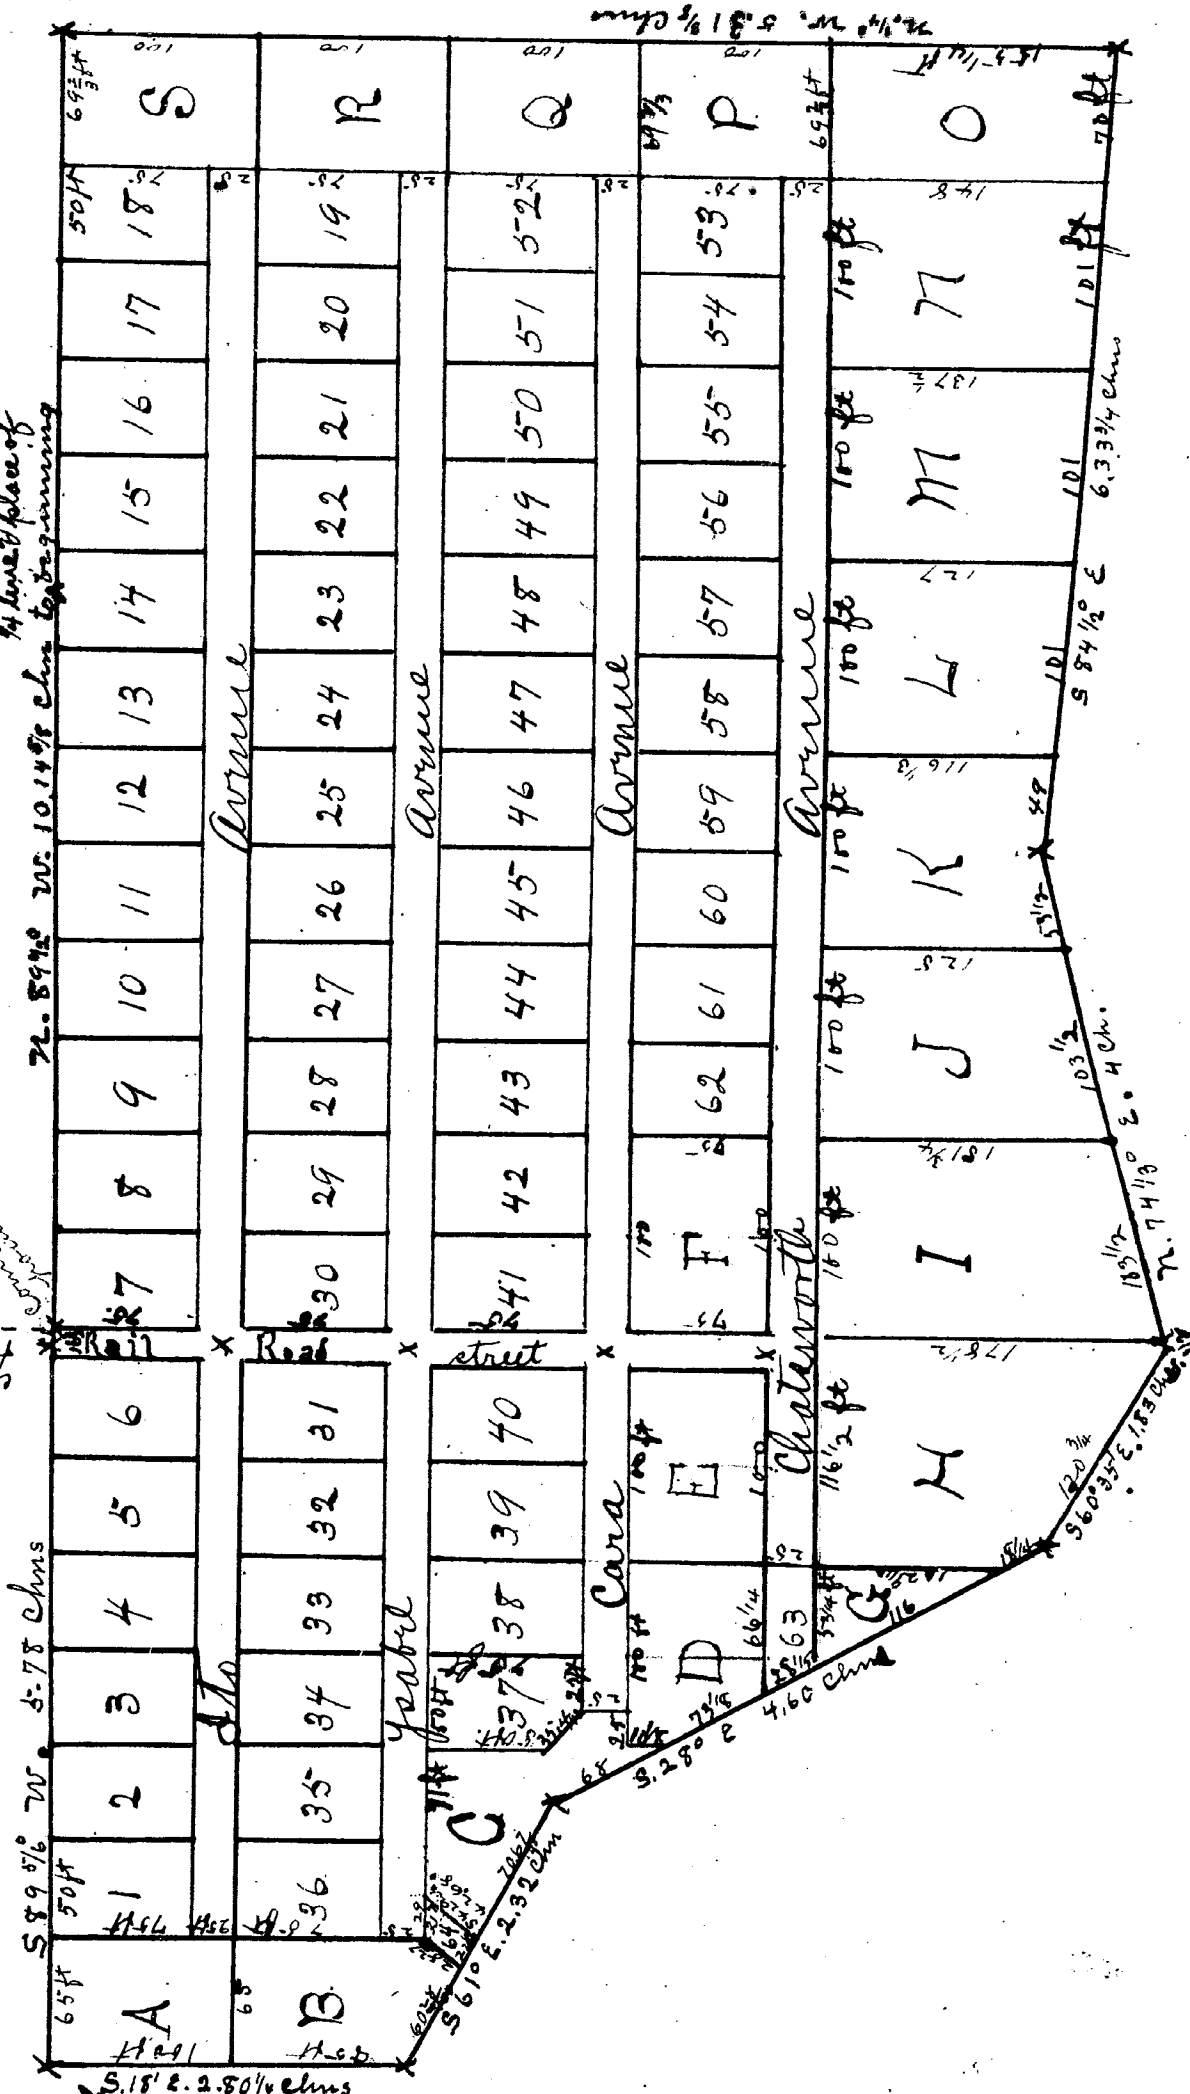

RECEIVED AND FILED
IN AUDITOR OF RECORDS OFFICE
March 23, 1906
John W. Williams
Deputy Auditor General

Description

Commencing at a point that is S. 14° E. 132.97' chains from the north quarter part of Sec. 32 Town Six Range Fourteen west; thence S. 89° 30' W. 5.78 chns; thence S. 18° E. 2.90 1/4 chns. Thence S. 61° E. 2.32 chns. Thence S. 28° E. 4.60 chns. Thence S. 60° 35' east 1.83 chns. Thence N. 74° E. 4 chns. Thence S. 84° 1/2 E. 6.33 1/2 chns. Thence N. 1/4 W. 5.91 1/4 chns. Thence N. 89° 1/2 W. 10.14 1/2 chns. to the quarter line and place of beginning.

Dedication.

know all men by these presents, that I, Mary Margaret Shillaber as Proprietor have caused the land embraced in the annexed Plat, as above described, to be surveyed laid out and platted, to be known as Sandy Beach and that the streets as shown on said Plat are hereby dedicated to the use of the public.

Anna E. Mc Kay
Clara E. Myers
Mary Margaret Shillaber

State of California }
County of Solano } S.S.
On this 27th day of April A. D. 1905 before me a Notary Public

in and for said county personally came the above named Mary Margaret Shillaber to me known to be the person who executed the above dedication and acknowledged the same to be her free act and deed. (My Com. Expires April 17th 1906)

Examined and approved
Sept 20, 1905
John F. Williams
Deputy Auditor General

Edward F. Biggs
Notary Public

REGISTERS OFFICE,
CASS COUNTY,
This instrument was presented and received for record this 20th day of January A. D. 1906 at 9 o'clock A. M. and recorded in Liber 51 on page 51 as a proper certificate was furnished in compliance with Section 3994, Compiled Laws of 1897.

13018

Cass County Vacations

PLAT - CITY of DOWAGIAC
B Mc CONNELL'S ADDITION

In re petition)
Franklin Mc Con)
nell to Vacate)
Street)

CHESTNUT STREET

ORDERED: That Chestnut Street of said city
and the Plat thereof insofar as the same em-
braces and includes said described strip of land
be and the same is hereby VACATED.

Description of Land Embraced in Above Order;
"Beginning at the North East Corner of LOT No. 7
in McCONNELL'S Addition to the Village now City
of Dowagiac, running thence East 39 Links thence
South 24 rods, thence West 39 links, thence North
24 rods to place of beginning.

Order Judge Thos O'Hara
May 21 1891
Jour 1 Pages 26-7

Aud Gen Dept Vol 122 page ~~8006~~ 8550 ✓
County record Lib U Deeds page 275

Eddy & Bennett
Plat Examiners
January 21 1916

PLAT --SANDY BEACH
(PENN TOWNSHIP)


Petition of)
Fred G.Eber)
hart Jr to)
Vacate Plat)

ORDERED: That the Plat of Sandy Beach in PENN Township
be and the same is hereby VACATED.

Order Judge L.Burget DesVoignes
April 26, 1909
Jour K Page 429

Aud Gen Dept Vol ¹⁵⁵ 91 page ~~5787~~ 13018 ✓
County record Plat Book 1 page 51

Eddy & Bennett
Plat Examiners
January 21, 1916

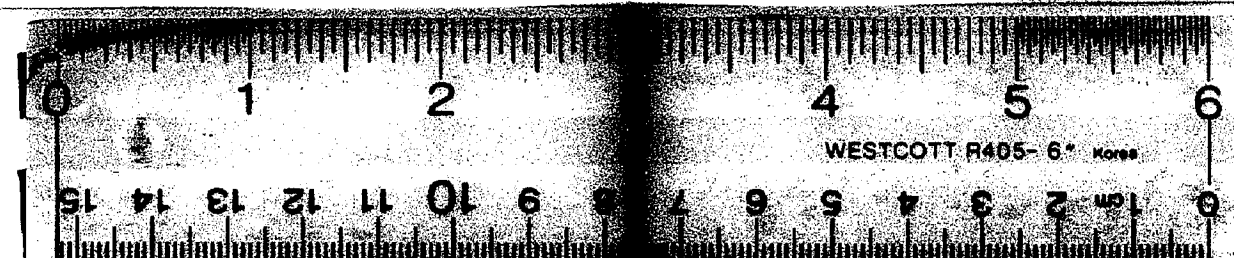

16 X

Cass County Vacations

PLAT - CITY of DOWAGIAC

B Mc CONNELL'S ADDITION

In re petition)
Franklin Mc Con)
nell to Vacate)
Street)

CHESTNUT STREET

ORDERED: That Chestnut Street of said city
and the Plat thereof insofar as the same em-
braces and includes said described strip of land
be and the same is hereby VACATED.

Description of Land Embraced in Above Order;
"Beginning at the North East Corner of LOT No. 7
in McCONNELL'S Addition to the Village now City
of Dowagiac, running thence East 39 Links thence
South 24 rods, thence West 39 links, thence North
24 rods to place of beginning.

Order Judge Thos O'Hara
May 21 1891
Jour 1 Pages 26-7

Aud Gen Dept Vol 122 page ~~6006~~ 8550 ✓
County record Lib U Deeds page 275

Eddy & Bennett
Plat Examiners
January 21 1916

PLAT --SANDY BEACH

(PENN TOWNSHIP)


Petition of)
Fred G.Eber)
hart Jr to)
Vacate Plat)

ORDERED: That the Plat of Sandy Beach in PENN Township
be and the same is hereby VACATED.

Order Judge L.Burget DesVoignes
April 26, 1909
Jour K Page 429

Aud Gen Dept Vol ¹⁵⁵ 91 page ~~5767~~ 13018 ✓
County record Plat Book 1 page 51

Eddy & Bennett
Plat Examiners
January 21, 1916

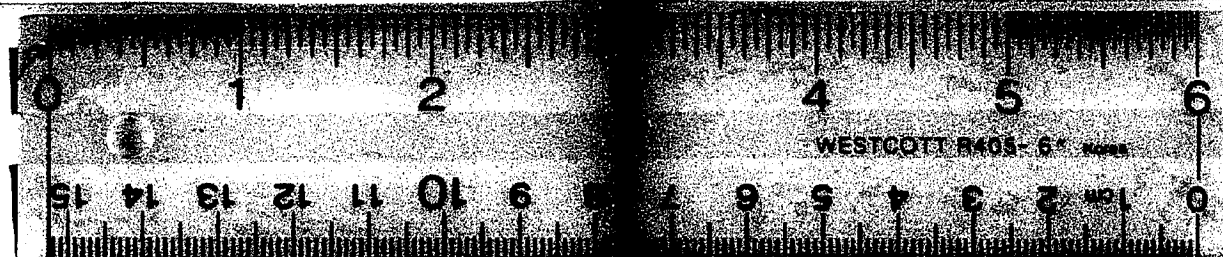

16 X