

# FAIR

# Solomon Curtis Second Addition

# THE

# City of Dowagiac, Michigan.

## DEDICATION

KNOW ALL MEN by these presents:—That I, SOLOMON CURTIS, proprietor, *Widower*, have caused the land embraced in the annexed plat to be surveyed, laid out, and platted to be known as "Solomon Curtis Second Addition to the City of Dowagiac" and that the streets as shown upon said plat are hereby dedicated to the use of the public.

**SOLOMON CURTIS.** (SS)

Signed and sealed in presence of:  
**ABNER M. MOON.**  
**WILLIAM NEWTON.**

# SURVEYOR'S CERTIFICATE.

I hereby certify that the plat hereon delineated is a correct one and that monuments consisting of stone have been planted at points marked thus O and 2 in. pipe at points marked thus + at each angle of the land platted and at all intersections of streets.

**J. S. HAINES, Surveyor.**

THIS CERTIFIES that the plat of Solomon Curtis Second Addition to the City of Dowagiac, as hereon delineated was duly presented to the Common Council of the City of Dowagiac, Michigan at their regular meeting December 2nd, 1907, and the same was approved and accepted by them.

**G. R. HERKIMER, Mayor.**  
**HARRY L. RUTTER, City Clerk.**

REGISTER'S OFFICE } ss.  
County of Cass.

This instrument was presented and received for record this 11<sup>th</sup> day of February A. D. 1908 at 10 o'clock A. M. and recorded in Liber One of Plats on page 55 as a proper certificate was furnished in compliance with section 3957 compiled laws of 1897.

## Register of Deeds.

STATE OF MICHIGAN } ss.  
County of Cass. }

I, Manly T. Velcher county treasurer of said county, do hereby certify that I have examined the records in my office, relative to the description of lands embraced in Plat of Solomon Curtis Second Addition to the city of Dowagiac, Michigan, and from such examination it appears that there are no tax liens or titles held by the State or individuals on said lands for the five years preceding said date, and that all taxes on said lands, which by law are required to be returned to this office, have been fully paid for the five years preceding said date as shown by said records.

**Dated, Cassopolis, Mich.**

**County Treasurer.**

STATE OF MICHIGAN  
County of Cass.

G. S. Haines Surveyor, hereby certify that we have each carefully compared this copy with the original plat of Solomon Curtis Addition the City of Dowagiac, Michigan, and that it is a true copy thereof and of the whole of such original map or plat.

## Register of Deeds.

**Supervisor:**

STATE OF MICHIGAN } ss.  
County of Cass.

On this 19th day of May, 1902, before me  
Notary Public in and for Cass County personally  
came the above named Solomon Curtis, known to  
me to be the person who executed the above dedi-  
cation and acknowledge the same to be his free  
and deed.

**ABNER M. MOON,**

**Notary Public in and for Cass County.**

MY COMMISSION EXPIRES Jan. 19-1909

**Examined and Approved January 25, 1908**

**JOHN F. WILKINSON.**

Deputy Auditor General.


STATE OF MICHIGAN } ss.  
County of Cass.

W. Varner Jones

of Deeds, and *J. J. James* Surveyor, hereby certify that we have each carefully compared the annexed copy with the plat of "Solomon Curtis Second Addition to the city of Dowagiac, Michigan," now of record in the Office of said Register of Deeds, and that it is a true transcript therefrom and of the whole of such record.

W. A. M. ... .. REGISTER OF DEEDS.

..... *A. H. Cairns* ..... SURVEYOR.

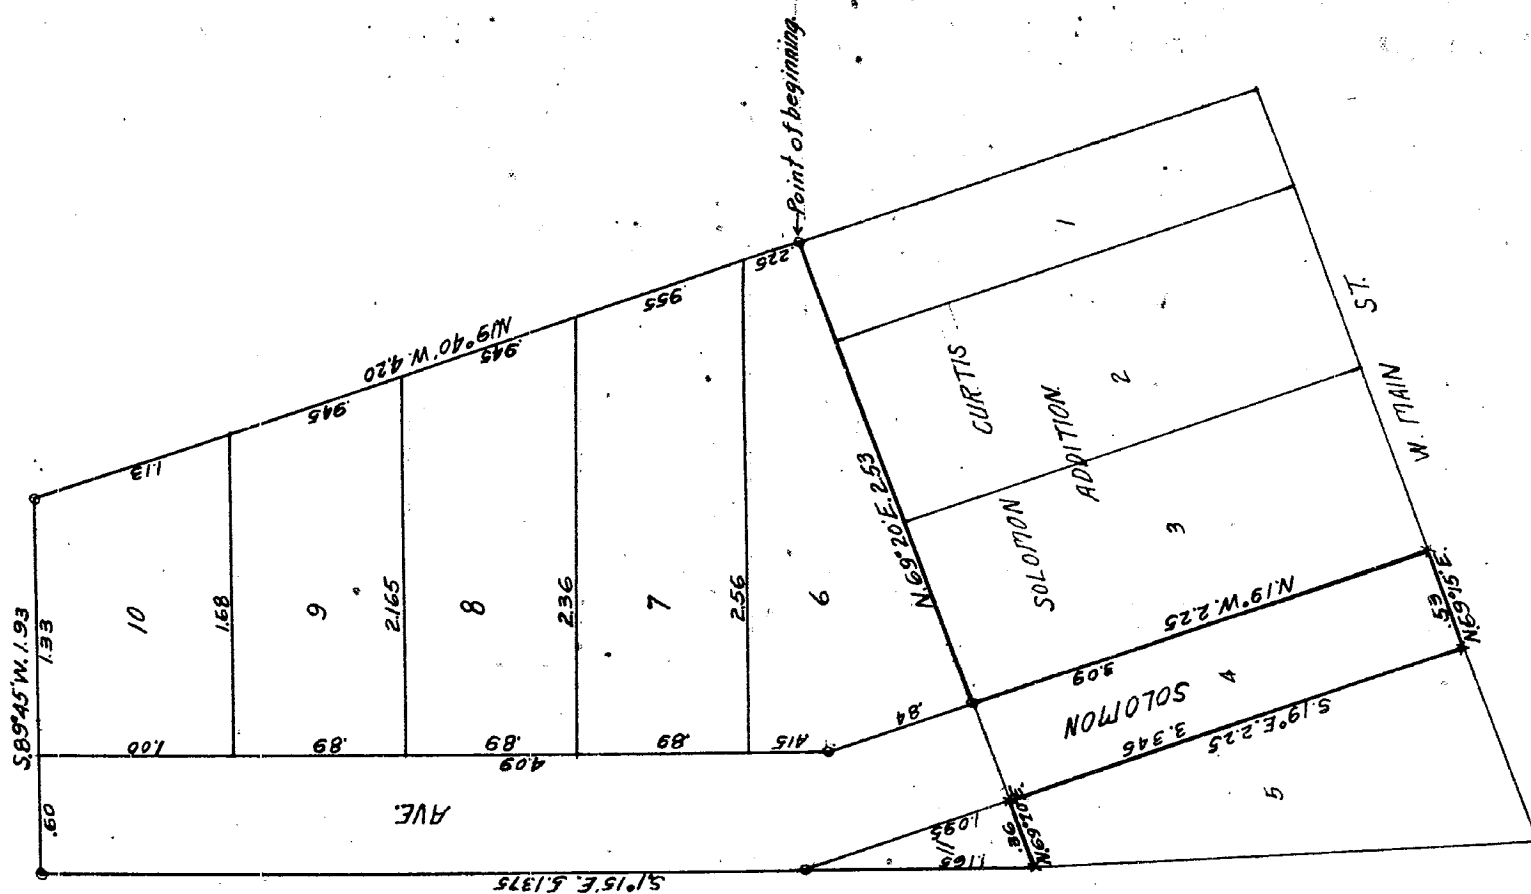

1ch 2ch 2ch 2ch  
SCALE: 1in = 1ch, 66ft.