


Filed in Auditor General's Dep't
MAR 7 - 1910
Geo. W. H. Smith
Deputy Auditor General.

ON PAGE. 411
Joseph C. Brown
REGISTERED MAIL DEPT.
ORIGINAL ON FILE

2092 channel from South-Quarry Port*
 2.306 lake
 South 300 chain

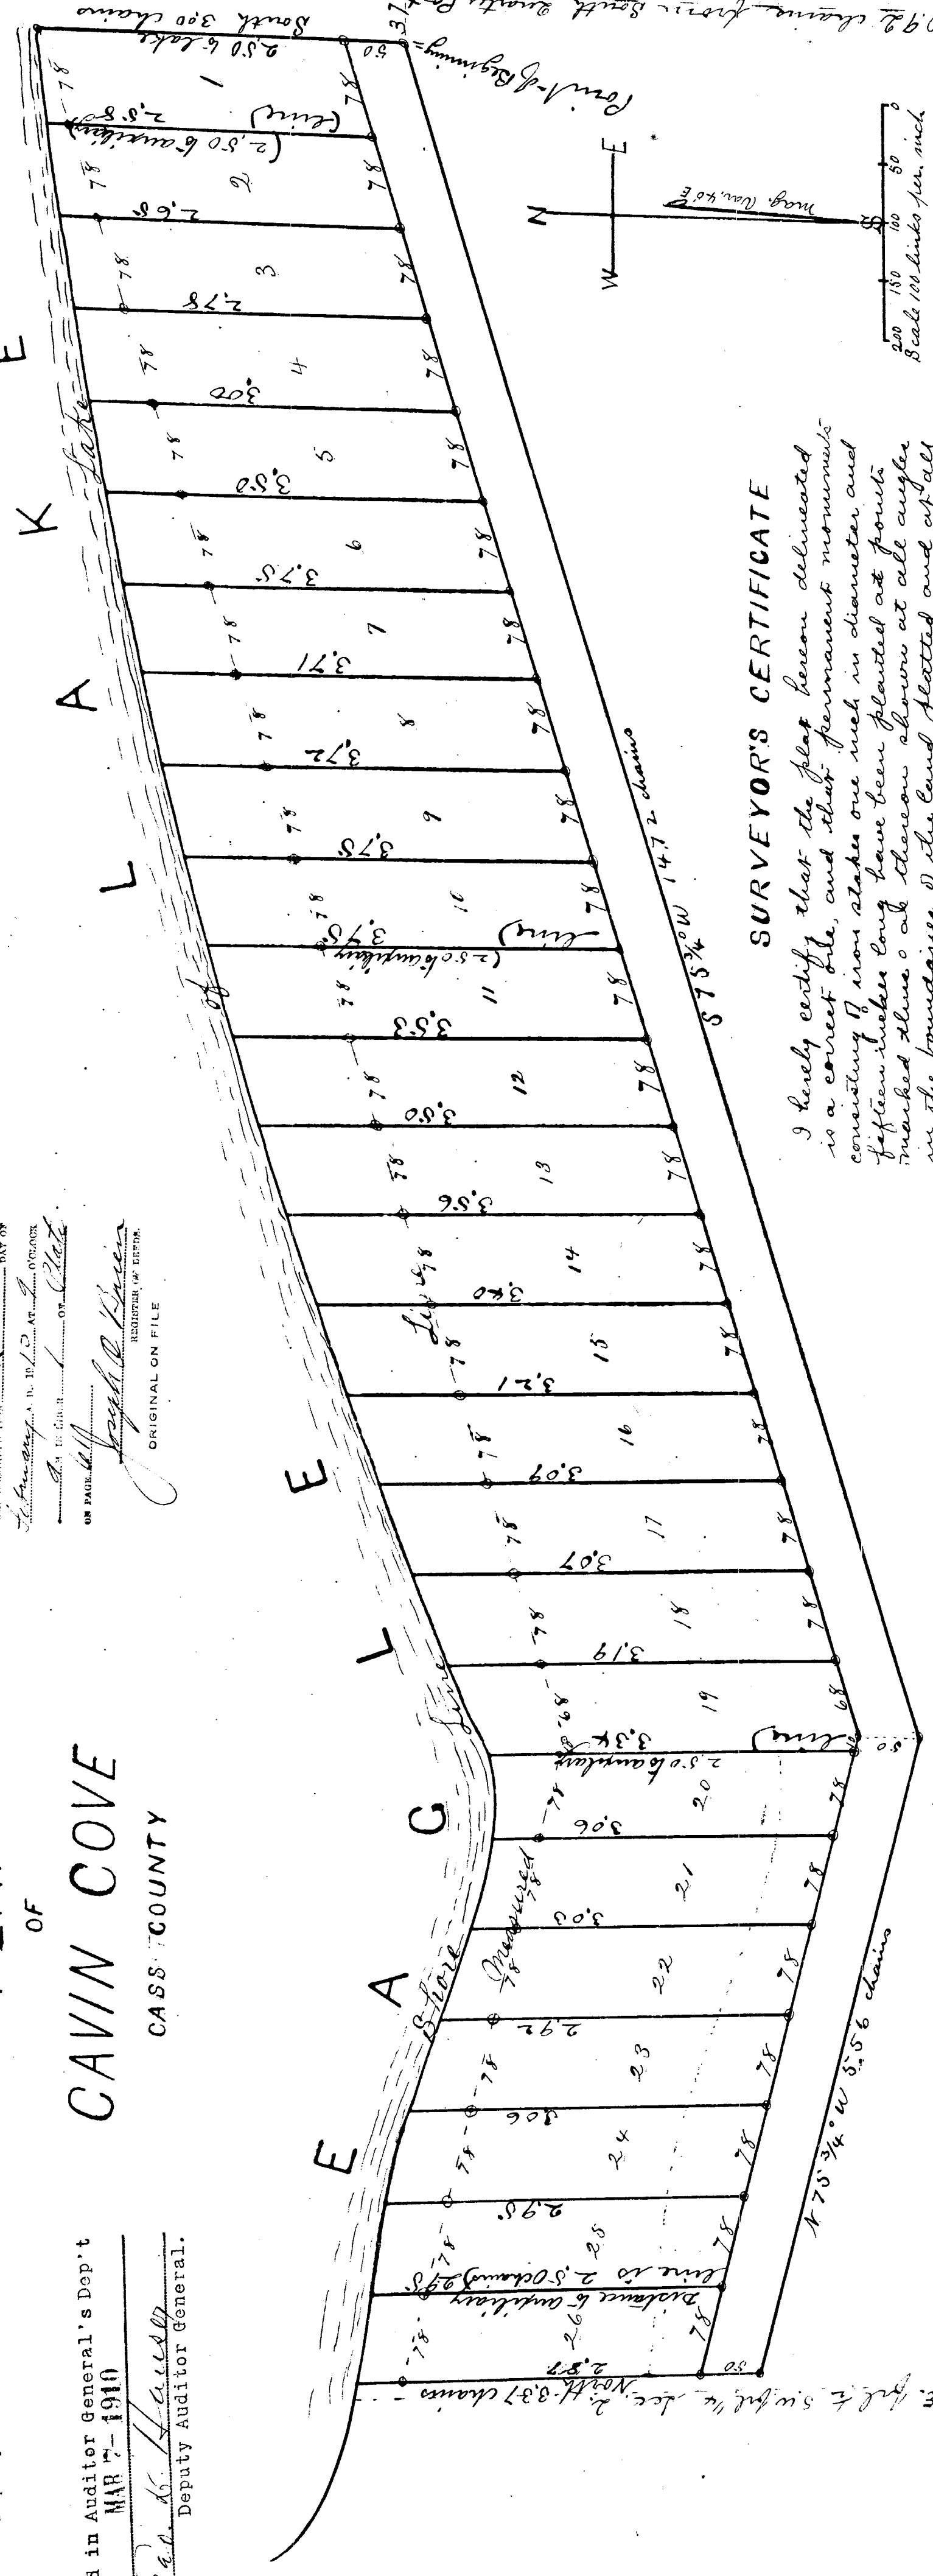

SURVEYOR'S CERTIFICATE

I hereby certify that the plat hereon delineated is a correct file, and that permanent monuments consisting of iron stakes one inch in diameter and fifteen inches long have been planted at points marked thus: o on the same shown at all angles in the boundaries of the land plotted and at all intersections of streets or streets and alleys. And at all other places as indicated.

Examined and Approved
FEB 21 1910
Geo. L. Warner
Deputy Auditor General.

DEDICATION

DESCRIPTION OF LAND PLATTED

The land embraced in the annexed plot of Carvin Cove is described as follows; commencing at a point- 37 Links west of a point in the North and South quarter line of Section 2 in Town 8, South Range 15 west; 20.92 chains north from the south quarter post of said section; thence south 75° 34' west 14.72 chains; thence north 75° 34' west 5.58 chains; thence north about 2.37 chains to the south shore of Eagle Lake; thence easterly along said Lake shore to a point about 3.00 chains north of the place of beginning; thence south about 3.00 chains to place of beginning. All measurements on the plat are given in chains and Links. All lots extend to the Lake shore.

extend to the lake shore.
 Withnesses were made at the following points:
 At southwest corner Lot 26. { White Oak 7 in. diameter S 82 3/4° E 35 links.
 " 10 " " N 16 1/4° E. 30 3/4 "
 At northeast corner Lot 26. { Red Oak. 10 " diameter S 38 3/4° E 23 1/2 "
 " 16 " " S 9 3/4° W 8 1/4 "
 At south corner Lot 19 { Red Oak. 17 in " S 12 1/2° E. 62 1/4 "
 " Yellow " 12 " " N 84 1/2° W. 61 1/3 "
 At northeast corner Lot 1 White Oak 18 " " S 2° E. 33 "

know all men by these presents, that I, Fred J. Brady
 administrator of the estate of Noah S. Brady deceased.
 Propositors have caused the land embraced in the annexed
 plat to be surveyed, laid out and plotted to be known as
 Carvin Cove and that the streets and alleys as shown
 on said plat are hereby dedicated to the use of the public.
 Signed and Sealed in presence of } Fred J. Brady } S.S.
 Oliver R. Earle } Adminr. of the Estate of } S.S.
 C. E. Cove } Noah S. Brady Deceased.
 State of Michigan } S.S. On this 10th day of Nov. 1909
 County of Cass } before me, a Notary Public in and for said county, personally
 came the above named Fred J. Brady, known to me to be
 the person who executed the above dedication and
 acknowledged the same to be his free act and deed.
 My commission expires } Five K Land
 Notary Public Cass Co Mich.
 Oct. 25-1913

State of Michigan } S. S.
County of Cass. } I, Manly B. Welch
County Treasurer of Cass County do hereby certify
that I have examined the records in my
Office relating to the description of land
contained in "Cass's", "Cove" and from
such examination it appears there are
no tax liens or debts held by the state
or individuals on said land for the five
years preceding the date of the dedication
in said plat and that all taxes on said
land which by law are required to be
returned to this office have been fully
paid for the five years preceding said
date as shown by said records.
Manly B. Welch
County, Co. "Treas."

I hereby certify that the within pass-
was approved by the Township board of
the Township of Antwa at a meeting
held Nov. 24th - 09.

E. S. Claire
Tn. Clerk of Antwa