

3032

Plat of Davis Lake Park Cass County Michigan

Examined by Geo. L. Hurrey
NOV 8 1914
Deputy Auditor General

Description.

The land embraced in the annexed plat of Davis Lake Park is described as follows: Commencing on section line between sections 34 and 35 in Town 7 North, Range 10 West at a point 7.20 chains N 30° W from the quarter post common to said sections, thence N 30° W along said section line 12.16 chains, thence East 1.28 chains, thence S 30° E 12.16 chains, thence West 1.28 chains to point of commencement. Said land being in the NW 1/4 of Sec. 35, T 7 N, R 10 W.

- All measurements on the Plat are given in links.
- Measurements were made at A-B-C-D-E and F.
- A - Sugar 12 - S 56° 20' E 130 lbs. Black Walnut 14 - N 50° 20' E 142 lbs.
 - B - White Oak 14 - N 64° 30' E 53 - Black Cherry 10 - N 87° 40' E 123
 - C - Black Cherry 10 - N 45° W 7.
 - D - Sugar 12 - S 14° 20' E 8 1/2 - Sugar 12 - N 8° 30' W 14 1/4
 - E - White Oak 20 - S 60° 10' E 45 - Black Oak 14 - N 50° 20' E 60 1/2
 - F - White Oak 14 - S 71° 50' W 63 - Black Oak 26 - N 24° 30' W 46 1/2
- The lots are 70 lbs by 100 lbs except lot 1 which is 91 lbs by 100 lbs.

Surveyors Certificate.

I hereby certify that the Plat herein described is a correct one and that the Pipe monuments 1 inch in diameter and 24 inches long have been placed at all angles and corners of lots and alleys marked thereon.

W. H. Reynolds
Surveyor

Dedication.




Know all men by these presents that I Henry K May and Henrietta May his wife have caused the land embraced in the annexed Plat to be surveyed laid out and plotted to be known as Davis Lake Park, Cass County Michigan and that the alleys as shown on said Plat are hereby dedicated to the use of the owners of said property. Dated this 5th day of October 1914.

Signed and sealed } H. K. May
in presence of } Henrietta May
W. H. Reynolds

State of Michigan ss.
County of Cass

On this 5th day of October 1914 before me a Notary Public for and in the County of Cass personally came the above named Henry K May and Henrietta May his wife known to me to be the same persons who executed the above dedication and acknowledged the same to be their free act and deed.

Geo. R. Andrews, Notary Public.
My commission expires Oct. 13, 1916.

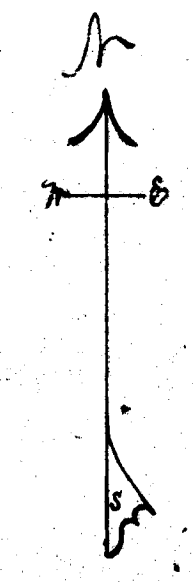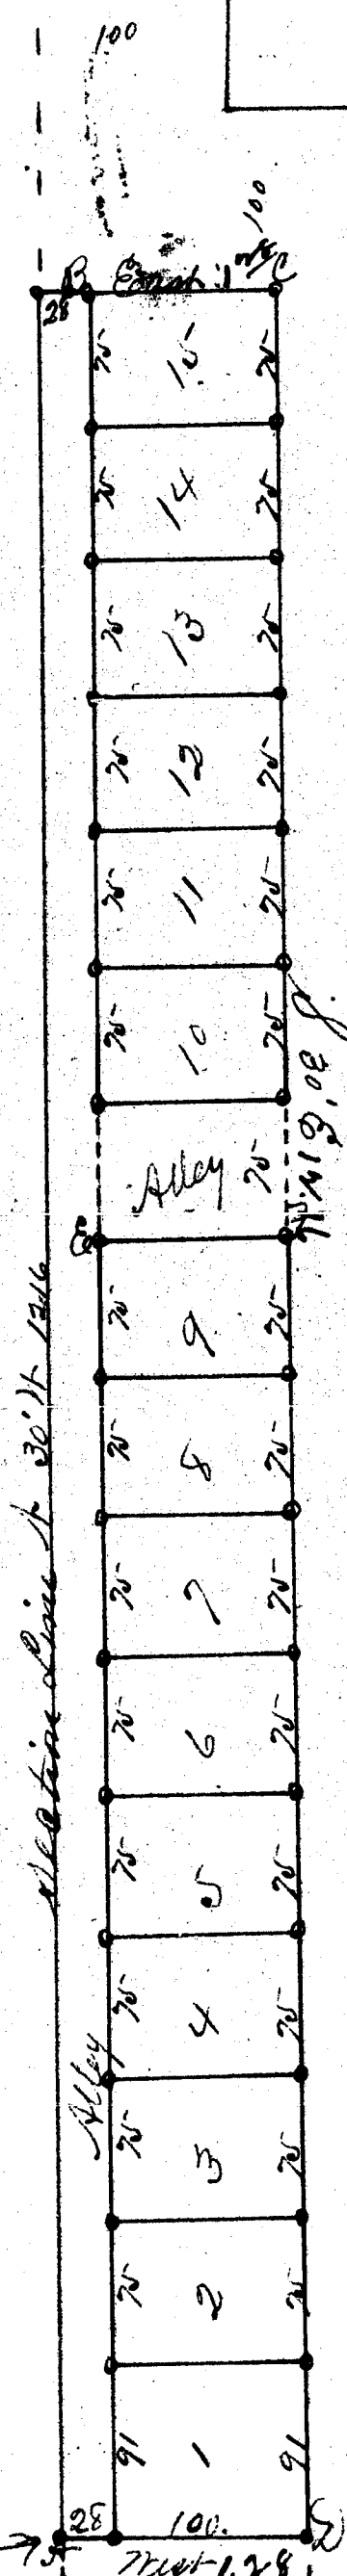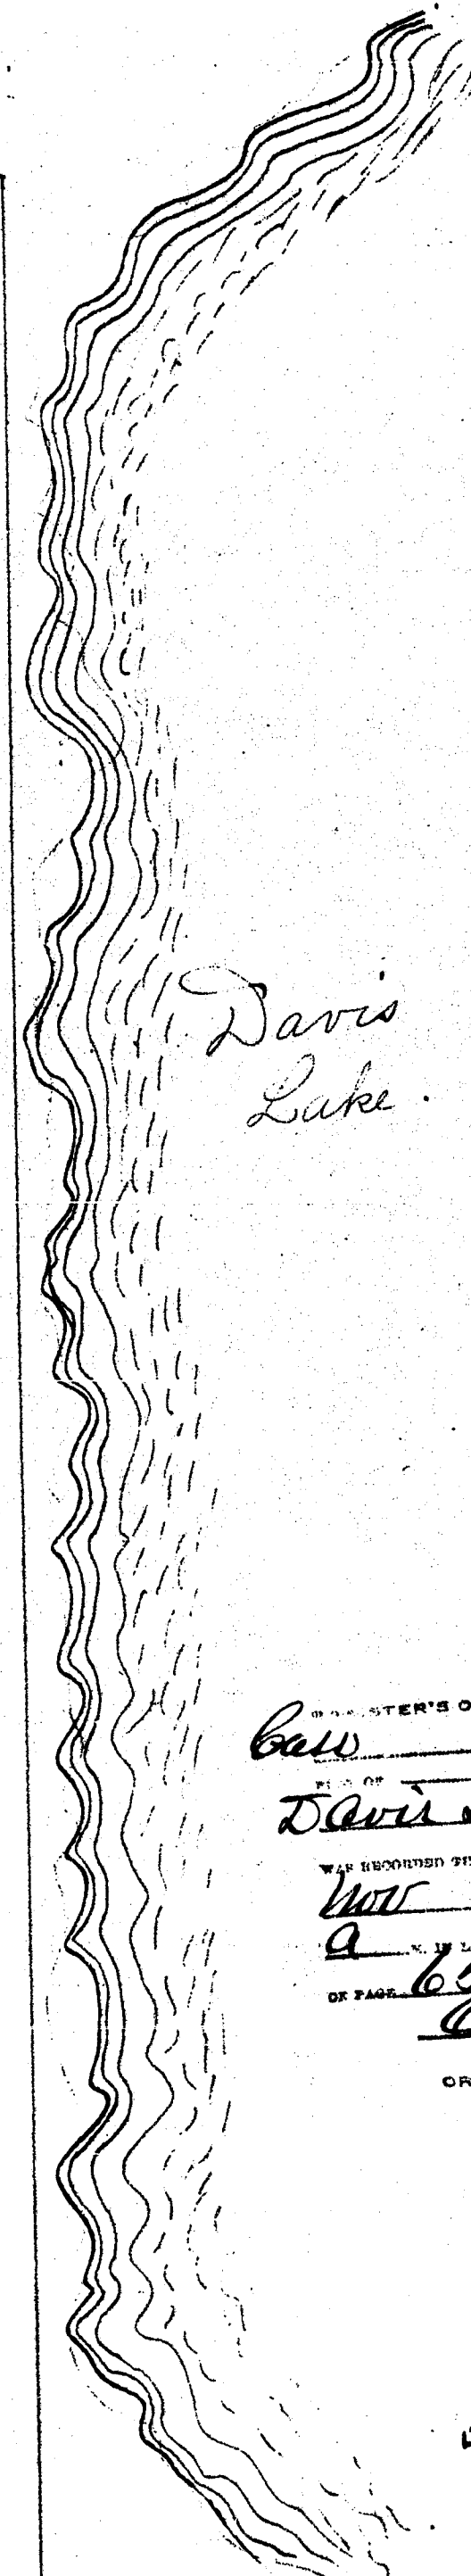

I, C. L. Norton clerk of the township of Jefferson, County of Cass, State of Michigan, hereby certify that the Plat of Davis Lake Park was approved by the Township Board of said Township at a meeting held Oct 5 1914.

C. L. Norton
Twp Clerk

This Plat was approved by the Board of Supervisors of the County of Cass, State of Michigan, at a session of said Board held on the 19th day of October 1914.

Robert J. Anderson John Bilderback
Chairman

County of Cass } ss.
State of Michigan }
Oct 24-1914

I, Arnold Benson County Treasurer of said County of Cass do hereby certify that I have examined the records in my office relating to the description of lands comprised within the plat of Davis Lake Park and from such examination it appears that there are no tax liens or titles held by the State or by individuals on said lands for the five years preceding said date of the dedication on said plat and that all taxes on said lands which by law are required to be returned to this office have been fully paid for the five years preceding said date as shown by said records.

Arnold Benson
Cass County Treasurer

COPY
REGISTER'S OFFICE.
CASS COUNTY, MICH.
Davis Lake Park
WAS RECORDED THIS 7th DAY OF
OCTOBER 1914
A. P. 111
OF PLAT 1
OF PAGE 65
Clerk J. Gardner
ORIGINAL

I hereby certify that this copy is a true copy of the Map or PLAT forwarded the Register of Deeds for recording.

NOV 6 1914
Geo. L. Hurrey
Deputy Auditor General

Filed in Auditor General's Dep't
NOV 9 1914
Geo. L. Hurrey
Deputy Auditor General

Scale 100 lbs to the inch

Scale 66 feet to the inch