


MAP OF THE VILLAGE OF BRADY

Michigan

Scale 1/6 inch to an inch
Shaded areas wide
Alleys and Rail wide

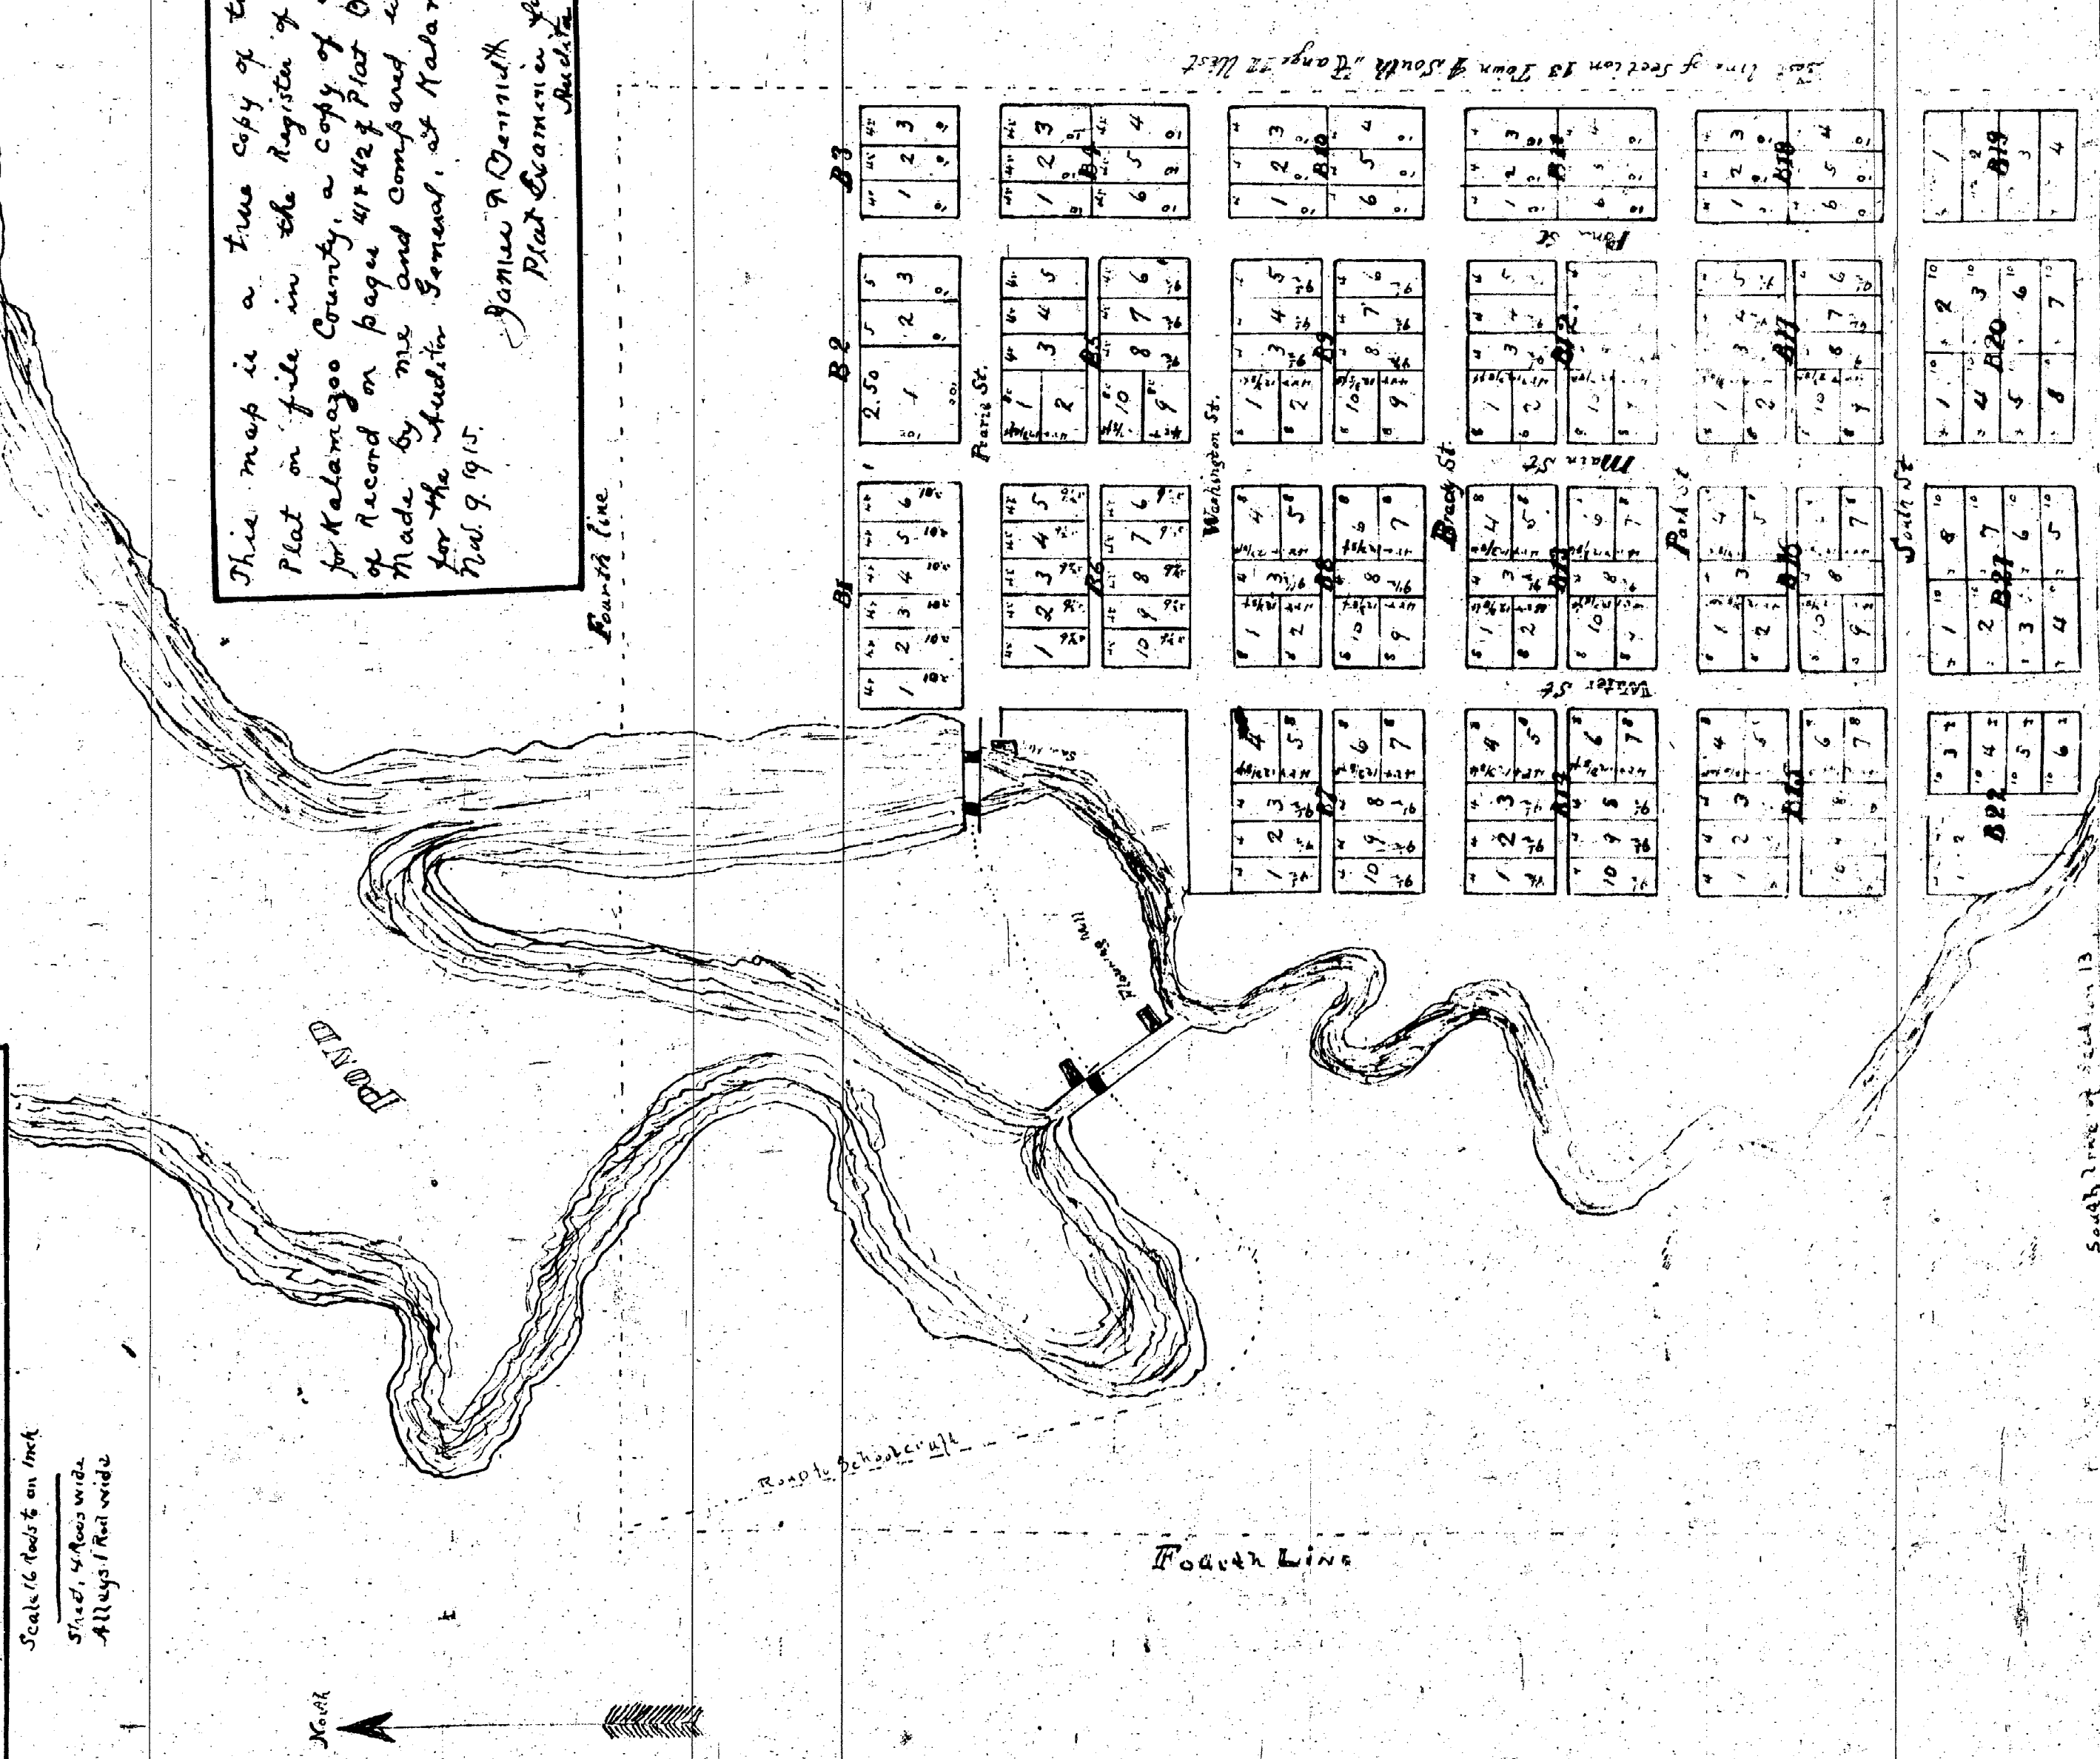

This map is a true copy of the original Plat on file in the Register & Deeds office for Kalamazoo County, a copy of which is of record on page 41142 of Plat Book No. 1. Made by me and compared with F.B. Eddy, for the Auditor General, at Kalamazoo Mich. Feb. 9, 1915.

James A. Dennist
Plat Examiner for
Kalamazoo County

State of Michigan
Kalamazoo County

We the undersigned have on this seventeenth day of September 18 one thousand eight hundred and forty nine lawfully united in laying out and forming a Village of the following described Land Viz, so much of the South East Quarter of Section Thirteen (13) Town Four (4) South Range Eleven West as is described in the above Surveyed Plat numbered and bounded by Block and Lots as therein expressed and to be known by the name of the Village of Brady.

In witness Whereof we have hereunto set our hands and seals the day and year above written

Witness
J.D. Fletcher
John Findlay
Bradley S. Williams
Hugh Findlay
Nathan S. Kimb.
J.W. Kimb.
Samuel Hawkins
Jabez S. Rice
by John S. Rice Attorney

State of Michigan
Kalamazoo County

On this seventeenth day of September one thousand eight hundred and forty nine personally appeared before me the undersigned Justice of the Peace in said County, Hugh Findlay, John J. Rice Attorney for Jabez S. Rice, Samuel Hawkins, Nathaniel S. Kimb., Samuel W. Kimb. and Bradley S. Williams, and acknowledged that they executed the above Village Plat and instrument of writing for the purpose therein expressed and do hereby certify that I am the person to be the same who executed the above

Lynna Thane
Justice of the Peace

The within Plat received Sept 17 1849 at 2000 Mich filed
D. S. Findlay Register