Aud. Gen.

1804

5483

# RESUBDIVISION
## OF
## ZENDER'S SUB. OF PART OF P.C. 390
LYING BETWEEN
## MACK AND GRATIOT ROADS
DETROIT WAYNE CO MICH.

SCALE: 1 INCH = 100 FT.

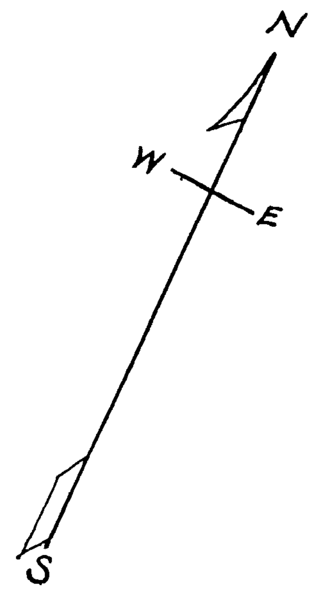

[illegible] WAYNE COUNTY, [illegible]
This instrument was received for record the 12th day of May 190[illegible] at 9.55 o'clock a. M. and recorded in Liber 23 of ~~deeds~~ Plats, on page [illegible] This proper certificate was furnished in compliance with Sect. 135, of Senate Bill No. [illegible] File 212, Act of 1893.
O. P. Gulley
Register of Deeds.

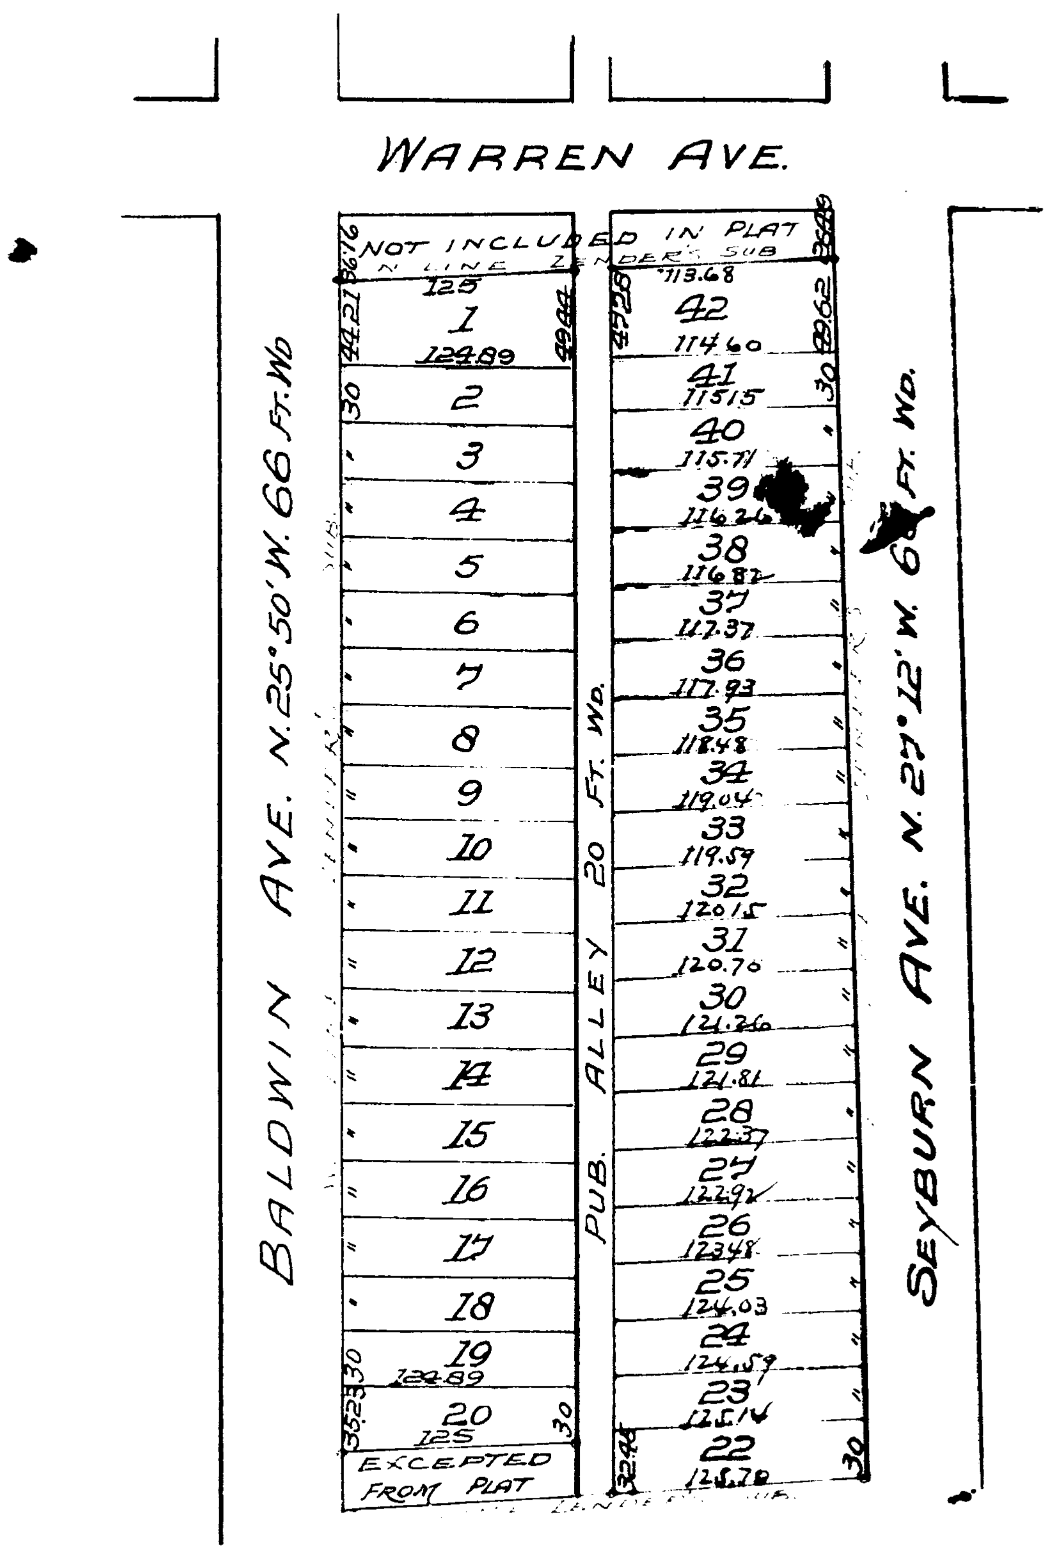

State of Michigan }
County of Wayne } ss.
We, O. P. Gulley, Register of Deeds, and William C. King, Surveyor, hereby certify that we have [illegible] the plat of "Resubdivision of Zender's Sub. of part of P.C. 390 lying between Mack and Gratiot Roads, Detroit, Wayne Co. Mich." now of record in the office of said Register of Deeds, and that it is a true transcript therefrom [illegible] record.

O. P. Gulley Register of Deeds.
William C. King Surveyor.

Know all men by these presents, that [illegible] Zender, Edward Zender, Theresa Zender, Julia A. LeDuc, [illegible] LeDuc, Magdalena Weston, Theresa Droeg, George Zender, [illegible]

[illegible]

Edward Zender (L.S.)
Theresa Zender (L.S.)
Julia A. LeDuc (L.S.)
[illegible] LeDuc (L.S.)
Magdalena Weston (L.S.)
Theresa Droeg (L.S.)
George Zender (L.S.)
Elizabeth [illegible] (L.S.)
[illegible] (L.S.)

Approved [illegible]

Wm H. [illegible]
Commissioner of P[illegible]

RECEIVED AND FILED.
IN AUDITOR GENERAL'S OFFICE,
June 2nd 1904.
[illegible]
Deputy Auditor General.

State of Michigan }
County of Wayne } ss.
On this, the 22nd day of [illegible] 1904, before me, a Notary Public, in and for said County, personally appeared the above named [illegible] Zender, Edward Zender, Theresa Zender, Julia A. LeDuc, [illegible] LeDuc, Magdalena Weston, Theresa Droeg, George Zender, Elizabeth [illegible], [illegible] to me known to be the same persons who executed the above dedication, and acknowledged the same to be their free act and deed.
[illegible] Notary Public in and for Wayne Co. Michigan.
My term expires Nov. 10th 1905.

State of Michigan }
County of Wayne } ss.
[illegible] O. P. Gulley, Register of Deeds [illegible] Detroit, Wayne Co. Mich. [illegible] is an exact copy thereof [illegible] the [illegible] original map or plat.

O. P. Gulley Register of Deeds.
William C. King Surveyor.

The Streets on the annexed plat conform to the general plan of the City.
R. H. McCormick
City Engineer

Examined and Approved
April 23, 1904.
John T. Wilkinson.
Deputy Auditor General.

22215

5483

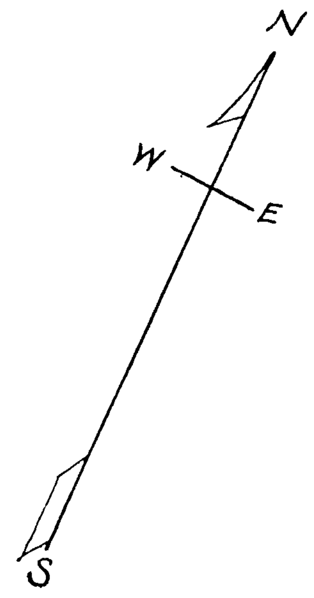

# RESUBDIVISION
OF
# ZENDER'S SUB. OF PART OF P.C. 390
LYING BETWEEN
## MACK AND GRATIOT ROADS
DETROIT WAYNE CO MICH.

SCALE: 1 INCH = 100 FT.

O. P. Gulley

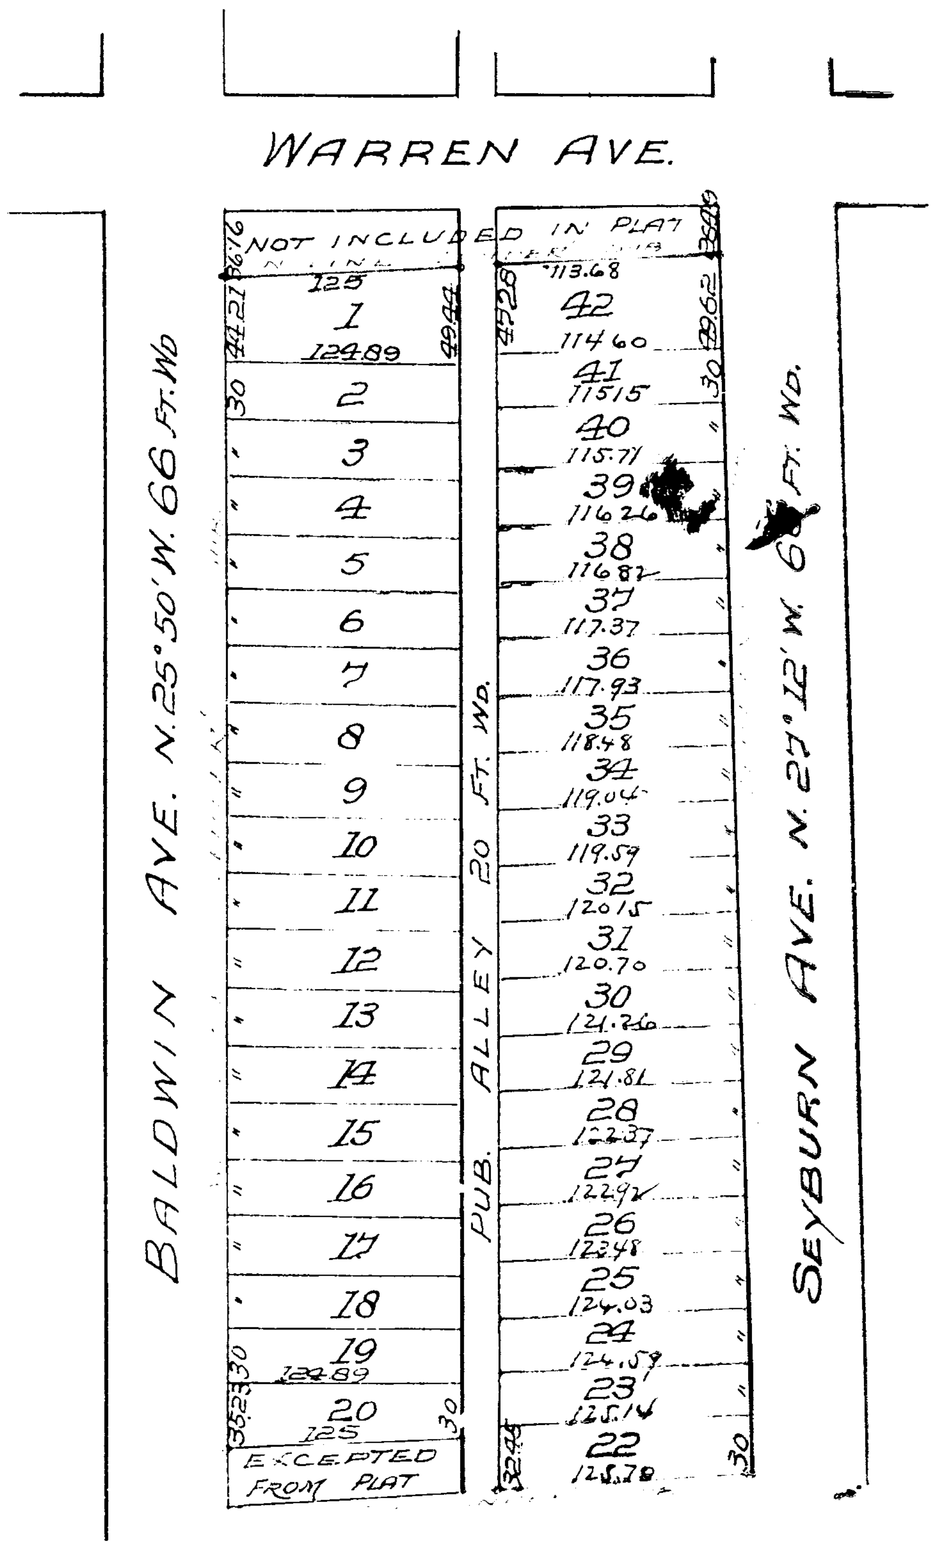

O. P. Gulley

William C. King

Approved

Commissioner

RECEIVED AND FILED.
IN AUDITOR GENERAL'S OFFICE,
June 2nd 1904.
Deputy Auditor General.

O. P. Gulley

William C. King Surveyor.

Examined and Approved
April 23, 1904.
Deputy Auditor General.

Nov. 11th 1903

The Streets on the annexed plat
to the general plan of the City.
R. H. McCormick
City E