

Doubleday's Addition to the Village of Kalamazoo being the Eastern portion of Lot Thirty four in Section Sixteen in Town two South of Range Eleven West lying West of the Old plank road and described as follows: Commencing at the South East Corner of said Lot adjoining the Land of Charles E. Stuart running thence North two degrees West Eighty chains and fifty nine links to the Old plank road thence North twenty three degrees West Twelve chains and fifty three and one third links to the Lands of Nathaniel A. Babel thence easterly two chains and seventy one and one half links thence South twenty three degrees East Twelve chains and eighty one and two thirds links thence South two degrees East Eighty chains and thirty nine links thence East two chains and fifty links to the place of beginning.

Know all men by these presents that we Abner O. Doubleday and Maria R. Doubleday his wife of Kalamazoo County and State of Michigan claiming to own the lands set forth and described in annexed plat and description do declare the same to be an addition to the Village of Kalamazoo and acknowledged the same to have been laid out by us as set forth in said annexed plat and we do hereby dedicate the land set apart for Street there to the Village of Kalamazoo for public use as fully and perfectly as we have power to do and the Lots and Street set forth on said plat to be annexed to the general plat of said Village of Kalamazoo in the County of Kalamazoo and State of Michigan as a part and parcel thereof and we do declare the annexed to be a correct Plat of said Addition.

Witness our hands and seals this Twenty Eighth day of June A.D. 1872.

James A. Hopkins
R. J. Williamson

Abner O. Doubleday
Maria R. Doubleday

State of Michigan
County of Kalamazoo

I, the undersigned a Notary Public in and for said County personally came Abner O. Doubleday and Maria R. Doubleday his wife to me known to be the persons described in and who executed the annexed Plat and also annexed dedication who severally acknowledged the same to be their free act and deed and the said Maria R. Doubleday on a private examination by me separately and apart from her said husband acknowledged that she executed the same freely and without any fear or compulsion from any one.

Witness my hand in attestation thereof this Twenty Eighth day of June 1872.


R. J. Williamson
Notary Public

Recorded June 28th 1872 at 3 1/2 P.M.

R. J. Williamson
Register

This is a true compared copy of Plat on Record in the Register of Deeds Office Kalamazoo County, made for and by authority of Auditor General at Kalamazoo Mich. November 11, 1915

James S. Demmitt
Plat Examiner

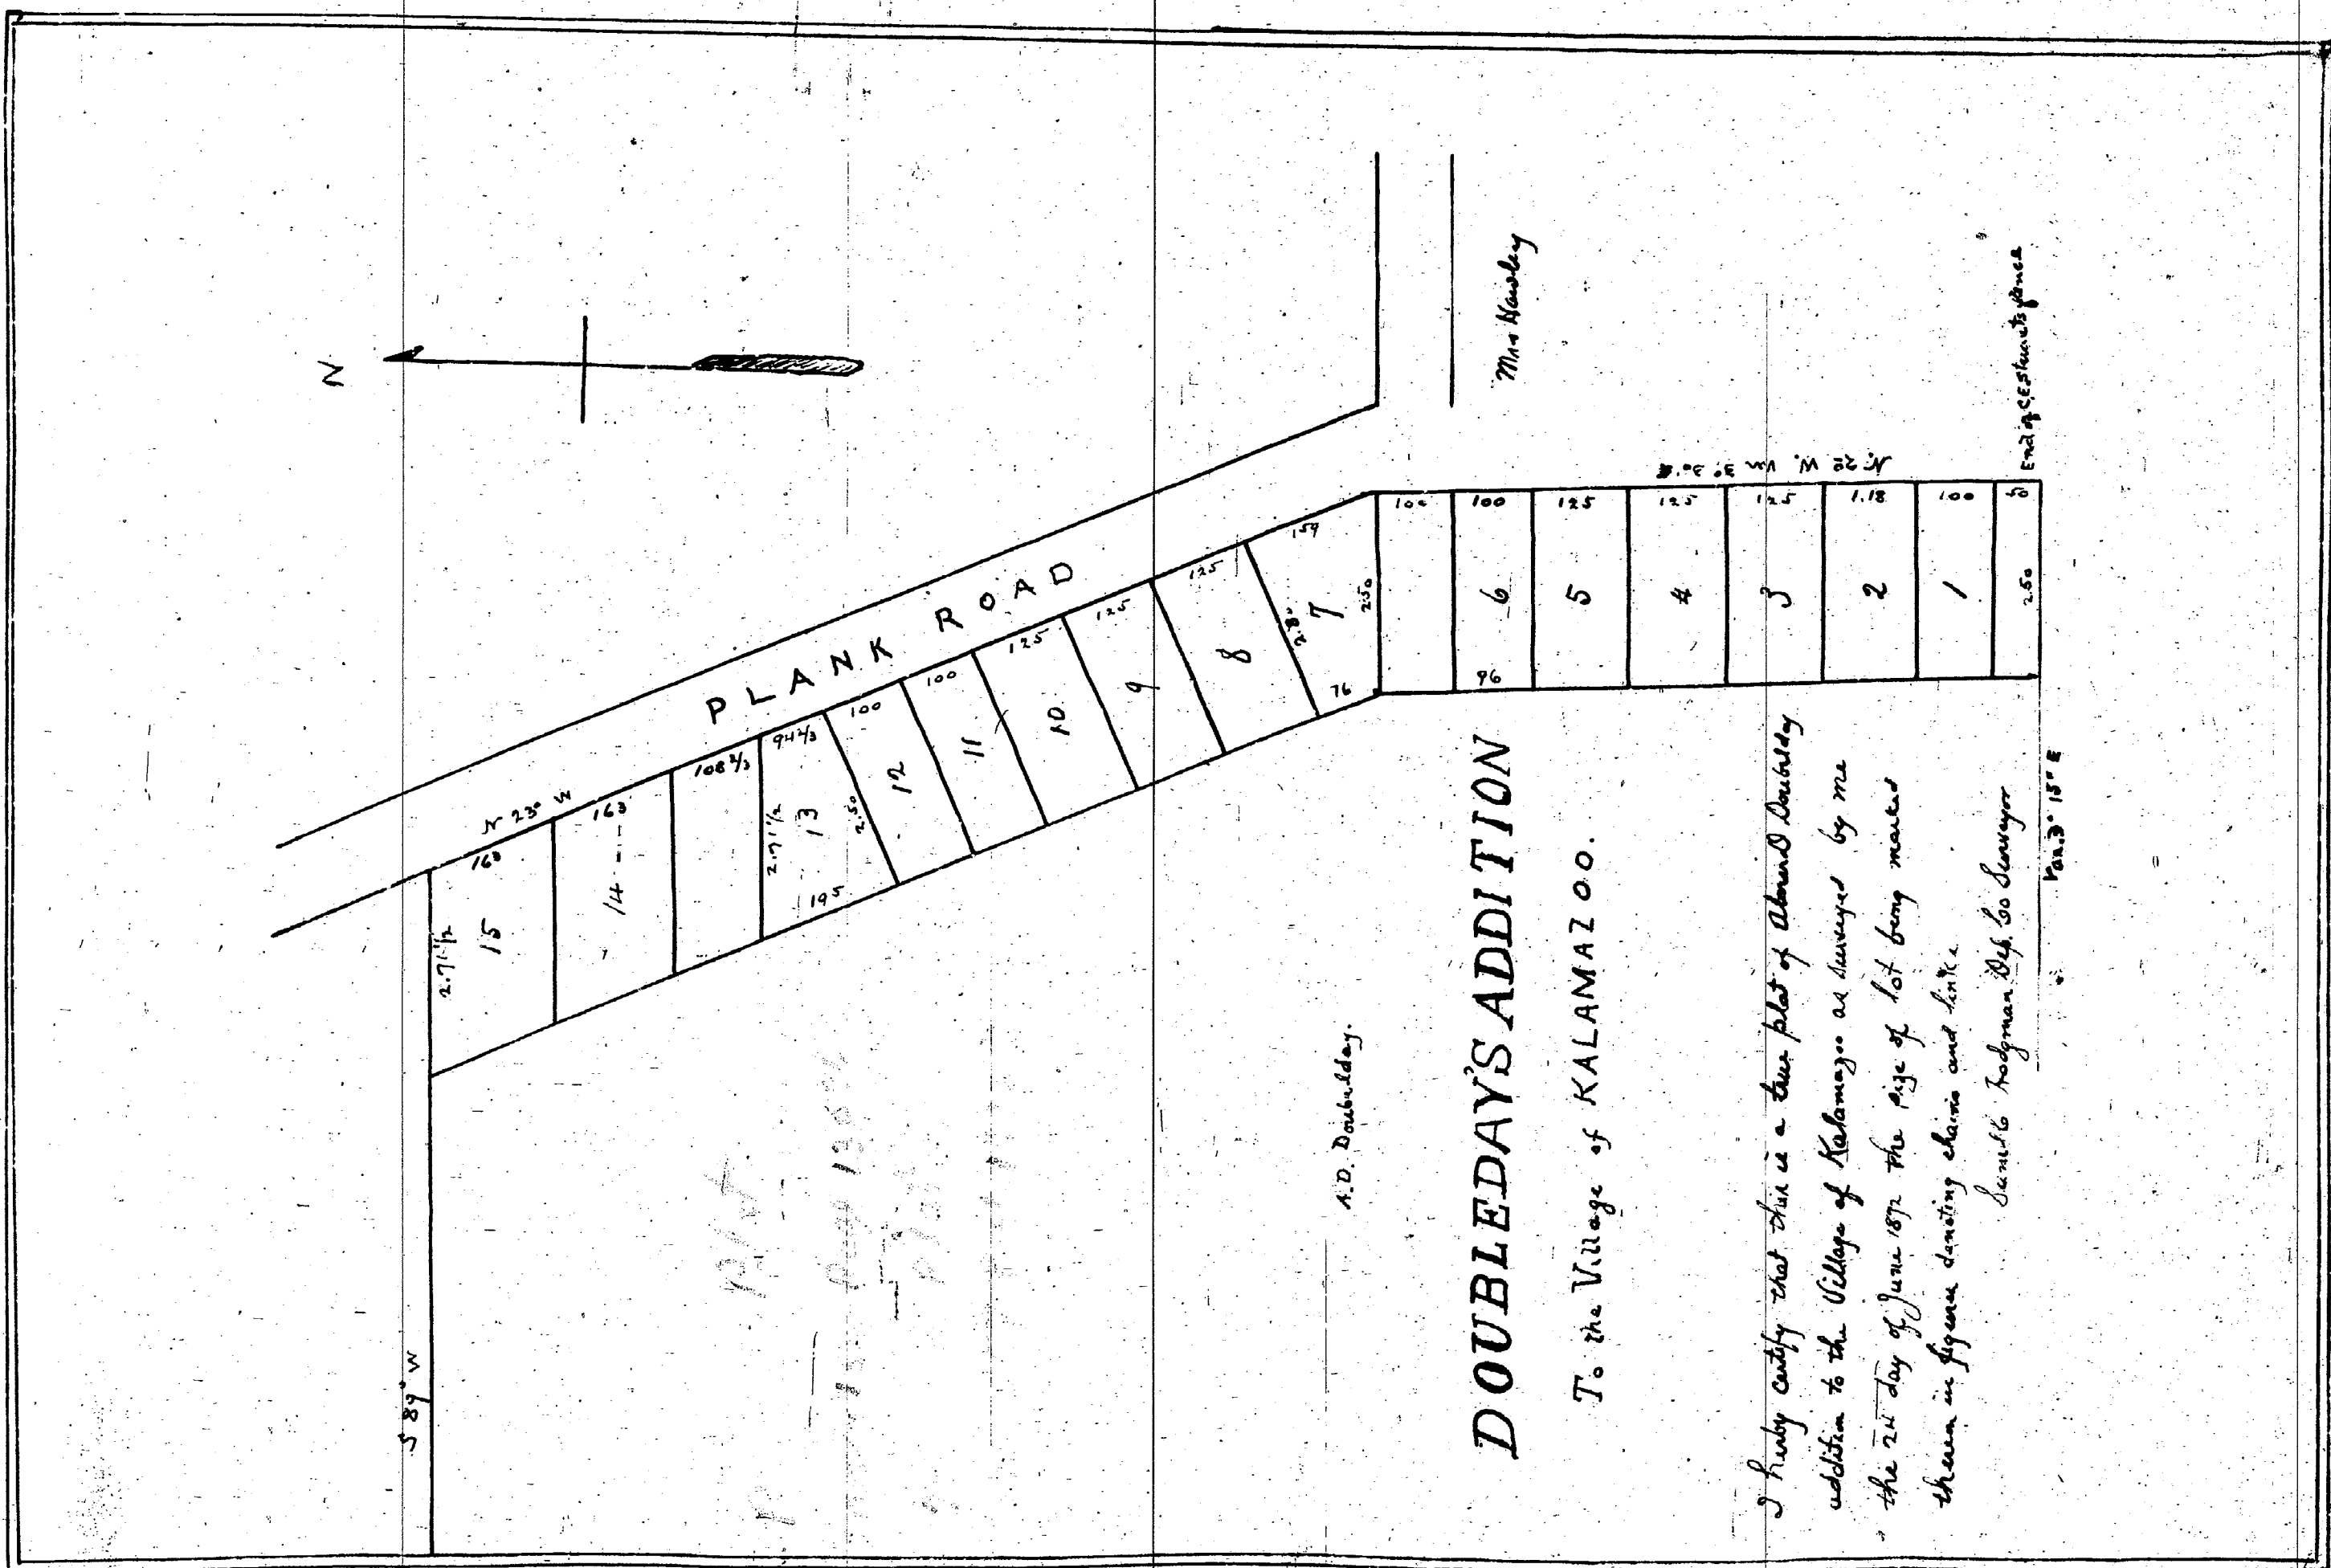

DOUBLEDAYS ADDITION

To the Village of KALAMAZOO.

I hereby certify that this is a true plat of Abner Doubleday addition to the Village of Kalamazoo as surveyed by me the 24 day of June 1872 the size of lot being measured there in figures denoting chains and links.

Samuel Holman Dep. Co. Surveyor

June 15th 1872