


CITY OF Kalamazoo

ADDITION

Kalamazoo

KALAMAZOO COUNTY

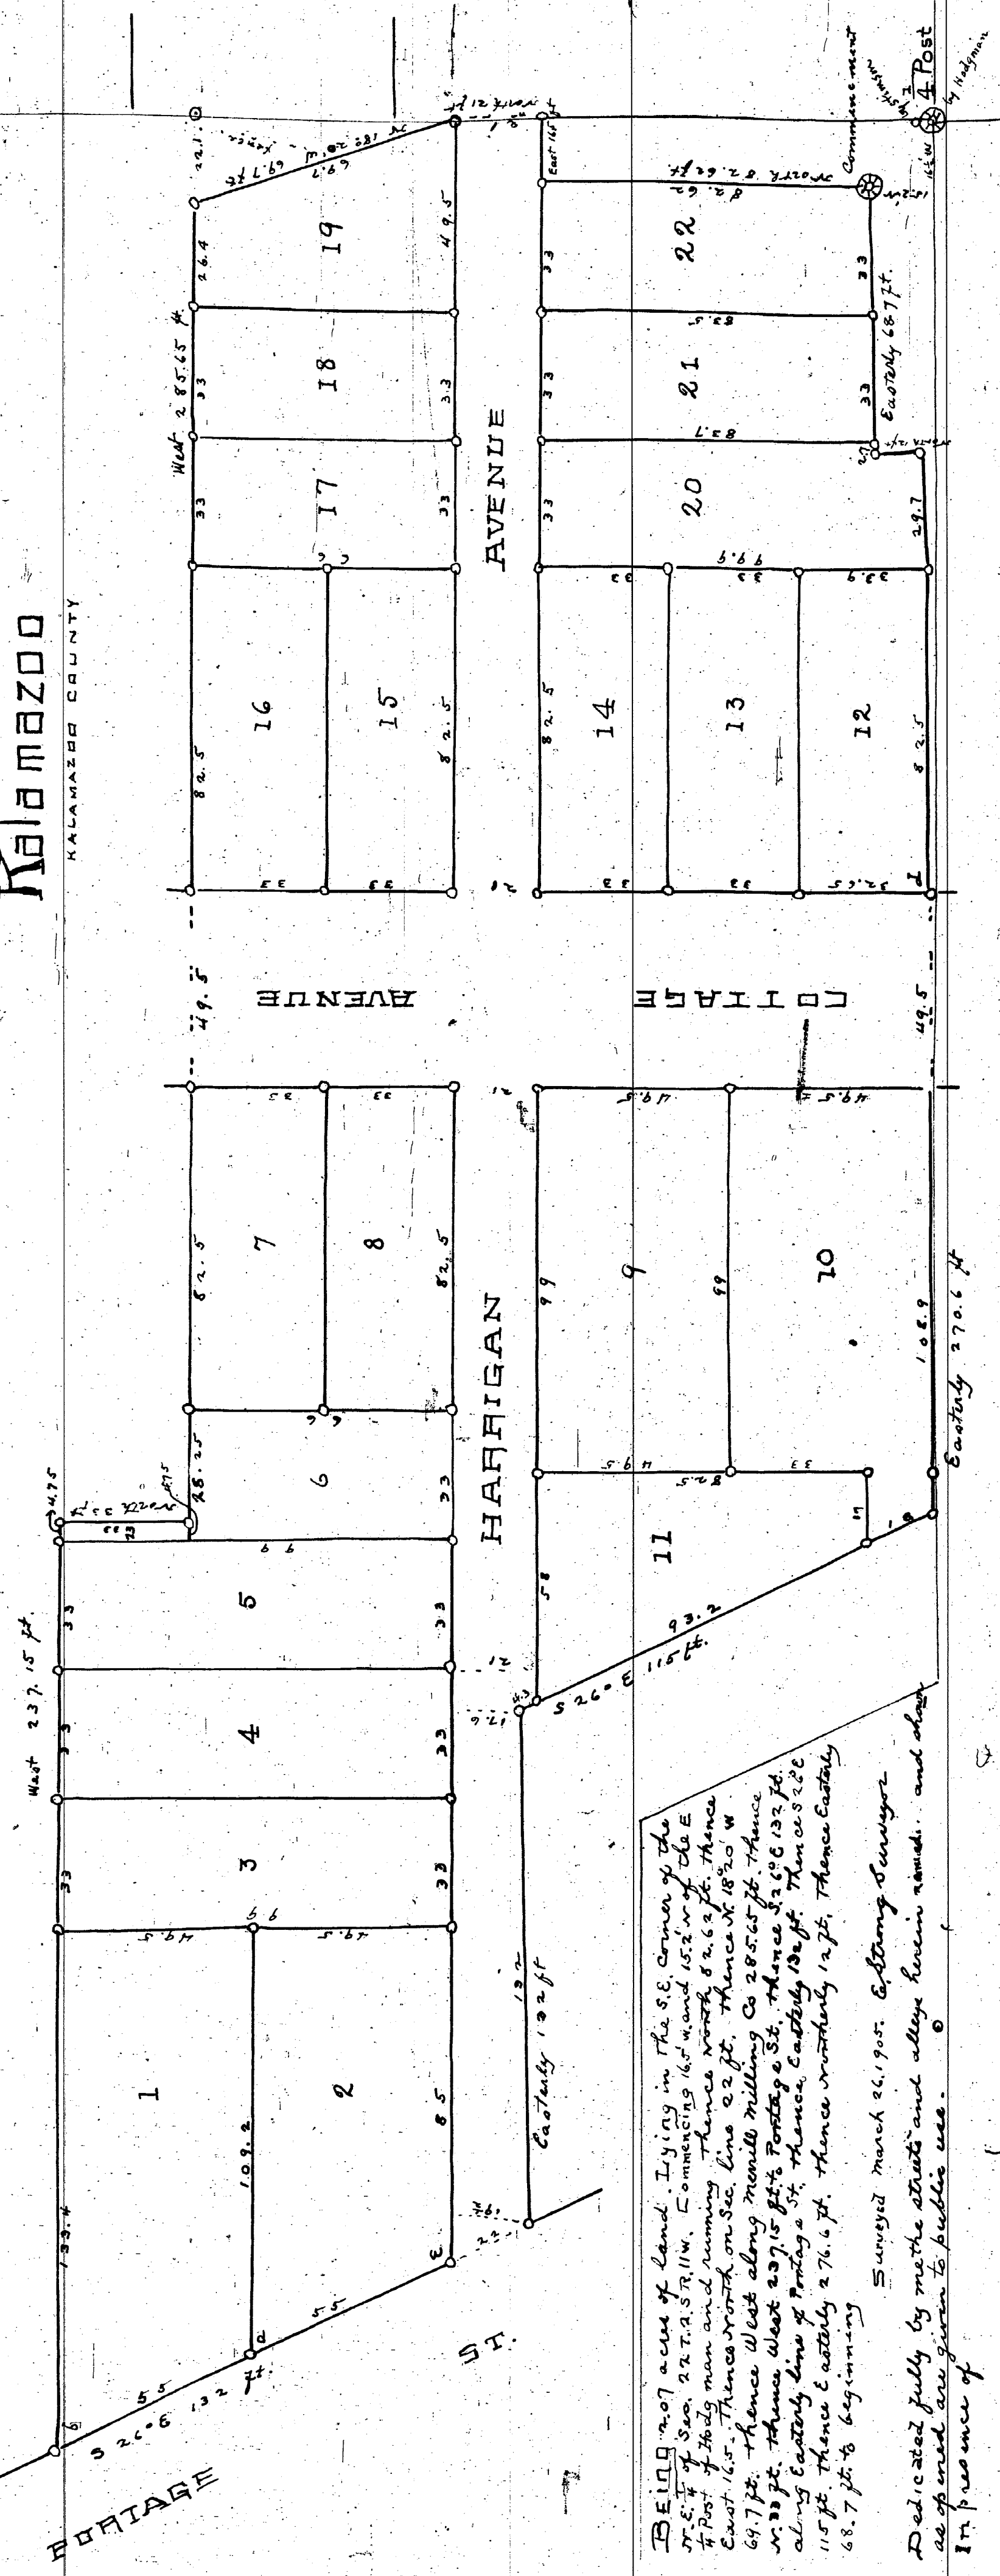

BEING 207 acres of land lying in the SE corner of the N.E. 1/4 of Sec. 22 T. 2 S. R. 11 W. Commencing 165' north and 152' west of the E. 1/4 Post of the 1/4 man and running thence north 82° 15' 15.7' E 237.15 ft. thence East 16.5' thence north on Sec. line 22 ft. thence N. 18° 20' W 69.7 ft. thence West along north line of Sec. 22 285.5 ft. thence N. 33° 15' E 132.7 ft. thence West along north line of Sec. 22 285.5 ft. thence N. 33° 15' E 132.7 ft. along easterly line of Portage St. thence East 132.7 ft. thence N. 33° 15' E 115 ft. thence East 276.6 ft. thence north 12 ft. thence East 68.7 ft. to beginning

Surveyed March 26, 1905. City Engineer

Dedicated fully by the streets and alleys herein named, and shown as opened are given to public use.

In presence of

State of Michigan }
County of Kalamazoo } On this day of 190 before me a Notary Public in and for said county personally came the above named Kalamazoo, Michigan, City Engineer, who acknowledged the same to be their free act and deed.

Accepted by City Council this day of 190 City Clerk
I hereby certify that I have examined plat of Harrigan addition and find monuments set as the ordinance requires.

Received for record 190 at o'clock City Engineer
Recorded in Book 7 of Plats on page

Copy of

Unrecorded Plat from office of Taylor
Abstract Co. Kalamazoo, Mich. Nov 15, 1915
for Auditor General
J. T. Bennett, Plat Examiner A. B. 154 ft.

Monuments
a. 3 inch 3/4 inch 16 x 26 w 1 1/2 feet
b. Sugar 16 5/16 2 1/2
c. House 16 5/16 2 1/2
d. Gate 16 5/16 2 1/2
e. Iron 20 x 16
f. Pipe 4 1/2 x 1/2 at compass corner
g. by Mrs. Harrigan as third monument
h. These monuments at 132' from E. 1/4 St.
i. The S line of plat is very irregular in very old occupation in all its length. I hereby certify that I have made a survey of the above titled plat of land and ascertained and set iron for monuments at all intersections of streets and alleys and angles of plat and lots marked.

City Engineer, Surveyor

Scale 30 feet to 1 inch



13053
CITY OF Kalamazoo
CITY CLERK'S OFFICE
241 W. South Street
Kalamazoo, Michigan 49007-4740
(616) 385-8017
September 28, 1989

Richard Lomax
Subdivision Control Section
Dept. of Commerce, 4th Floor
Law Building
Lansing, MI 48909

Dear Mr. Lomax:
On September 25 the Kalamazoo City Commission approved a resolution vacating the following streets:

- ✓ Harkins Court from Edwards Street to Pitcher Street
- ✓ Buena Vista Place from Parkview to its north end
- ✓ Harrigan Court from Cottage Avenue to its north end
- ✓ Fisher Street from Gibson Street to its north end
- ✓ Pearl Court from Westnedge Avenue to Pearl Street

Copies of the resolutions are enclosed.
If you have any questions please call.

Sincerely,

Ruth G. Tydeman
Ruth G. Tydeman
City Clerk

mt

4221
142861348
STATE OF MICHIGAN
COUNTY OF KALAMAZOO
RECORDED FOR RECORD
13053
CITY OF KALAMAZOO, MICHIGAN
RESOLUTION NO. 89-168
A RESOLUTION VACATING HARRIGAN COURT FROM COTTAGE AVENUE TO ITS NORTH END

WHEREAS, it appears necessary and advisable to vacate the street/alley or portion thereof described as follows:

A part of Sec. 22 of the Township and City of Kalamazoo, Kalamazoo County, Michigan, and more particularly described as:

Beginning at the East line of Cottage Avenue and the Centerline of the 21 foot right-of-way of Harrigan Court; thence 181.5 feet, more or less, to the East End of Harrigan Court and the point of ending.


WHEREAS, after publication and mailing of notice and the holding of a hearing by the City Commission, it appears that said street/alley no longer is necessary or useful for public purposes thereon;

BE IT RESOLVED, that the above-described right-of-way be and the same is hereby vacated and shall henceforth not be considered a part of the public right of way; SAVING AND RESERVING, HOWEVER, easements in said premises for the construction and maintenance of any public or private utilities now or hereafter located therein;

BE IT FURTHER RESOLVED, that the City Clerk cause a certified copy of this resolution to be recorded in the Office of the Register of Deeds for this County and another certified copy to be sent to the Department of Commerce of the State of Michigan.

The above resolution was offered by Commissioner Springgate and supported by Commissioner LaForge.

13053
BY: R.L.D. DATE: 5-89 SUBJECT: Street Vacation
CHKD. BY: DATE: HARRIGAN CT.
Scale: 1" = 100' Cottage Ave. to East End

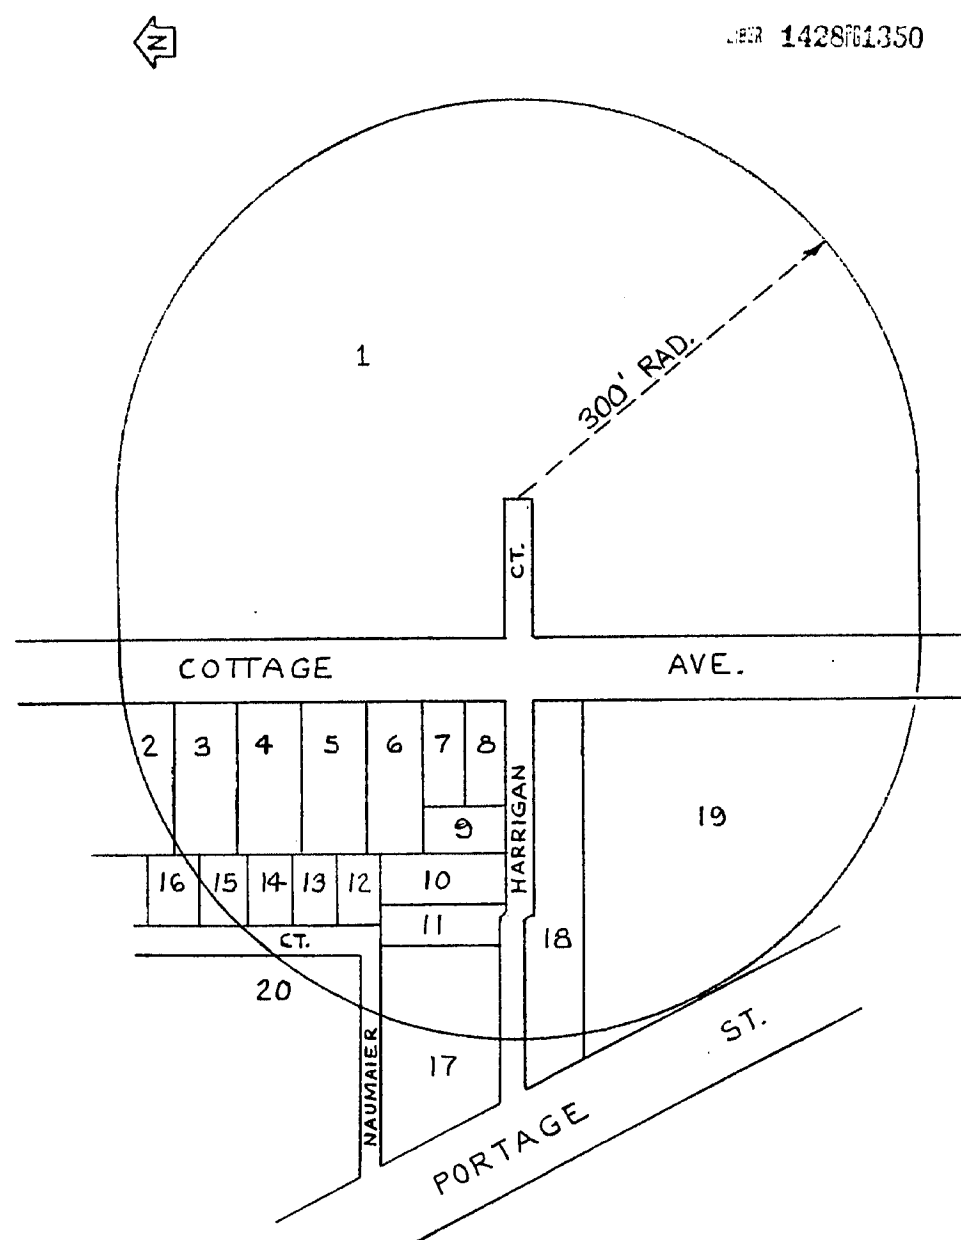

142861349
13053
AYES, Commissioners: Guenther, LaForge, Martin, Straits, Reisterer, Vice Mayor Springgate, Mayor Annen

NAYS, Commissioners: None


ABSTAIN, Commissioners: None

RESOLUTION DECLARED ADOPTED.

CERTIFICATE

The foregoing is a true and complete copy of a resolution adopted by the City Commission of the City of Kalamazoo at a regular meeting held on September 25, 1989. Public notice was given and the meeting was conducted in full compliance with the Michigan Open Meetings Act (PA 267, 1976). Minutes of the meeting will be available as required by the Act.

Ruth G. Tydeman
Ruth G. Tydeman
City Clerk

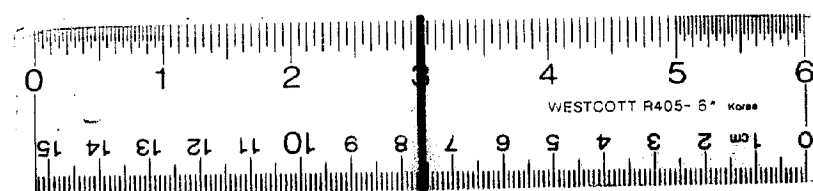

24 X