
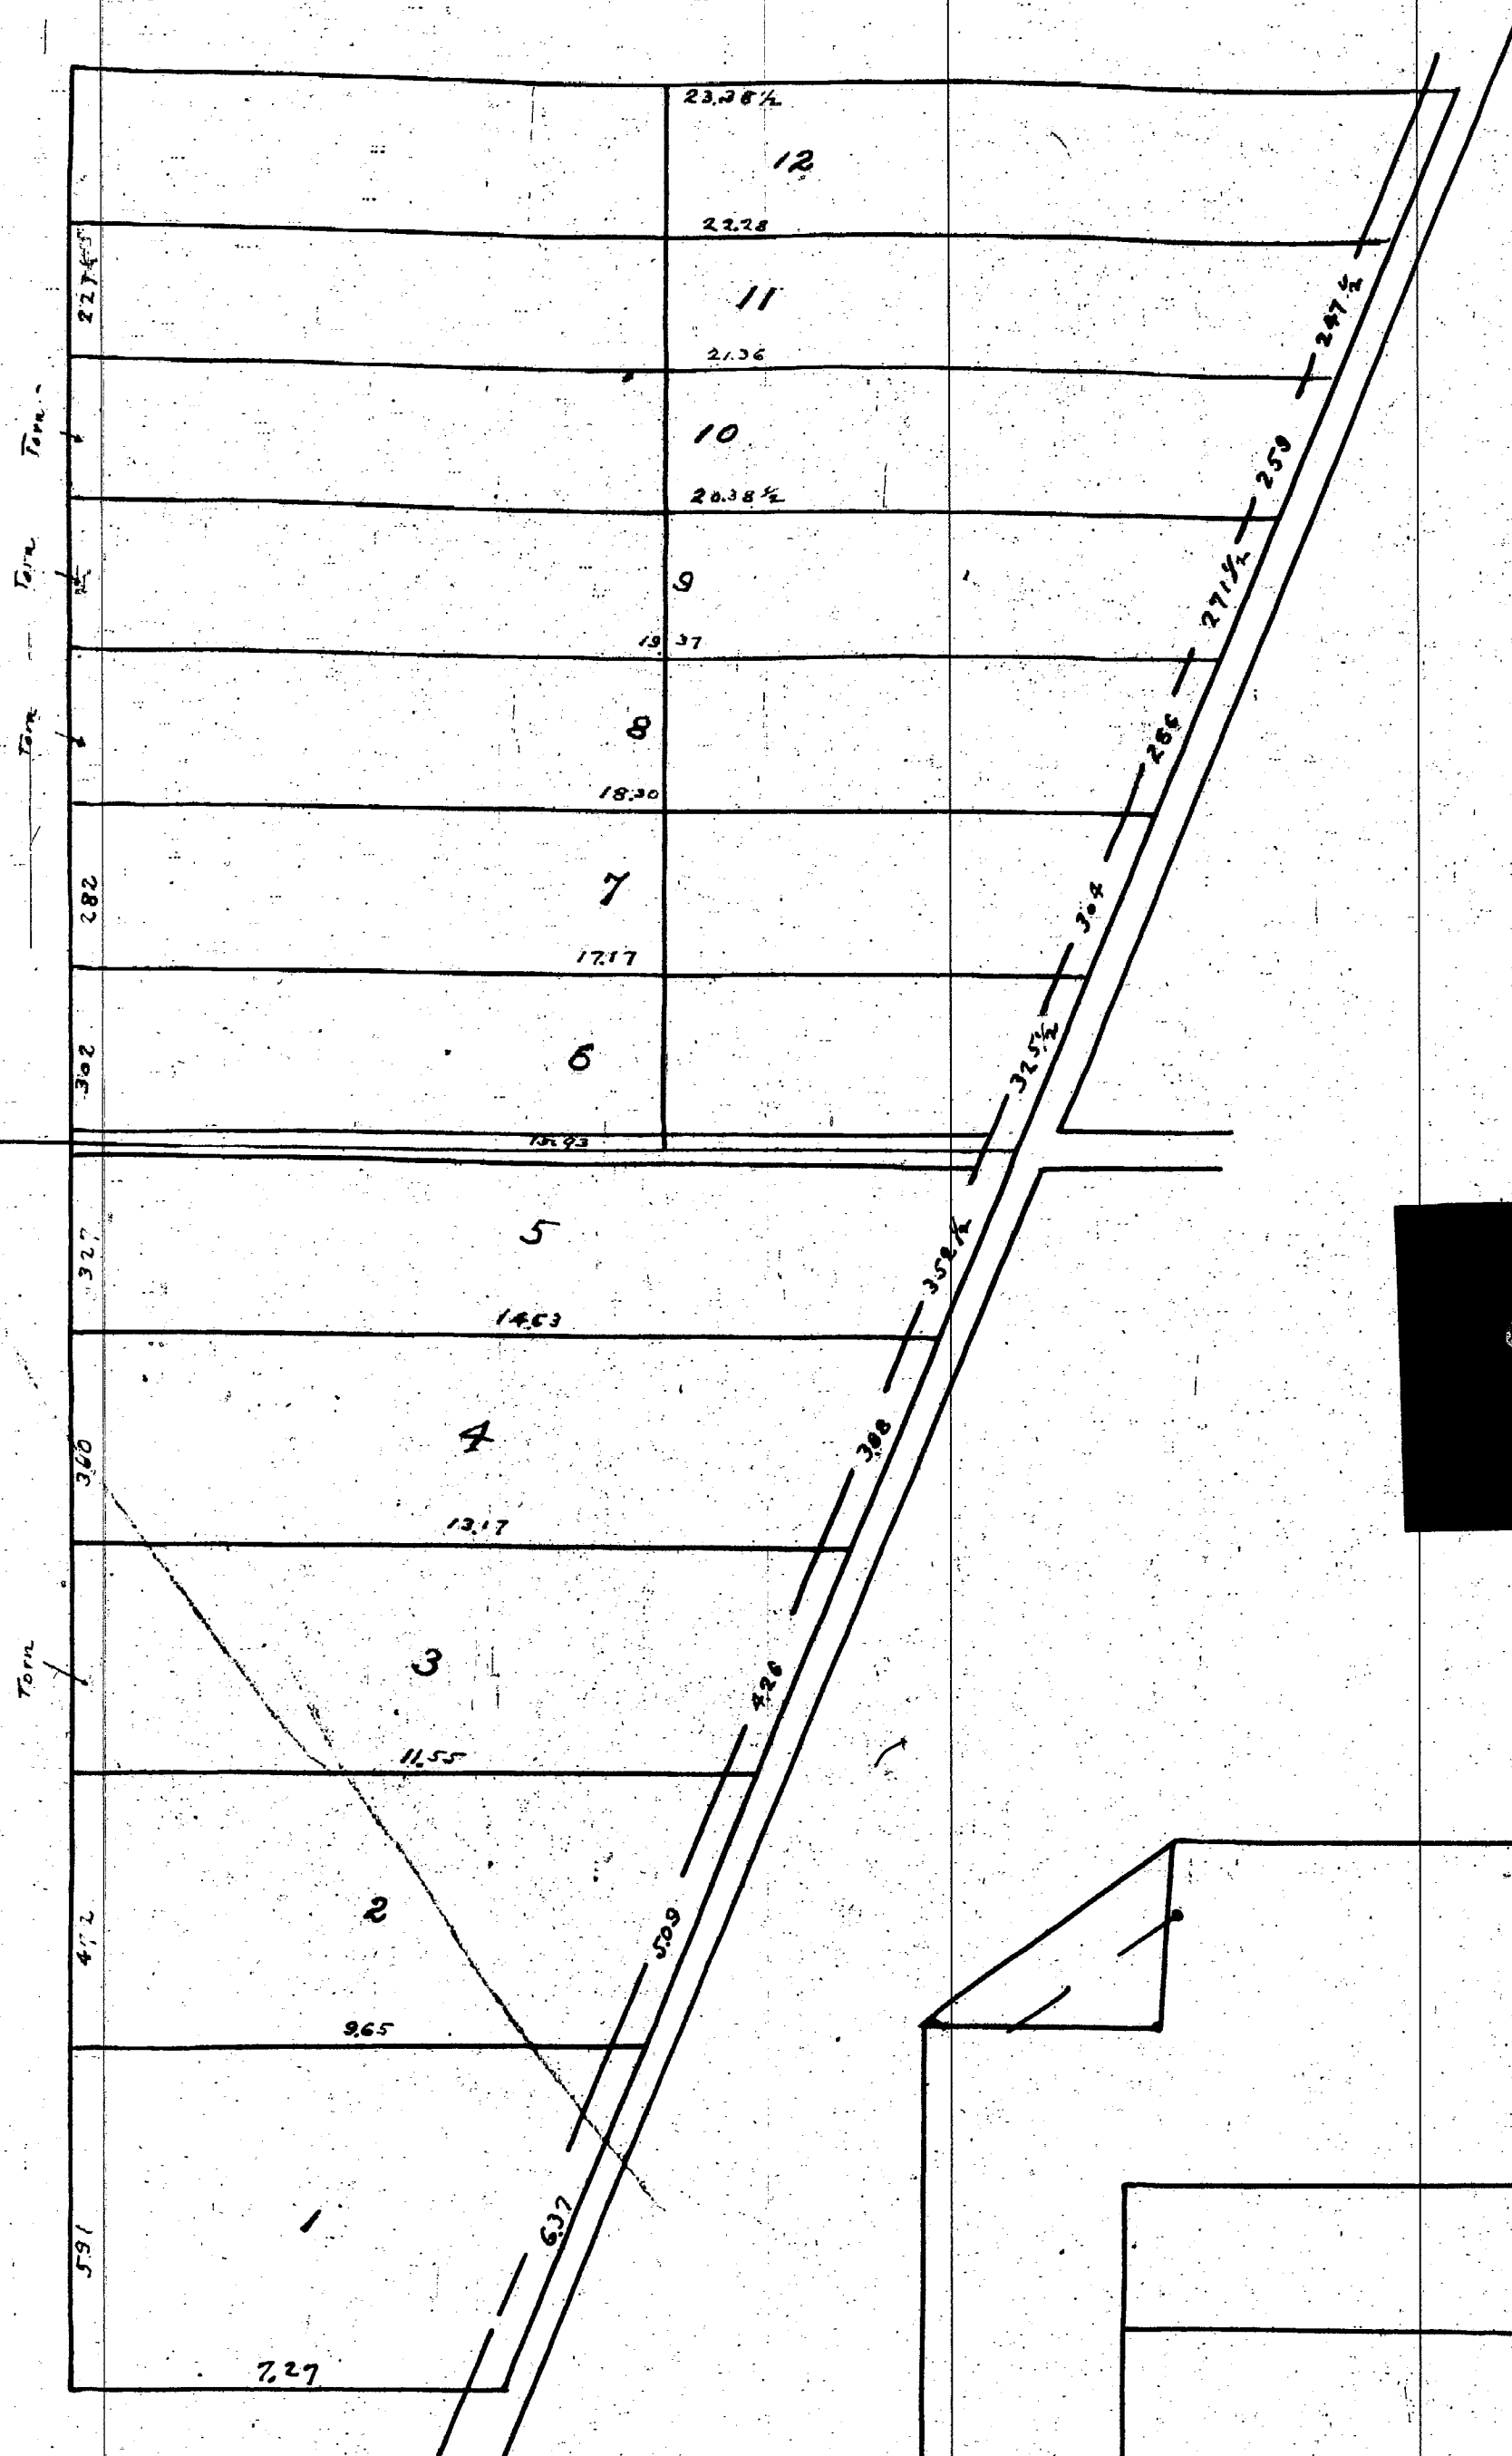
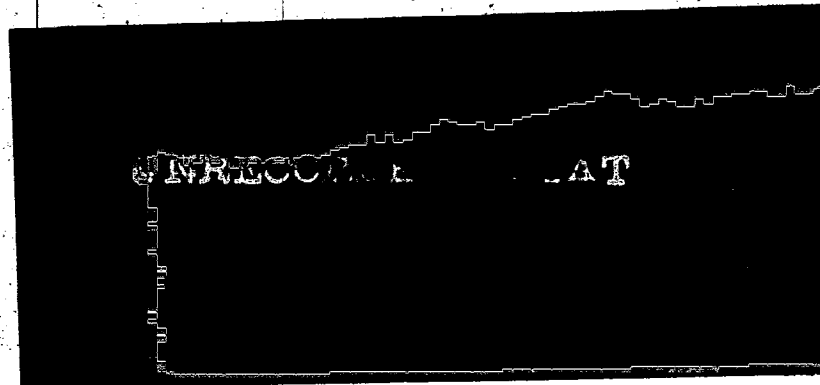


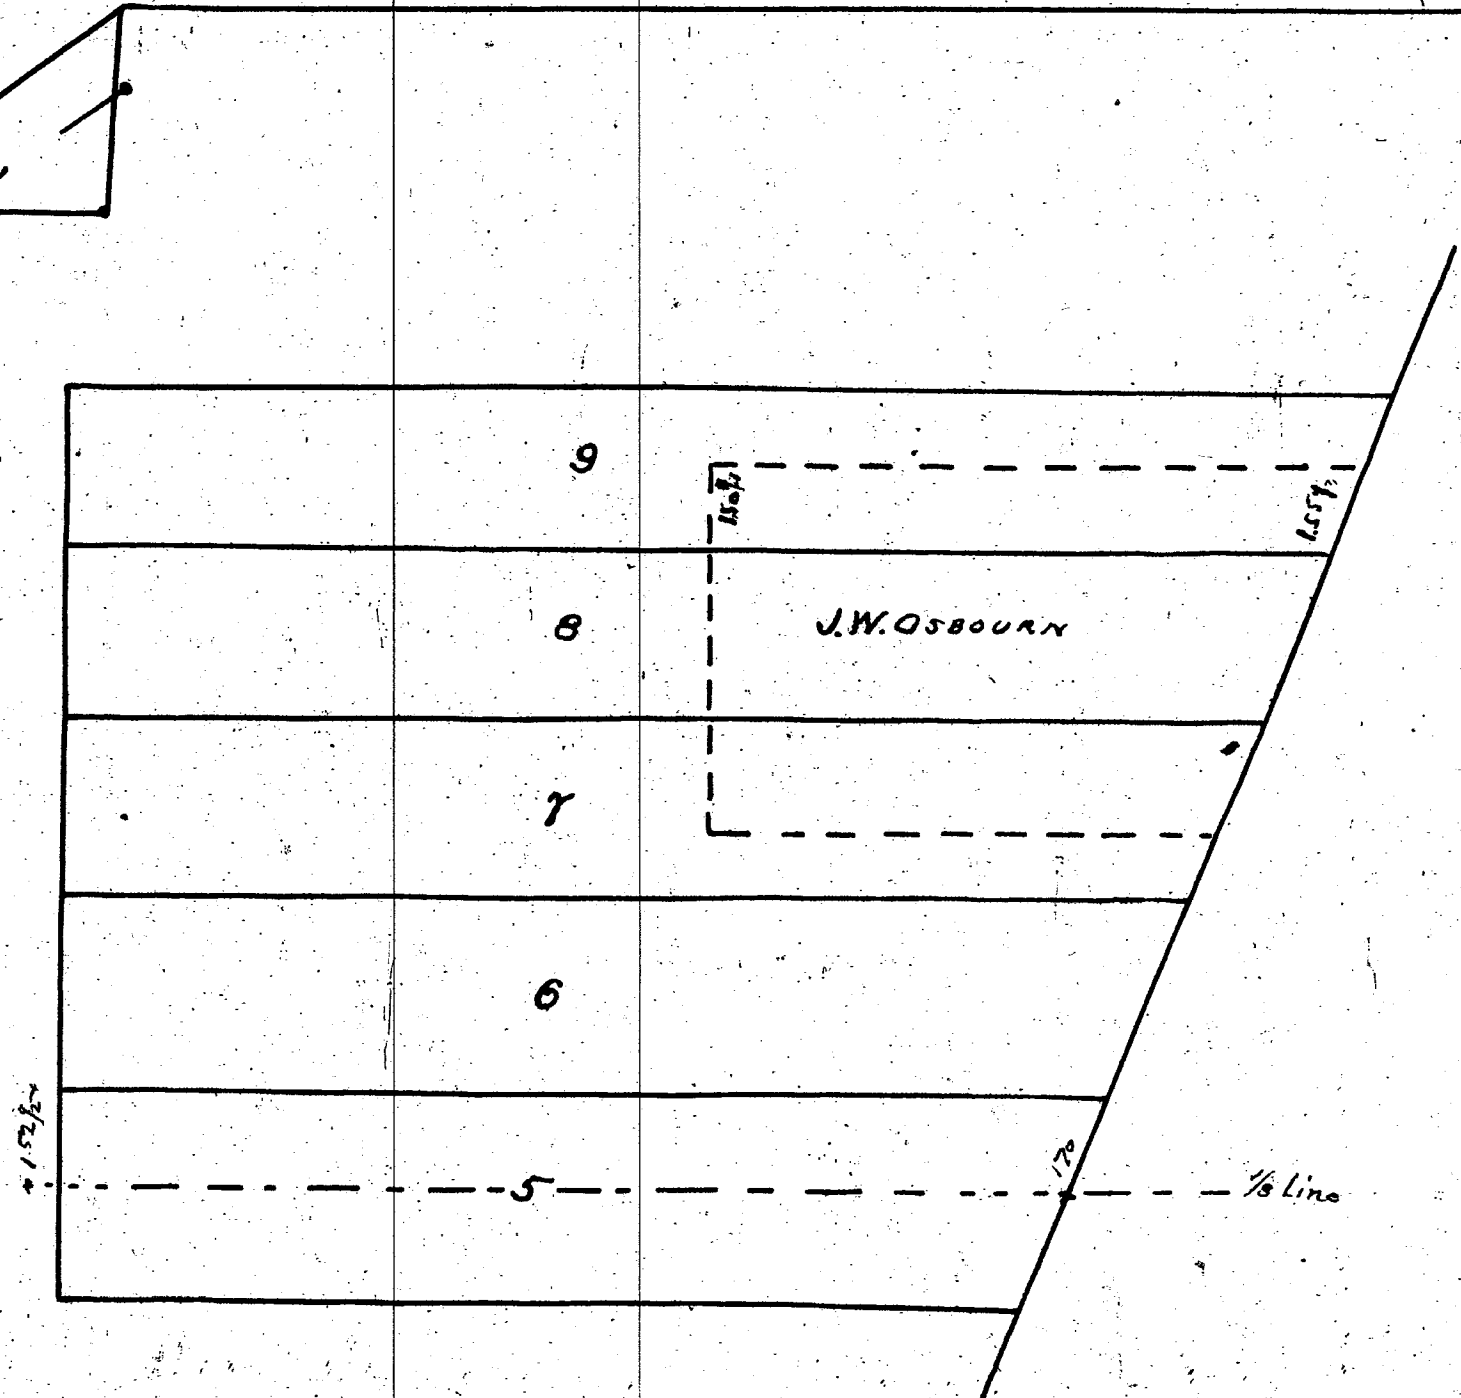

"Lot Lines Parallel to Section Line"
F. Hodgman

Copy
Unrecorded Plat
from
Taylor Abstract Co.
Kalamazoo Mich.
Made for Auditor General
by me Nov. 17, 1915.
James F. Bennett
Plat Examiner
Aud. Gen. Off.

Showing location of Osbourn's land on Plat
0.79