


REVISION OF
HENDERSON PARK
AND
HENDERSON PARK GROVE
CHAS. B. HAYS
OWNER
KALAMAZOO MICH.



SHEET 1

Scale 50.0' = 1"

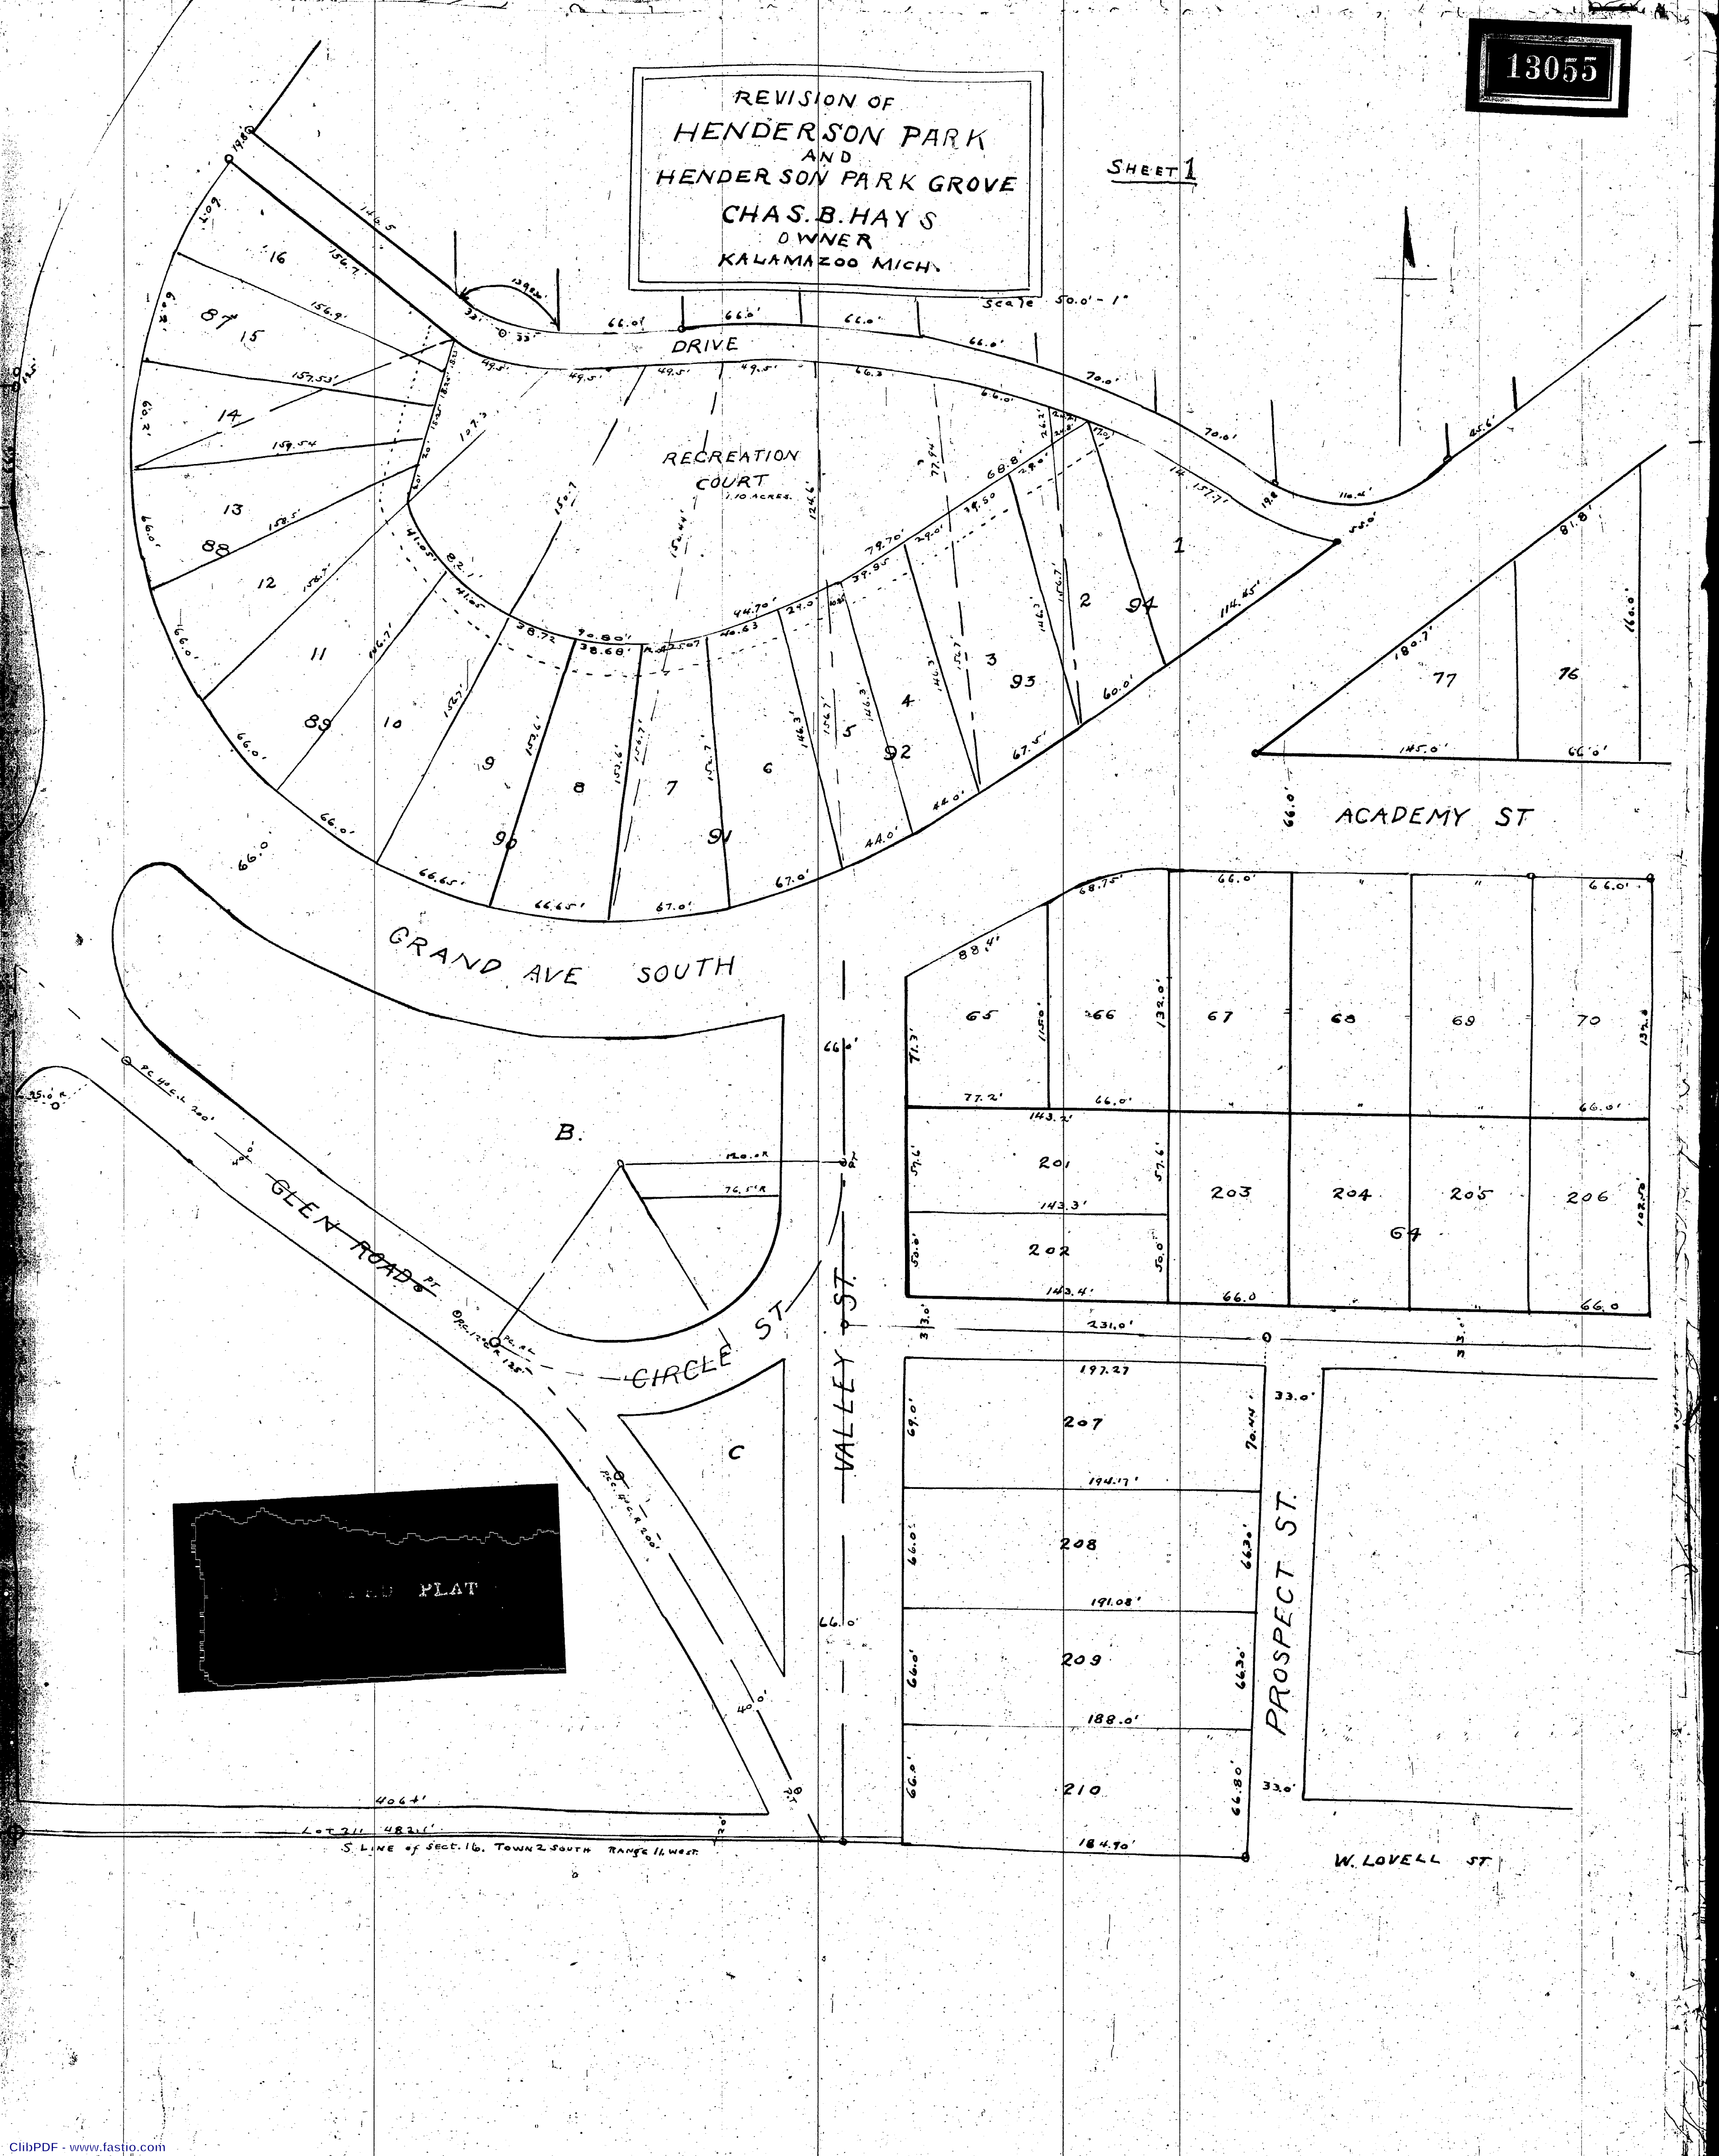

S. LINE of Sect. 16, TOWN 2 SOUTH RANGE 16 WEST

W. LOVELL ST

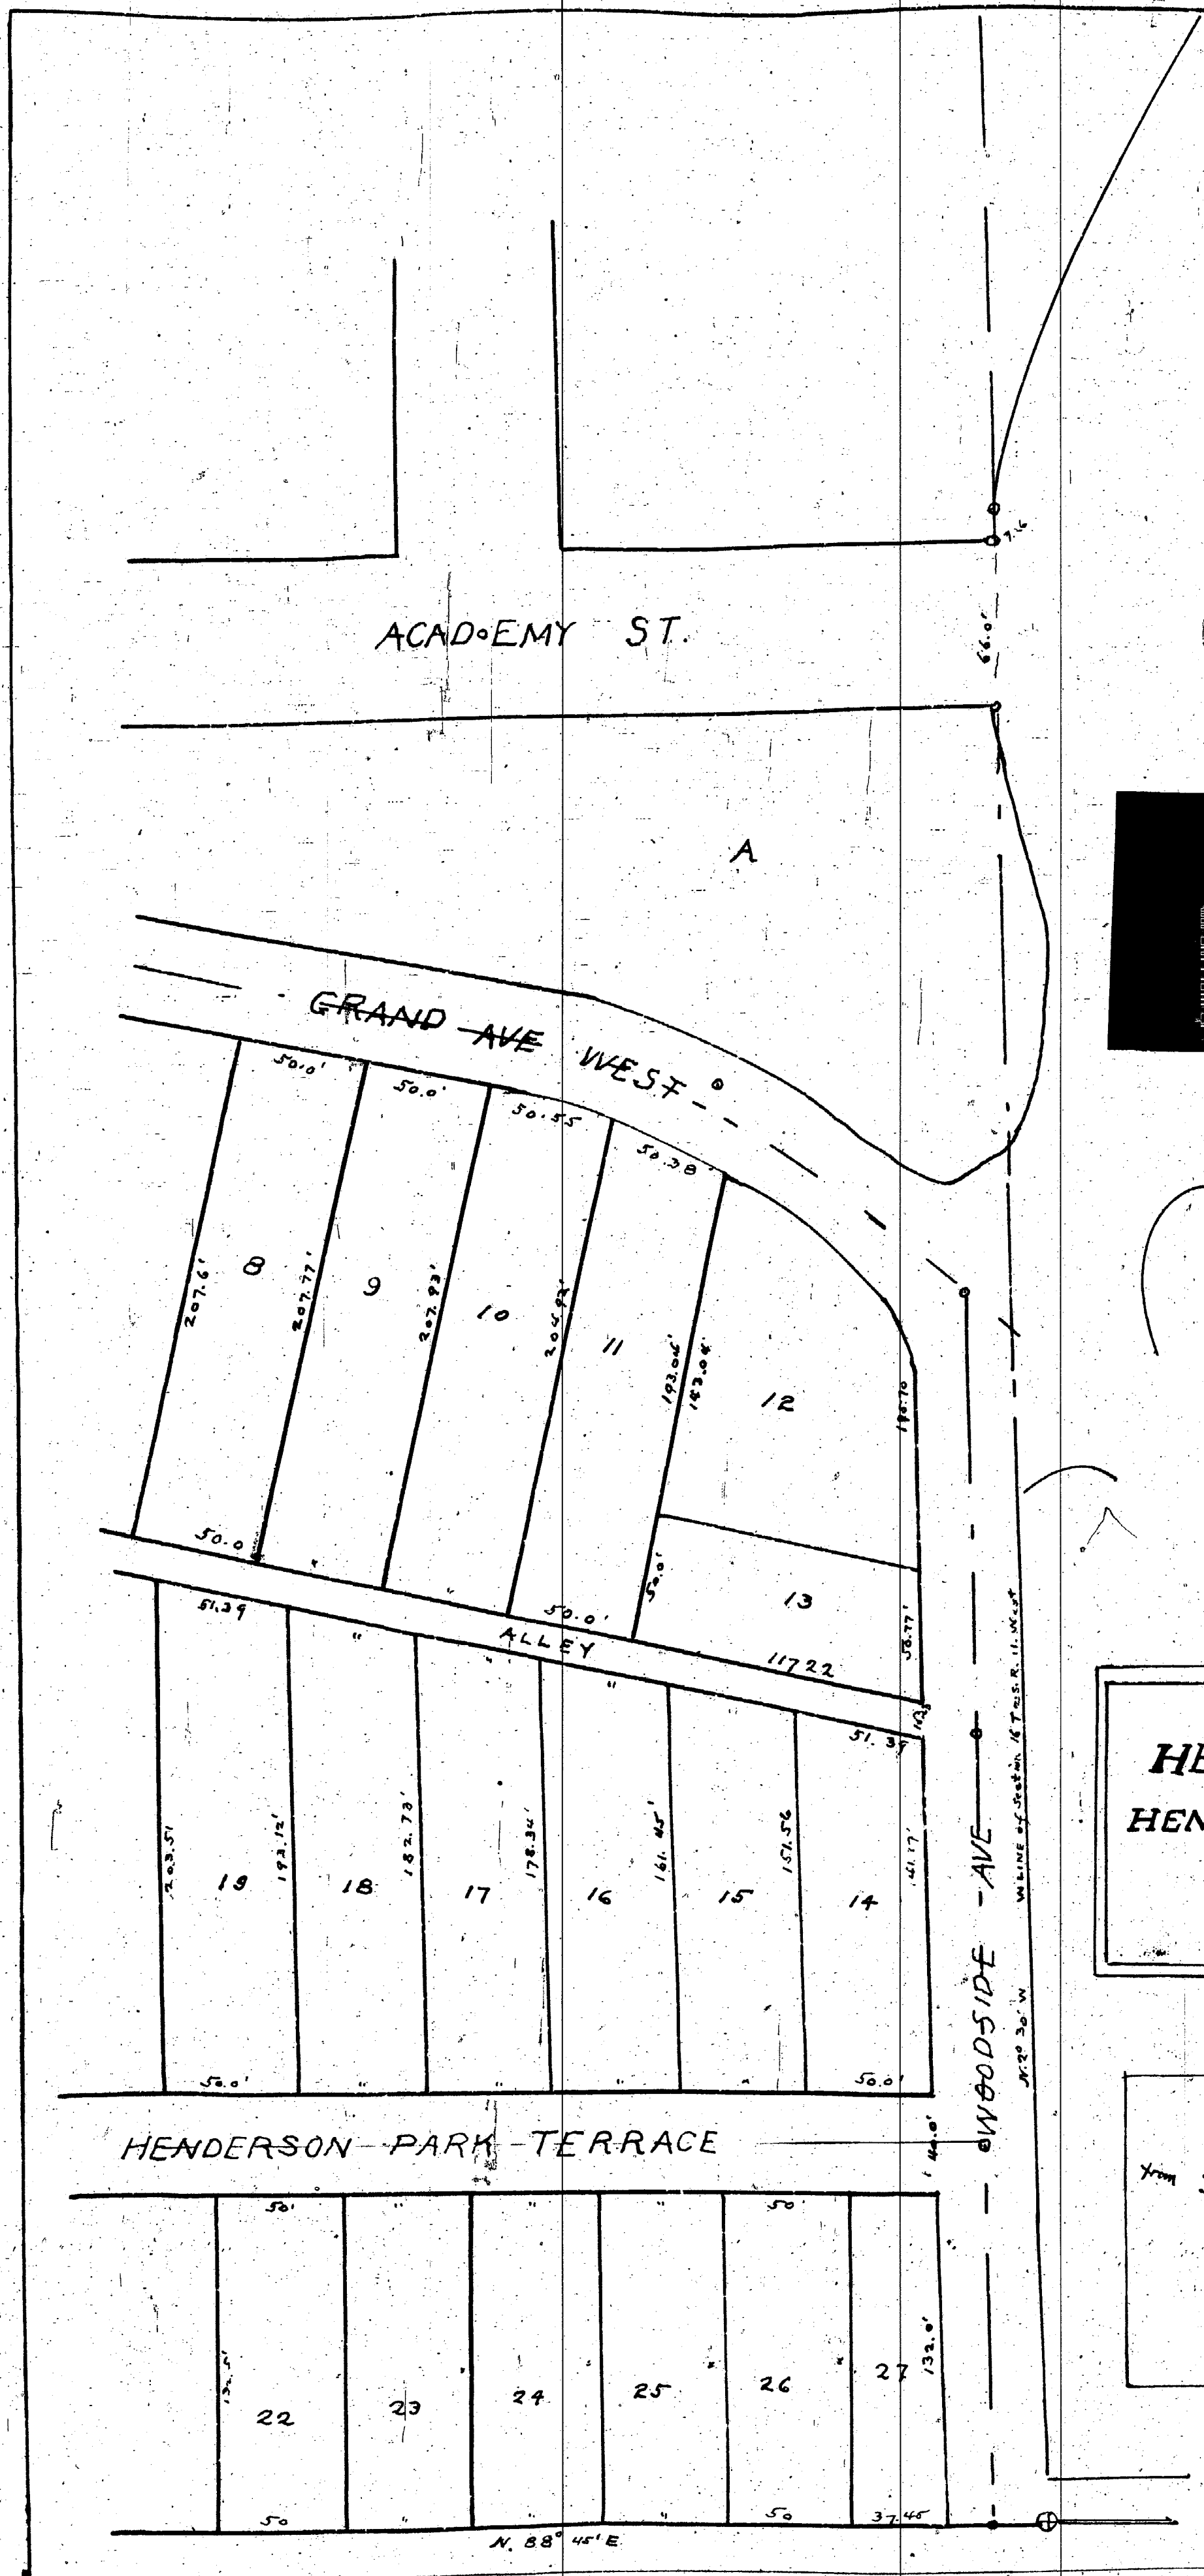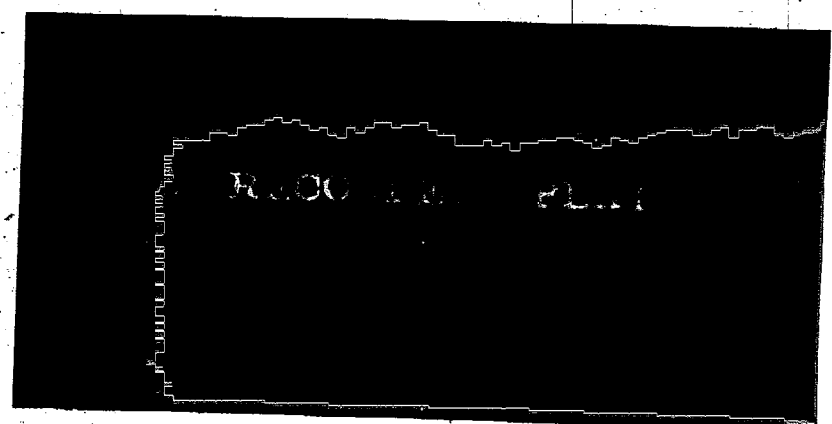

REVISION OF
HENDERSON PARK
AND
HENDERSON PARK GROVE
CHAS. B. HAYS
OWNER
KALAMAZOO, MICH.

SHEET 2

Copy.
Unrecorded Plat
(2 sheets)
Taylor Abstract Co.
Kalamazoo, Mich.
Made for Auditor General
Nov. 17, 1915.
J. H. Bennett.
Plat Examiner
I. S. Dept.