


MICH. AVE.

North Line Section 21

LOVEL ST.

ST.

Point 464 East of N. 1/4 Post Sec. 21-2-11

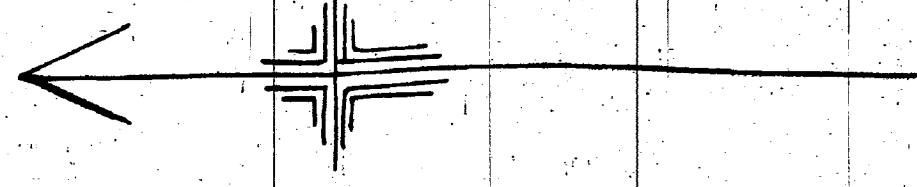

MICH. AVE.

HORNBECK PLAT

CITY OF
KALAMAZOO, MICH.
Scale 25' = 1 inch.

Copy:
Unrecorded Plat
from
City Assessor's Office
Kalamazoo Mich.
Made for Public Ground
November 13, 1915
James S. Bennett
Plat Comm.



Point 464 East of N. 1/4 Post Sec. 22-2-11


COURT

COURT

HORNBECK

HORNBECK

ASYLUM

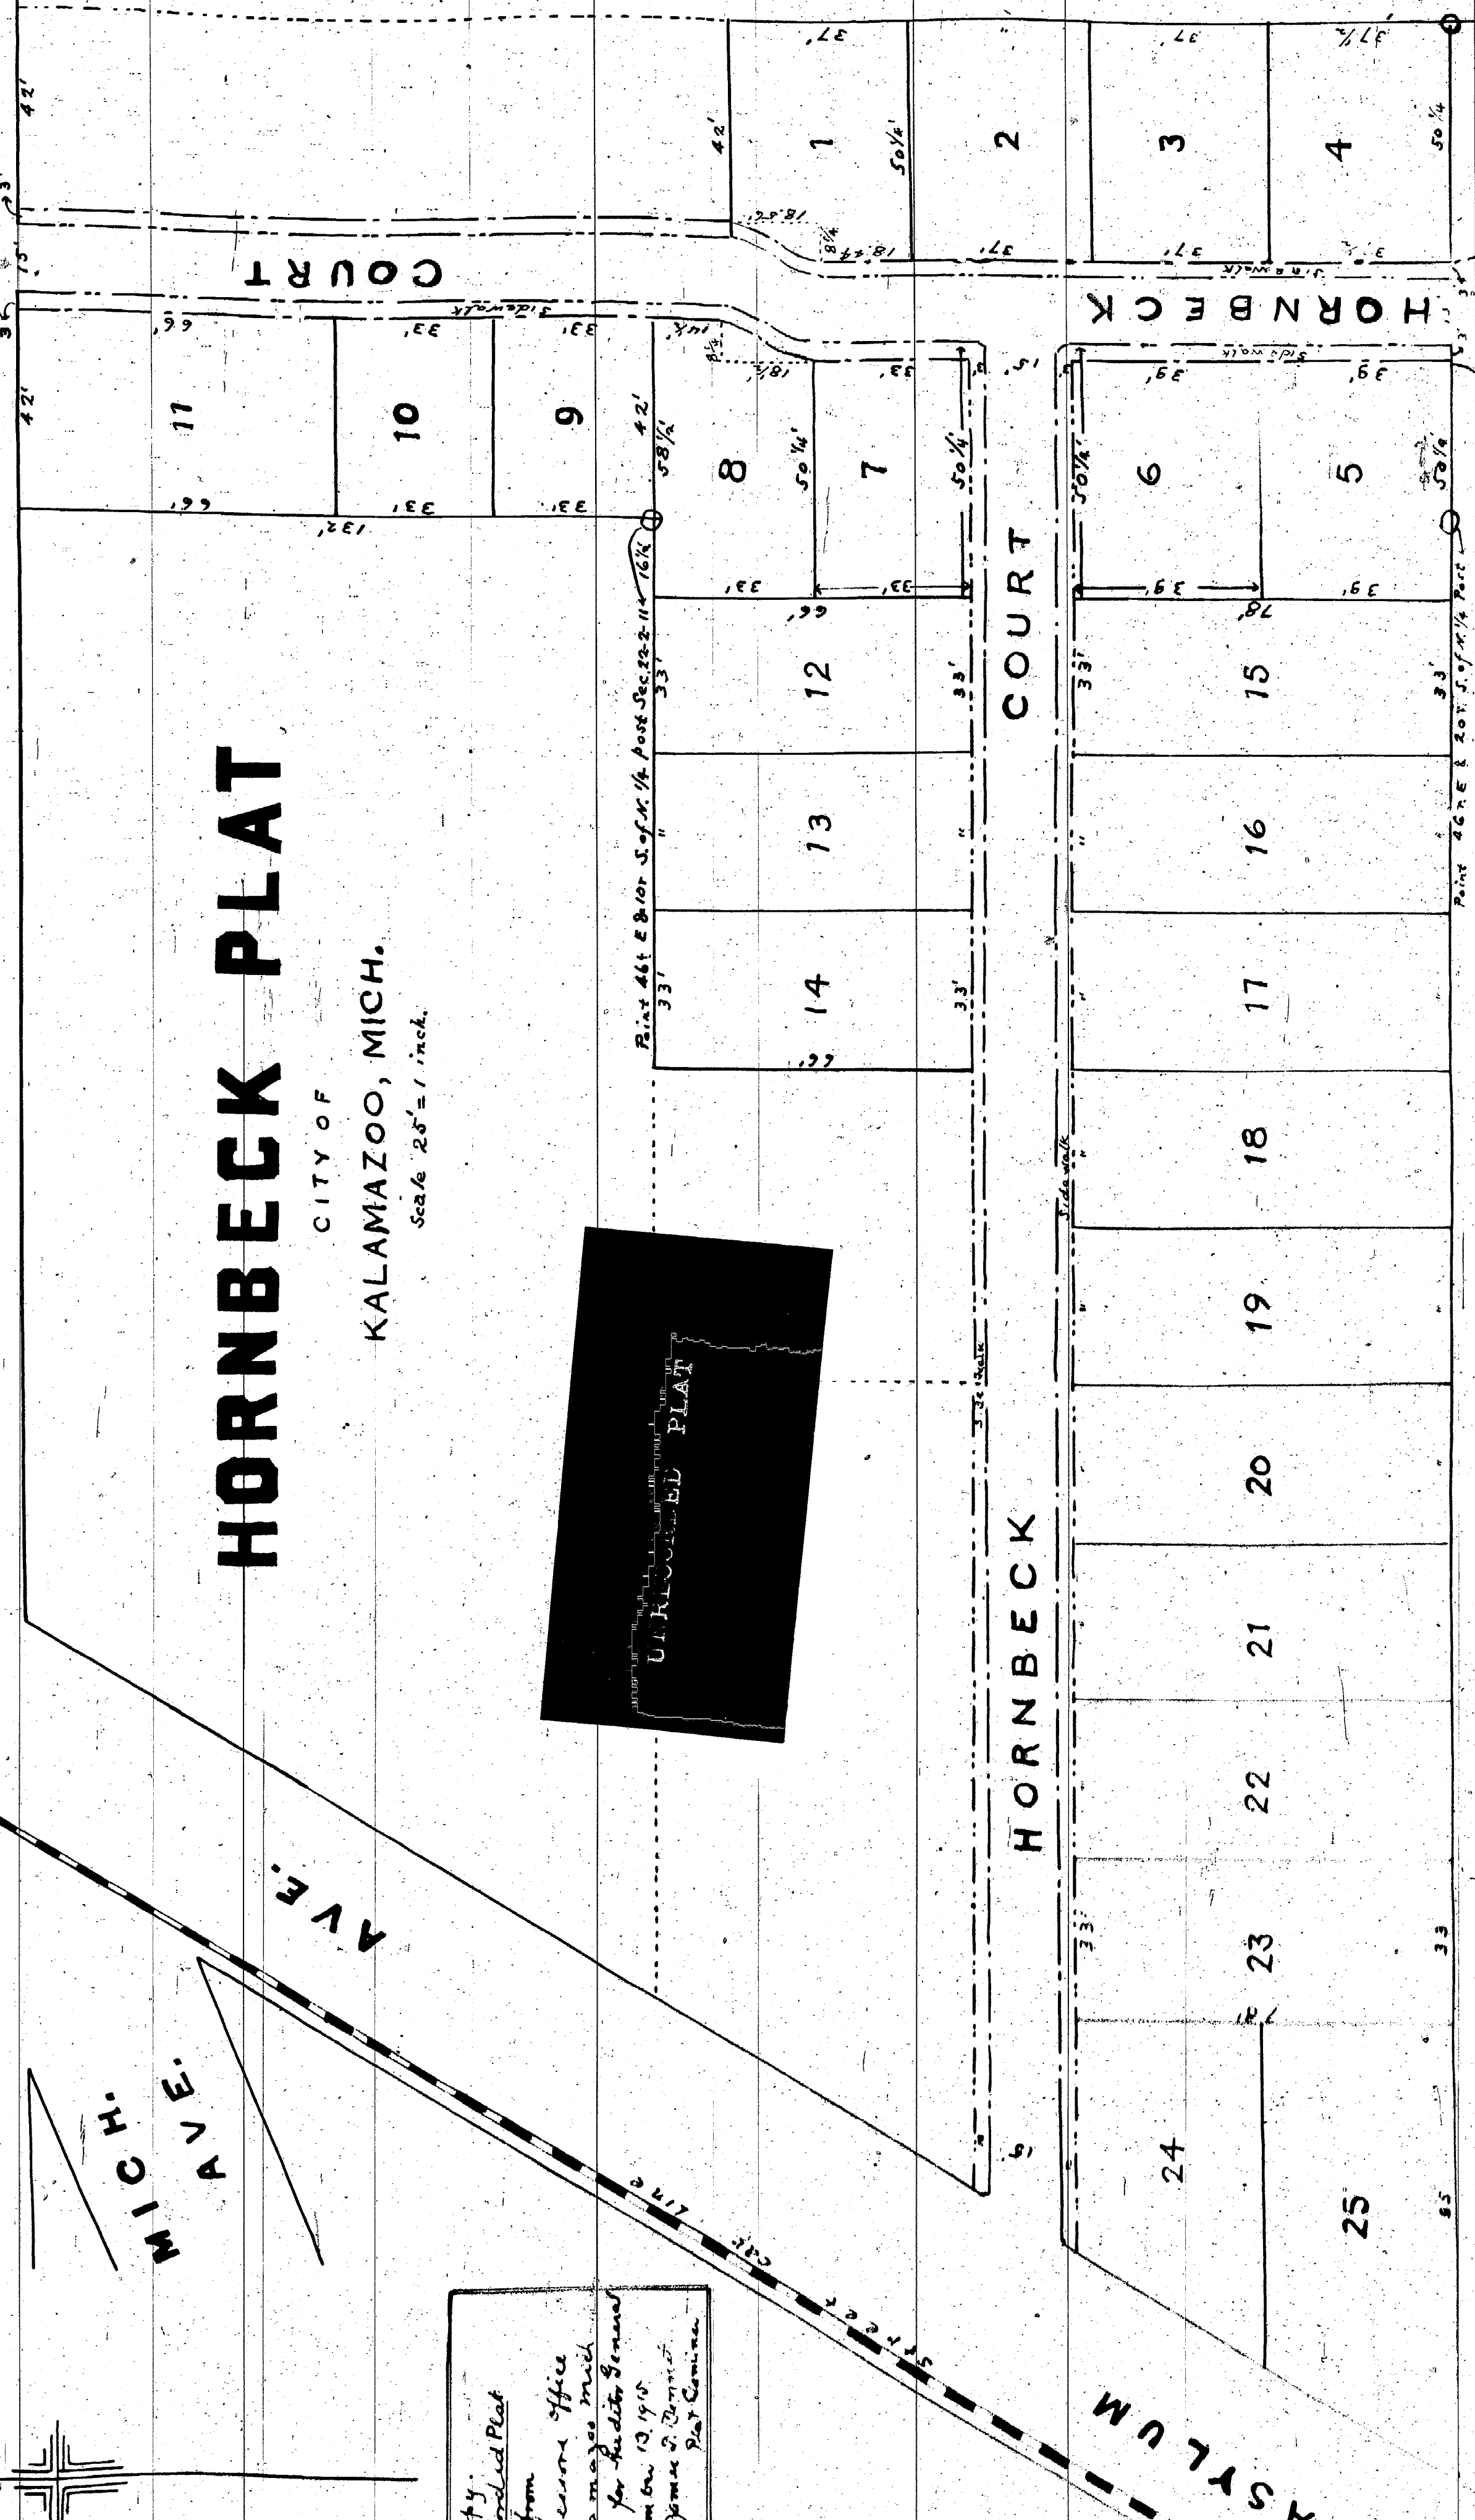

West Michigan State Normal Grounds.

13058

E