

PLAT OF Howland's Addition

TO ————
Kalamazoo Township, Kalamazoo County, Michigan

SURVEY BY
EDWARD J. STEVENS, Surveyor

Scale 80 feet per inch



DESCRIPTION OF LAND PLATTED

The land embraced in the annexed PLAT OF HOWLAND'S ADDITION is described by boundary lines as follows:

Commencing at a point on the north line of section 35 T. 2 S., R. 11 W. 488.4 feet west of the north-east corner of the north-west 1/4 of said section 35, thence continuing west on said north line of section 35, 1102.12 to the center of Portage Street, thence south 31° 27' east, and along the center line of Portage Street, 775.64 feet, thence east 79° 14' 44", thence north 0° 53' west 440 feet to the place of beginning.

SURVEYOR'S CERTIFICATE

I hereby certify that the plat herein delineated is a correct one, and that permanent monuments consisting of iron rods 3/4 inch in diameter by 30 inches long have been planted at all points marked thus (C) as thereon shown, at all angles in the boundaries of the land platted and at all intersections of the Streets or Avenues also, iron rods 1/2 inch in diameter by 15 inches long have been planted at all lot corners.

Edward J. Stevens
Surveyor

DEDICATION

KNOW ALL MEN BY THESE PRESENTS: That we, Harold H. Howland and Maude Howland, his wife as proprietors, have caused the land embraced in the annexed plat to be surveyed, laid out and platted to be known as the PLAT OF HOWLAND'S ADDITION and install Streets and Avenues on said plat are hereby dedicated to the public.

Witnessed by

STATE OF MICHIGAN } ss.
County of Kalamazoo }

On this _____ day of _____ A.D. 1911, before me, a Notary Public in and for the said County, appeared Harold H. Howland and Maude Howland, his wife known by me to be the persons who executed the above instrument and acknowledged the same to be their free act and deed.

My commission expires _____
Notary Public, Kalamazoo County, Mich.

TOWNSHIP APPROVAL

Township of Kalamazoo } ss.
County of Kalamazoo }

The annexed PLAT OF HOWLAND'S ADDITION was approved by the Township Board in regular meeting _____ 1911.

Township Clerk


COUNTY TAX CERTIFICATE

I hereby certify that I have examined the records in my office relating to the description of the lands in the PLAT OF HOWLAND'S ADDITION, Kalamazoo County, Michigan, dated _____ 1911, and from such examination it appears that all the taxes have been fully paid for the five years preceding said date, and that there are no liens or titles held by the State or individuals for five years preceding said date.

County Treasurer

W 1102.12'

488.4 ft to NE cor of NW 1/4 Sec 35 T2S R11W →

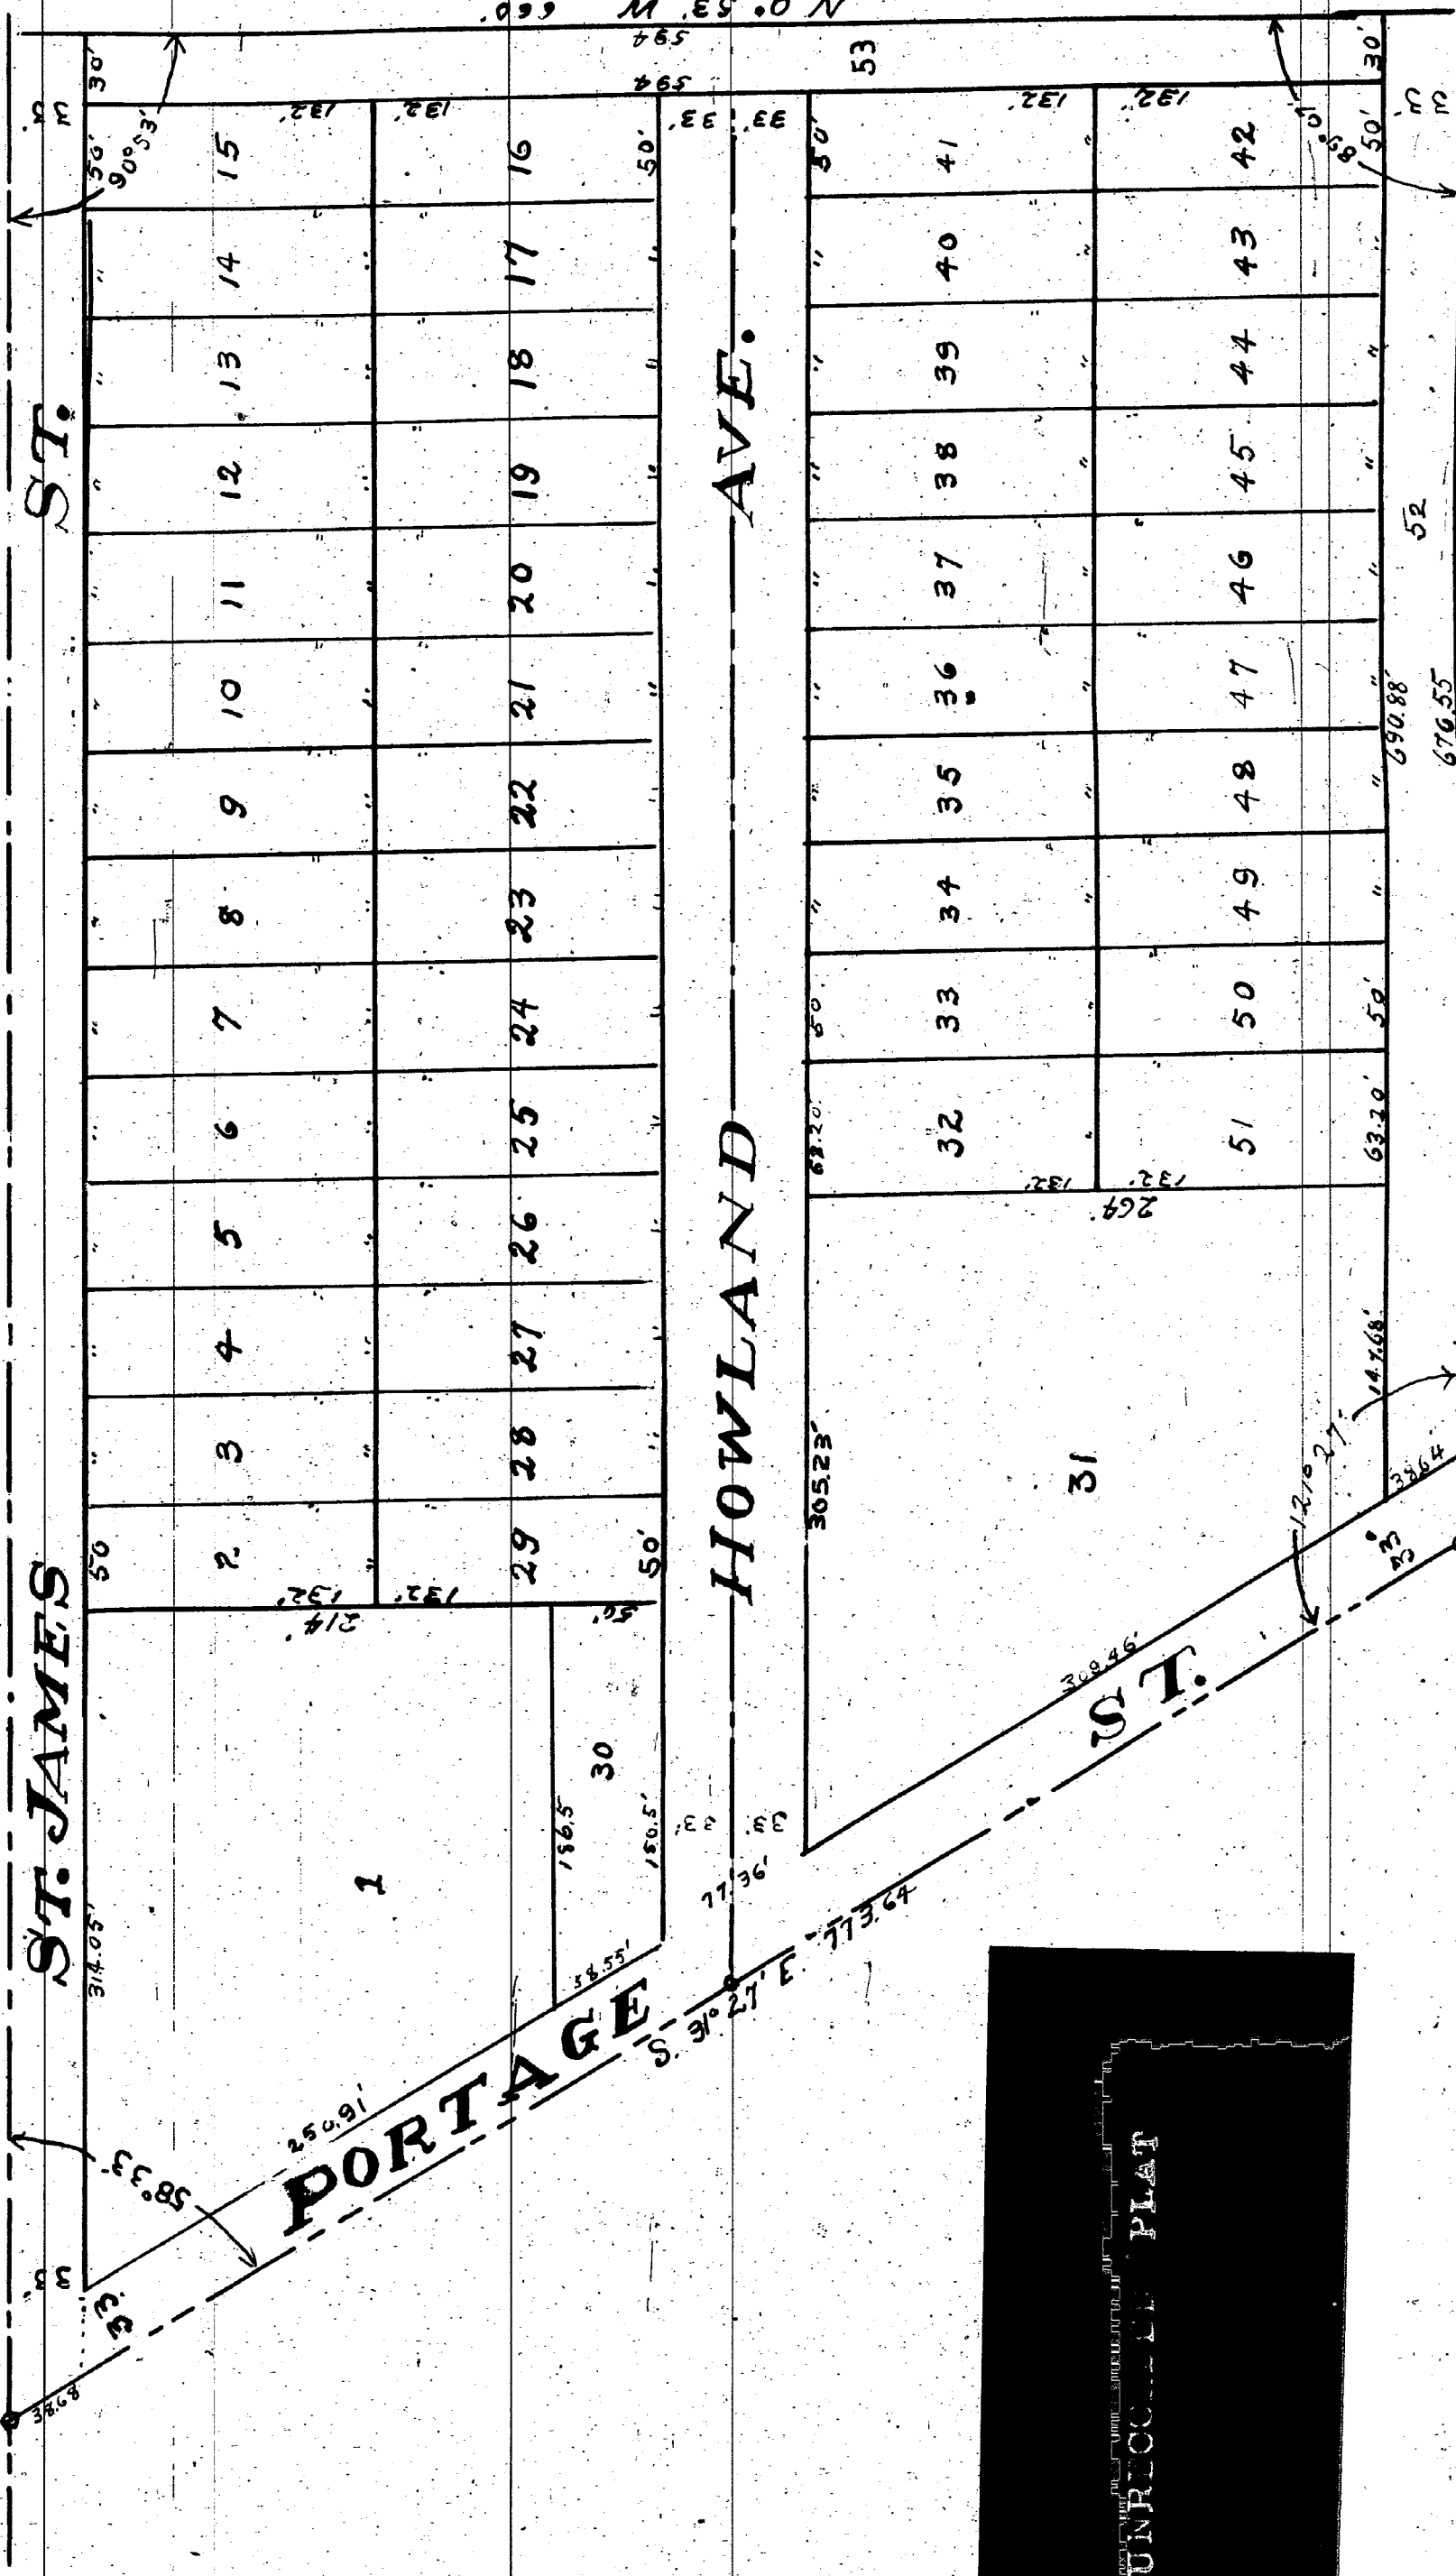

UNRECORDED PLAT

A TRUE COPY OF AN

UNRECORDED PLAT

November 1915

Notary Public

Edward J. Stevens

(From Taylor's abstract office)