Subd. Rec.

5513

1306

WOODWARD HEIGHTS SUB.

OF PART OF

QUARTER SEC. 16 - 10000 ACRE TRACT

VILLAGE OF HIGHLAND PARK

WAYNE CO. MICH.

SCALE: 1 INCH = 200 FT.

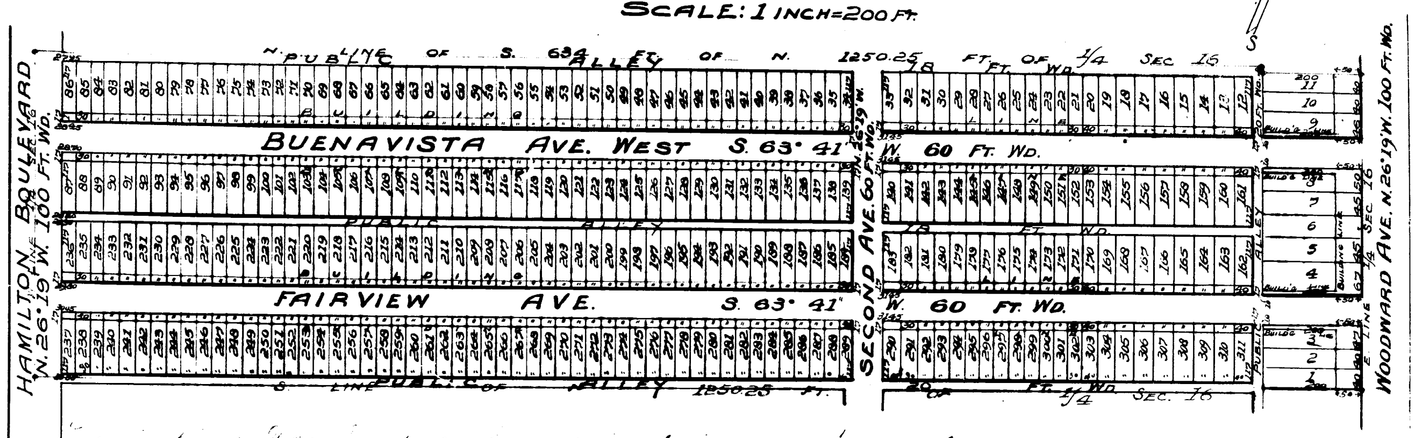

RECEIVED AND FILED.
IN AUDITOR GENERAL'S OFFICE,
June 1 1904
Deputy Auditor General.

Examined and approved
June 1 1904
John T. Mitchell
Deputy Auditor General

SEAL

Register of Deeds Office ss.
Wayne County,
This instrument was received for record this ... day of ..... 1904 at ... o'clock ... M. and recorded in Liber ... on page ... as proper certificate was furnished in compliance with Sect. 135, of Senate Bill No. 194 File 212, Act of 1903.
O. P. Gulley
Register of Deeds.

27742

1306

WOODWARD HEIGHTS SUB.

OF PART OF

QUARTER SEC. 16 - 10000 ACRE TRACT

VILLAGE OF HIGHLAND PARK

WAYNE CO. MICH.

SCALE: 1 INCH = 200 FT.

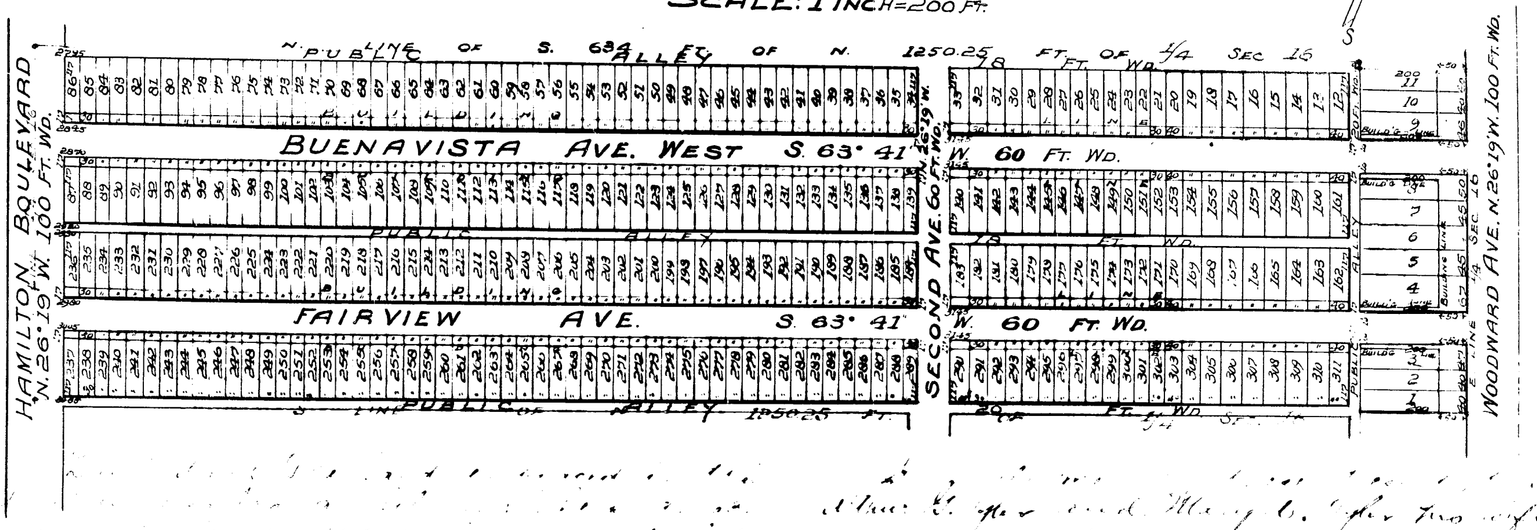

RECEIVED AND FILED.
AUDITOR GENERAL'S OFFICE,
Deputy Auditor General

O. P. Gulley

My commission expires January 22 1905

O. P. Gulley

Examined and approved
March 1904
Chas. T. McKenzie
Deputy Auditor General

This instrument was received for record ... day of ... 1904 at ... o'clock ... M. and recorded in Liber ... on page ... as proper certificate was ... and in compliance with Sect. 135, of Act No. 164 File 212, Act of 1903.
O. P. Gulley

27742