Clip PDF - www.fastio.com

PLAT OF
OLD ORCHARD

Kalamazoo, Michigan.

SURVEY BY

MICHIGAN ENGINEERING CO.

Kalamazoo, Michigan

Scale 1 inch to 30 feet

DESCRIPTION OF LAND PLATTED

The land embraced in the annexed plat of Old Orchard is located in the S. E. ¼ of Sec. 16. T. 2. S. R. 11. W and is described as follows:

Commencing on the South line of Eleanor St. 351.92 feet W. of the W. line of West St. and running thence S. 89° 55' W. along the South line of Eleanor St. 117.07 feet thence South 345 feet: thence N. 89° 55' E. 118.2 feet to a point 350.32 feet W. of the W. line of West St: thence N. 0° 25' W. 155 feet thence North 190 feet to the place of Beginning.

SURVEYOR'S CERTIFICATE

I hereby certify that the plat hereon delineated is a correct one and that permanent monuments consisting of iron rods ⅝ inches in diameter and thirty inches long have been planted at all points marked thus (o) as thereon shown, at all angles in the boundaries of the land platted and at each end of the street on the center line thereof.

Surveyor.

DEDICATION

KNOW ALL MEN BY THESE PRESENTS: That we Woodbury Ransom and Lillian Ransom his wife and C. W. Hodges a single man as proprietors have caused the land embraced in the annexed plat to be surveyed laid out and platted to be known as Old Orchard and that the streets as thereon shown is hereby dedicated to the use of the public

Signed in the presence of

. . . . . [L. S.]

. . . . . [L. S.]

. . . . . [L. S.]

STATE OF MICHIGAN } ss.
COUNTY OF KALAMAZOO }

On this . . . . . day of April A. D. 1910, before me appeared Woodbury Ransom and Lillian Ransom his wife and C. W. Hodges, to me personally known who being by me duly sworn acknowledged the above instrument to be their free act and deed

Notary Public Kalamazoo County. Michigan

My commission expires . . . . . .

CITY OF KALAMAZOO }
COUNTY OF KALAMAZOO } ss
STATE OF MICHIGAN }

The annexed plat of Old Orchard was approved by the Common Council in regular meeting. . . . . .

. . . . . City Clerk.

This Unrecorded Plat is a true Copy of a map owned by The Taylor Abstract Co, Kalamazoo Mich. This Copy made by me and compared with F. D. Eddy for the Auditor General. November 12. 1915

James P. Bennett
Plat Examiner
Auditor General's Dept.

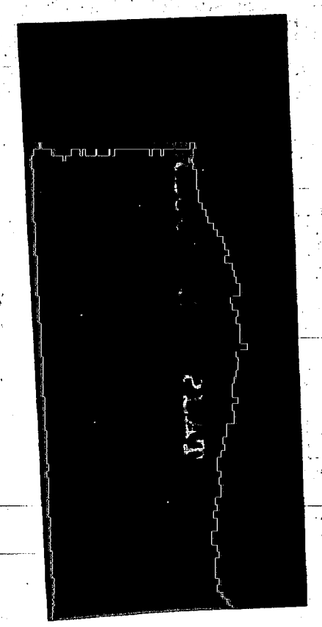

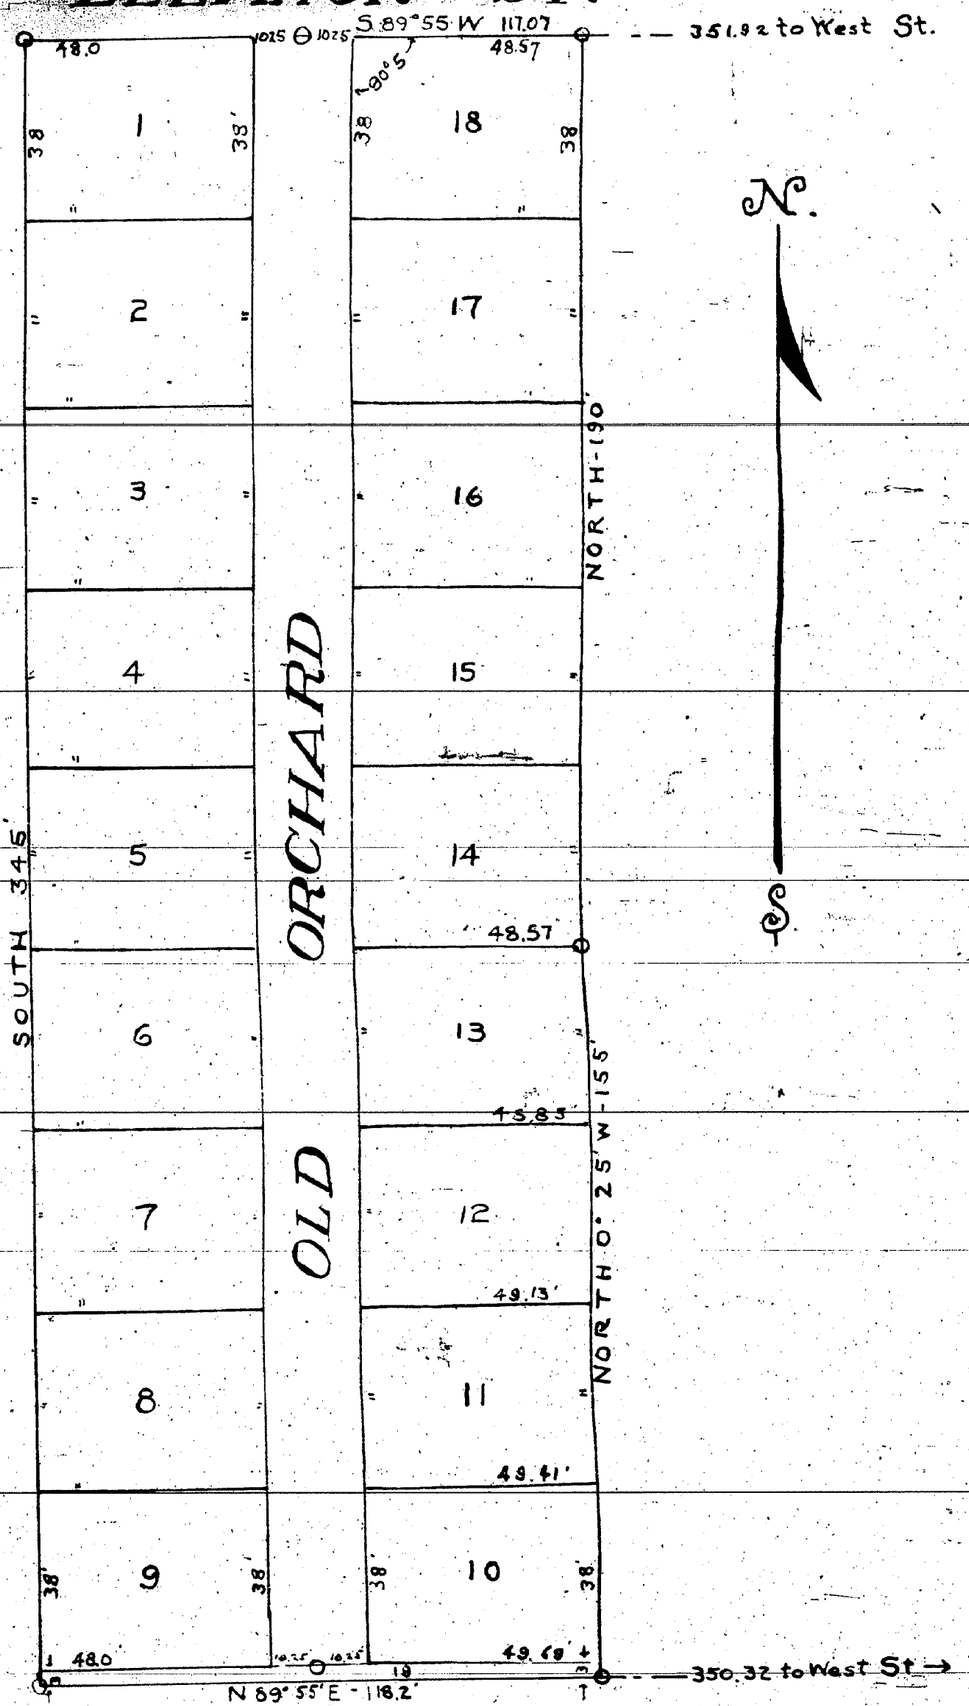

13067