1307

o 5511

— . RIVER ROUGE IMPROVEMENT CO'S. —
— . SUBDIVISION Nº 2 . —
— . OF PART OF —
—. PRIVATE CLAIM 525, —
— . And the Westerly 33.85 Ft. of that part of. —
—. PRIVATE CLAIM 497, —
— . Lying between DEARBORN & GREAT LAKES AVE'S. —
— . ECORCE, —
— . WAYNE COUNTY, MICHIGAN. —

— . Scale, one inch = 150 feet. —

REGISTER OF DEEDS OFFICE, WAYNE COUNTY, } ss.
This instrument was received for record this 16th day of June 1904 at 9.50 o'clock A. M. and recorded in Liber 23 (Deeds), on page 544, as proper certificate was furnished in compliance with Sect. 135, of Senate Bill No. 160 File 212, Act of 1898.
O. P. Gurley
Register of Deeds

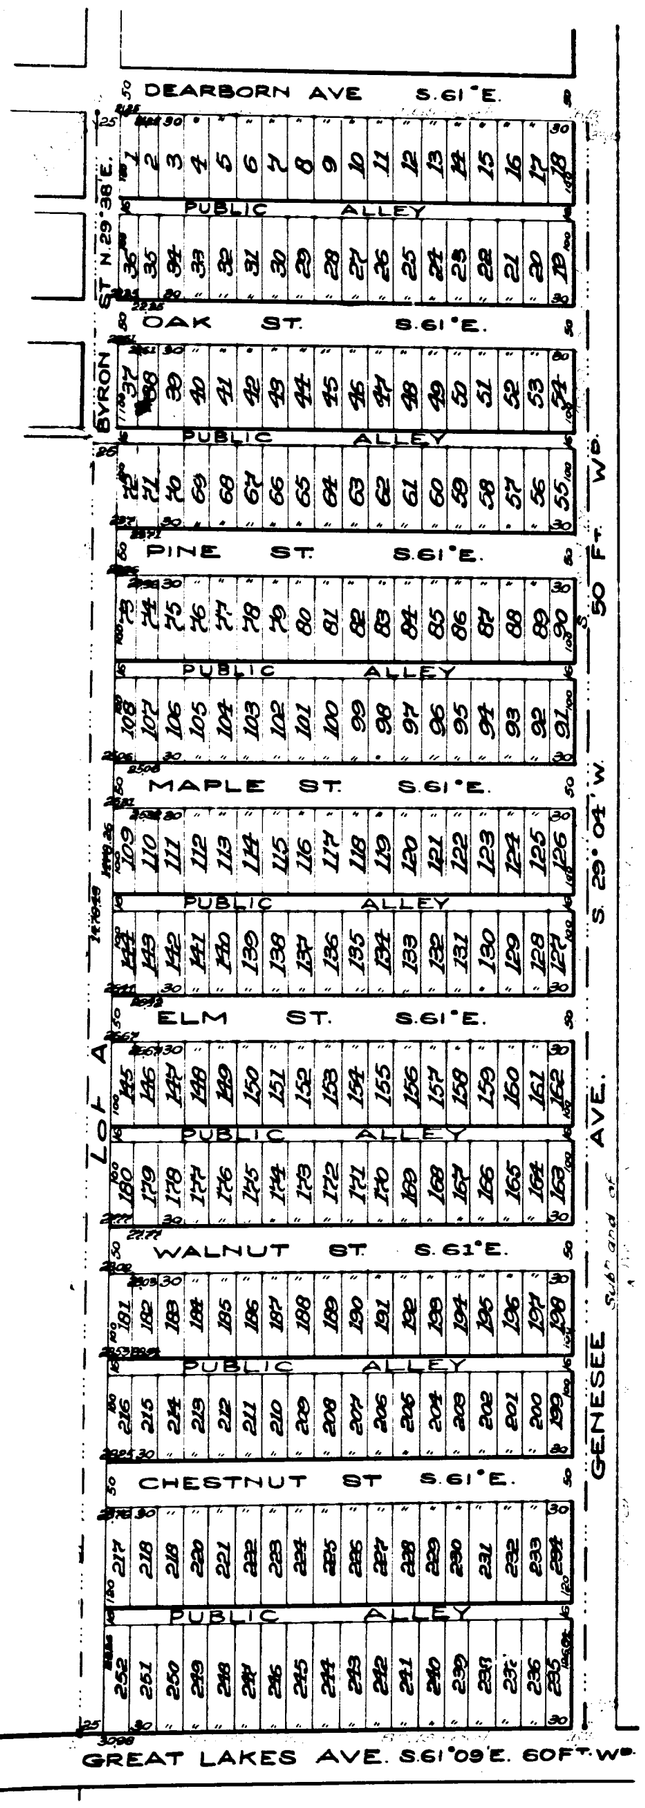

I hereby certify that the plat hereon delineated is a correct one, and that permanent monuments consisting of oak stakes have been planted at points marked thus "M" as thereon shown at all angles in the boundaries of the land platted, and at all intersections of streets or streets and alleys.

R. H. McCormick Surveyor

Know All Men by these Presents, That we the River Rouge Improvement Company, a corporation organized and existing under the laws of the State of Michigan, by Geo. H. Russel President, and F. M. Campbell Treasurer, duly authorized by resolution of the Board of Directors of said Company, and Hyacinthe C. Burke and Elizabeth Burke, his wife, and Francis X. Rispelle and Matilda A. Rispelle his wife proprietors, have caused the land embraced in the annexed plat to be surveyed, laid out, and platted to be known as "River Rouge Improvement Co's Subdivision No 2 of part of Private Claim 525, Ecorce, Wayne County, Michigan AND THE WESTERLY 33.85 FT. OF THAT PART OF PRIVATE CLAIM 497, LYING BETWEEN DEARBORN AND GREAT LAKES AVES and that the streets and alleys as shown on said plat are hereby dedicated to the use of the public.

In Witness Whereof the said River Rouge Improvement Company, Limited has caused its corporate seal to be hereunto affixed and these presents to be signed by its President and Treasurer this ninth day of May A.D. 1904.

Signed and Sealed in Presence of
F. X. Burke
Percy L. Francis

River Rouge Improvement Company, Limited
Geo. H. Russel, President (L. S.)
F. M. Campbell, Treasurer (L. S.)
Hyacinthe C. Burke (L. S.)
Elizabeth Burke (L. S.)
Francis X. Rispelle (L. S.)
Matilda A. Rispelle (L. S.)

Corporate Seal

State of Michigan, County of Wayne } ss.

On this ninth day of May A.D. 1904 before me, a Notary Public in and for said County, personally came the above named Geo. H. Russel and F. M. Campbell to me known to be respectively the President and Treasurer of the River Rouge Improvement Company, and who executed the foregoing instrument for the uses and purposes therein mentioned, and on behalf of said River Rouge Improvement Company, Limited, and that the said instrument is the free act and deed of said corporation executed by them. And Francis X. Rispelle and Matilda A. Rispelle his wife also personally came the above named Hyacinthe C. Burke and Elizabeth Burke his wife, to me known to be the persons above described and acknowledged the same to be their free act and deed.

Percy L. Francis
Notary Public, Wayne County, Michigan

Description of lands platted: All that part of Private Claim 525, described as commencing at the intersection of the Southerly line of Dearborn Avenue with the westerly line of said private claim 525 thence S 56°16' E 1855.50 feet, thence S 29°04' W 1855.50 feet, thence N 61°09' W 552.13 feet, thence N 29°38' E 1860.00 feet to the place of beginning. Also the Westerly 33.85 ft. of that part of Private Claim 497, lying between Dearborn and Great Lakes Aves.

State of Michigan, County of Wayne } ss: We O. P. Gurley Register of Deeds, and R. H. McCormick Surveyor, hereby certify that we have each carefully compared this copy with the original plat of "River Rouge Improvement Co's Subdivision Nº 2 of part of Private Claim 525, and the Westerly 33.85 ft. of that part of Private Claim 497, lying between Dearborn & Great Lakes Aves, Ecorce, Wayne County, Michigan," and that it is an exact copy thereof and of the whole of such original map or plat.

O. P. Gurley Register of Deeds.
R. H. McCormick Surveyor.

State of Michigan, County of Wayne } ss: We O. P. Gurley Register of Deeds, and R. H. McCormick Surveyor, hereby certify that we have each carefully compared the annexed copy with the plat of "River Rouge Improvement Co's Subdivision Nº 2 of part of Private Claim 525, and the Westerly 33.85 ft. of that part of Private Claim 497, lying between Dearborn & Great Lakes Aves, Ecorce, Wayne County, Michigan", now of record in the office of said Register of Deeds, and that it is a true transcript thereof and of the whole of such record.

O. P. Gurley Register of Deeds.
R. H. McCormick Surveyor.

RECEIVED AND FILED.
IN AUDITOR GENERAL'S OFFICE,
May 23 1904
John F. Wilkinson
Deputy Auditor General.

Rokroad by resolution of the Village Council of River Rouge April 18th 1904.
John Cassidy Jr.
Village Clerk

Examined and approved
May 14, 1904
John F. Wilkinson
Deputy Auditor General

28970

ClibPDF - www.fastio.com

1307

0 5511

RIVER ROUGE IMPROVEMENT CO'S.
SUBDIVISION No 2.
OF PART OF
PRIVATE CLAIM 525,
And the Westerly 33.85 Ft. of that part of
PRIVATE CLAIM 497,
Lying between DEARBORN & GREAT LAKES Aves.
ECORCE,
WAYNE COUNTY, MICHIGAN.

Scale, one inch = 150 feet.

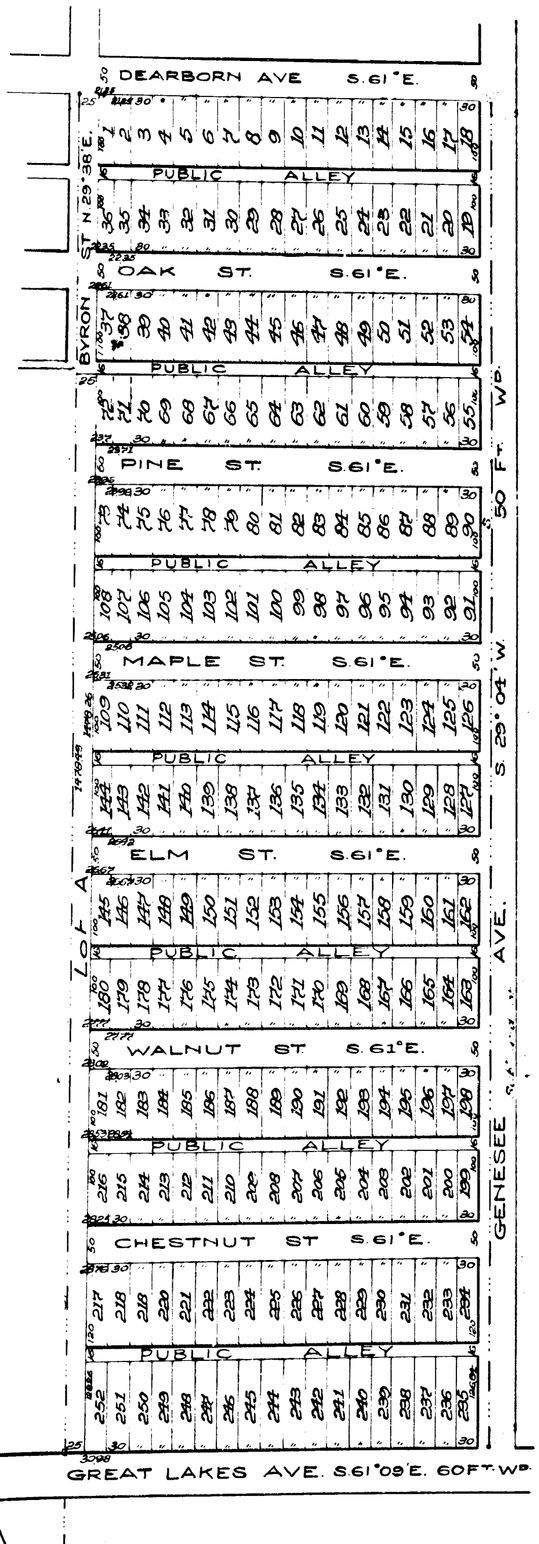

Approved by resolution of the Village Council of River Rouge Mich. 18 Ct, 1894

John Cressidy Jr.
Village Clerk

Examined and approved
May 14th 1894
John C. Wilkinson
Deputy Auditor General

State of Michigan, County of Wayne } ss.
This instrument was received for record this 16th day of June A.D. 1894 at 9:10 o'clock A.M. and recorded in Liber 23 of Deeds, on Page 477 as proper certificate was furnished for compliance with Sect. 135, of Senate Bill No. 196 Public Acts of 1893.
O. P. Gurley
Register of Deeds.

I hereby certify that the plat hereon delineated is a correct one and that permanent monuments consisting of oak stakes have been planted at points marked thus ⊙ as shown hereon at all angles in the boundaries of the land platted and at all intersections of streets or streets and alleys.

R. H. McConnell
Surveyor

Know All Men by these Presents, That we the River Rouge Improvement Company, a corporation organized under the laws of the State of Michigan by Geo. H. Russel President, and C. M. Campbell Secretary, and Lucius C. Burke and Elizabeth Burke, his wife, and Frances X. Rupelle and Matilda A. Rupelle his wife, the said husband and wife owners of the land embraced in the annexed plat [illegible] AND THE WESTERLY 33.85 FT OF PRIVATE CLAIM 497, LYING BETWEEN DEARBORN AND GREAT LAKES AVES [illegible] River Rouge Improvement Company [illegible] and that the streets and alleys as laid out [illegible] to the use of the public forever.

River Rouge Improvement Company, Limited
Geo. H. Russel President L. S.
C. M. Campbell, Treasurer L. S.
Lucius C. Burke L. S.
Elizabeth Burke L. S.
Frances X. Rupelle L. S.
Matilda A. Rupelle L. S.

Corporate Seal

[illegible] Geo. H. Russel and C. M. Campbell [illegible] of the River Rouge Improvement Company, [illegible] and that the said instrument is the [illegible] by them executed. Frances X. Rupelle and Matilda A. Rupelle his wife personally came [illegible] Lucius C. Burke and Elizabeth Burke his wife, to me known to be the persons above described and acknowledged the same to be their free act and deed.

Percy C. Starkey
Notary Public

All that part of Private Claim 525, described as commencing at the intersection of the South line of Dearborn Avenue with the Westerly line of said Private Claim 525 [illegible] thence S 29°38' W 1865 feet thence N 61°09' W 552.3 feet thence N 29°38' E [illegible] to the Westerly line of said Private Claim [illegible] and Easterly along the Westerly line of said Private Claim to the place of beginning, also the Easterly 33.85 feet of that part of Private Claim 497 lying between Dearborn and Great Lakes Aves.

State of Michigan, County of Wayne } ss. We O. P. Gurley Register of Deeds, and R. H. McConnell Surveyor, hereby certify that we have each carefully compared this copy with the original plat of "River Rouge Improvement Co's Subdivision No 2 of part of Private Claim 525, and the Westerly 33.85 ft. of that part of Private Claim 497 lying between Dearborn & Great Lakes Aves, Ecorce, Wayne County, Michigan," and that it is an exact copy thereof and of the whole of such original map or plat.

O. P. Gurley
Register of Deeds.
R. H. McConnell
Surveyor.

State of Michigan, County of Wayne } ss. We O. P. Gurley Register of Deeds, and R. H. McConnell Surveyor, hereby certify that we have each carefully compared the annexed copy with the plat of "River Rouge Improvement Co's Subdivision No 2 of part of Private Claim 525 and the Westerly 33.85 ft. of that part of Private Claim 497 lying between Dearborn & Great Lakes Aves, Ecorce, Wayne County, Michigan," now of record in the office of said Register of Deeds, and that it is a true transcript thereof and of the whole of such record.

O. P. Gurley
Register of Deeds.
R. H. McConnell
Surveyor.

RECEIVED AND FILED.
IN AUDITOR GENERAL'S OFFICE,
[illegible]
Deputy Auditor General.

23490