

PLAT OF
SMIT-PROPERTY

KALAMAZOO, MICH.



SURVEY BY

MICHIGAN ENGINEERING CO.

Scale 50 Feet per Inch

RECORD

PLAT

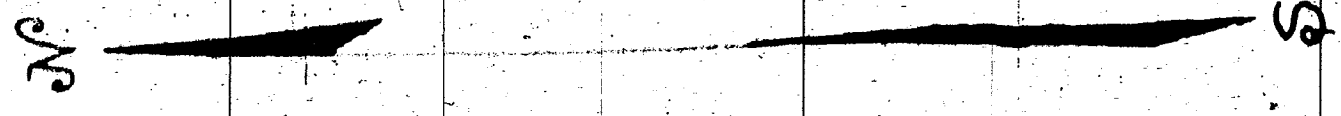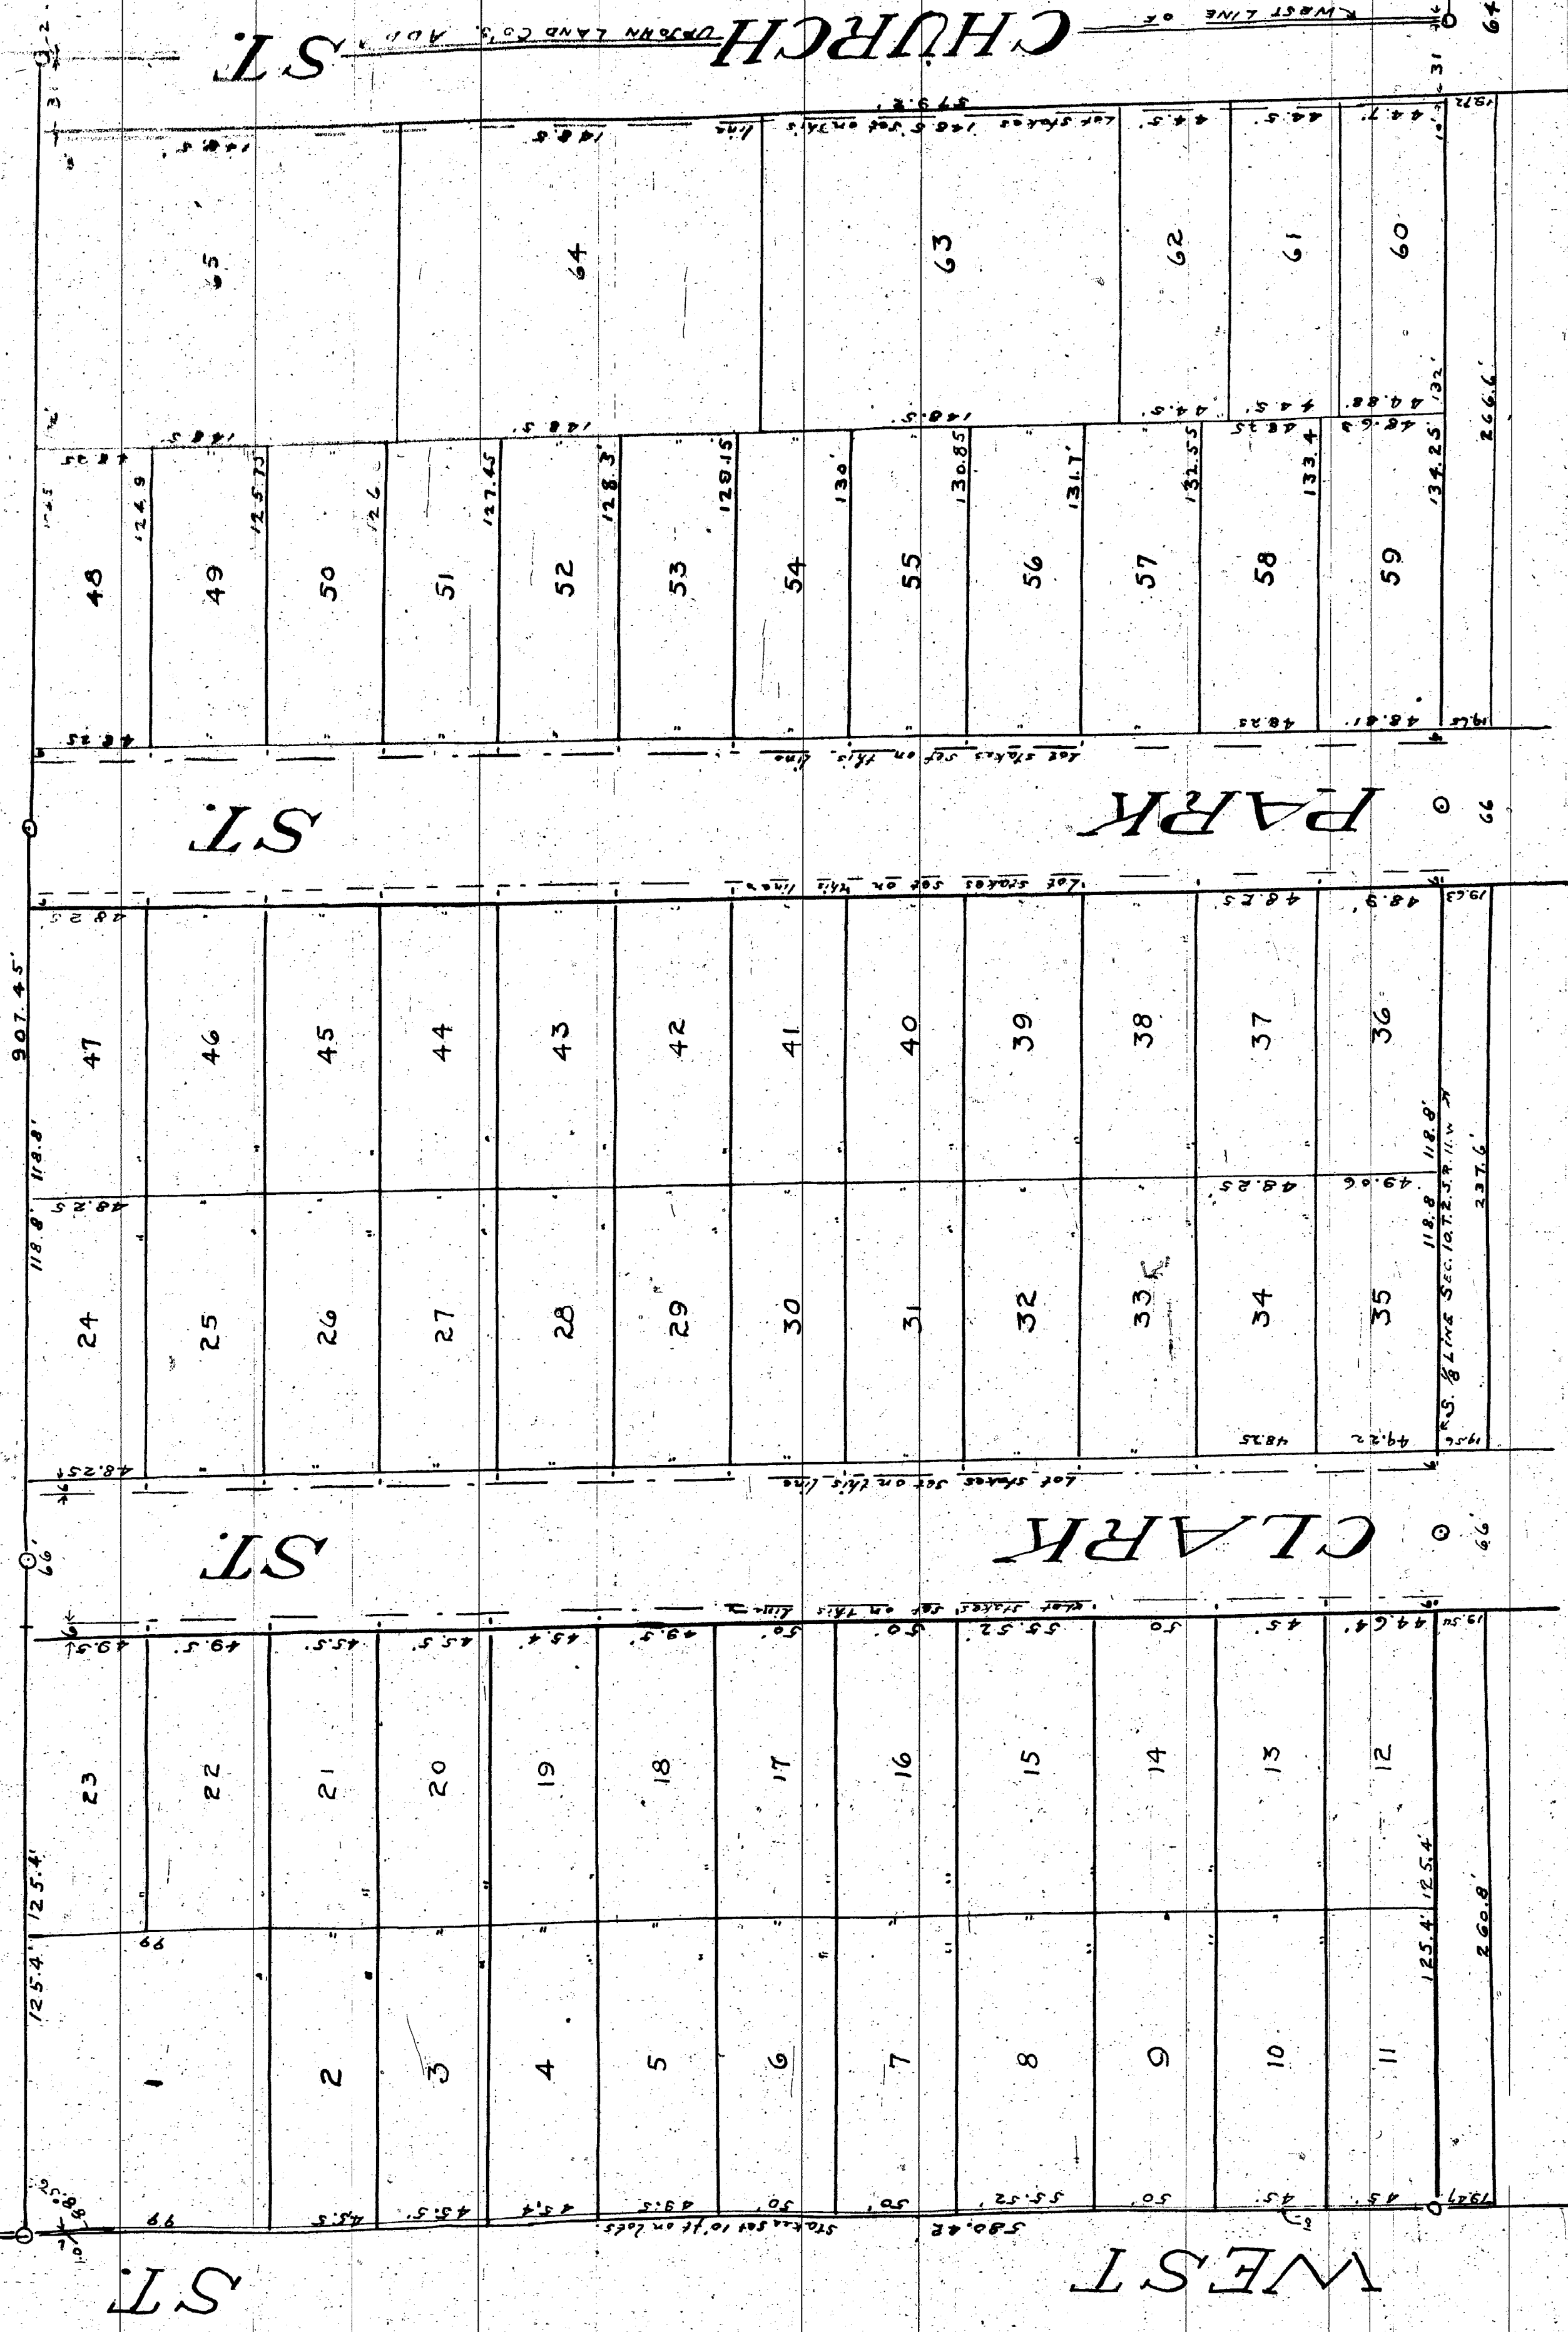

Copy
Unrecorded Plat
from
City Assessors Office
Kalamazoo Mich.
Made for Auditor General
November 13, 1915
James S. Benson
Plat Examiner

13071

LINE OF KALAMAZOO CO. AND
171.6'
171.6'