
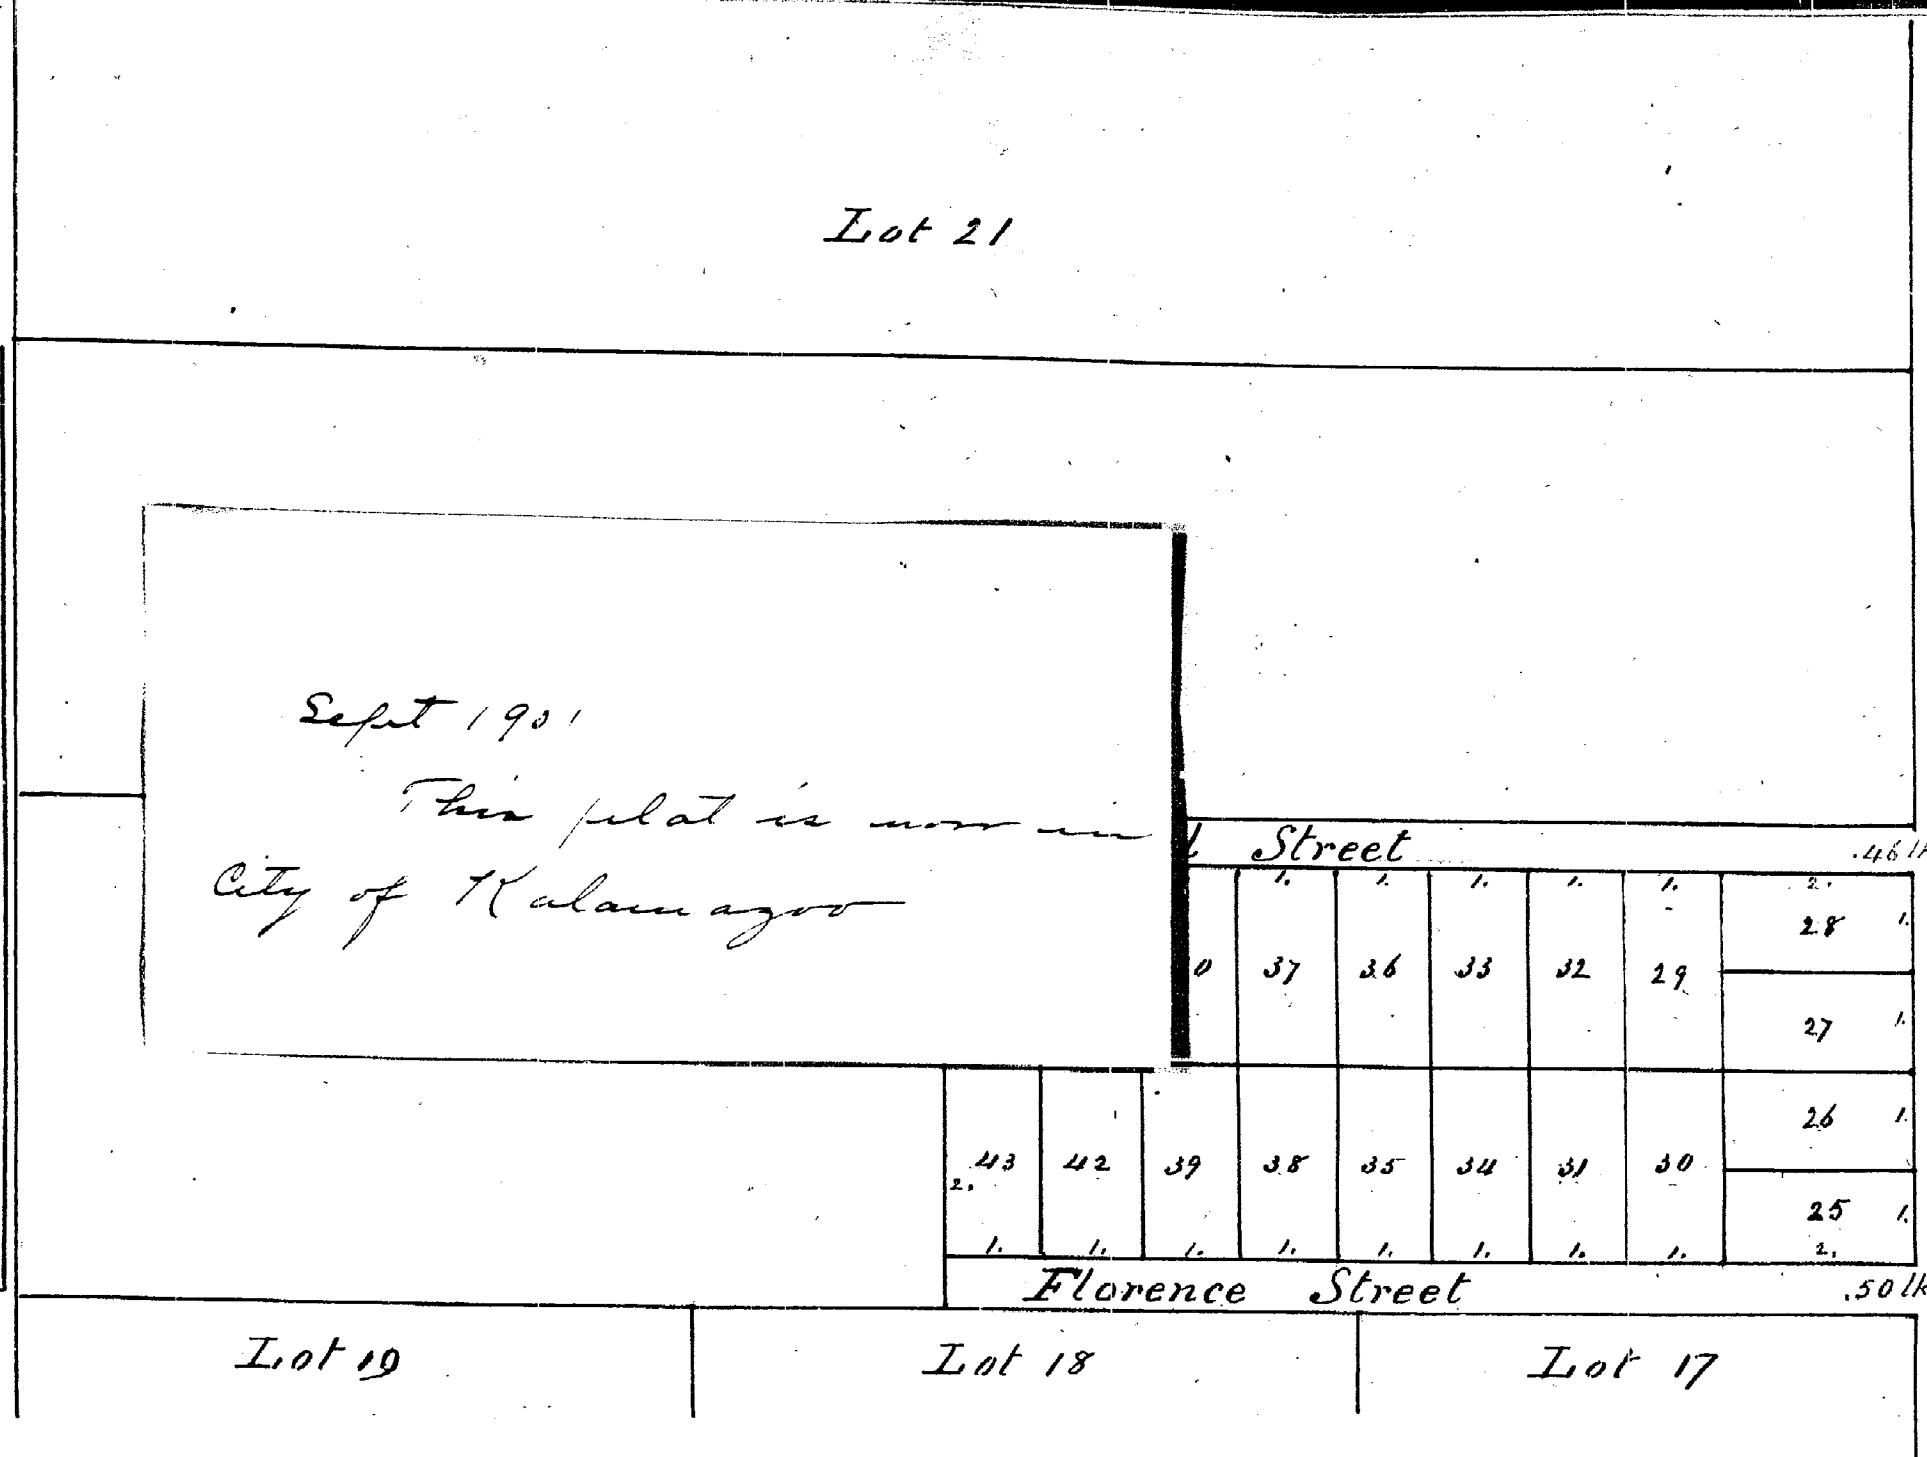


Received and filed in Auditor
General's Office September 10. 1873
H. R. Pratt
Reg. and. Gen.

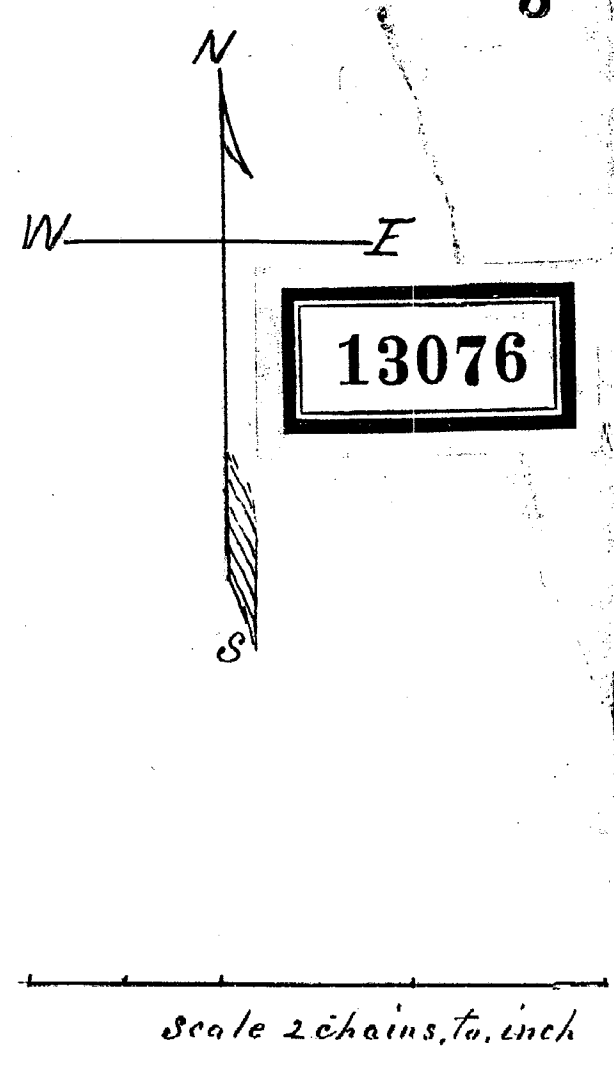

Bush and Patersons second Addition to the Village of Kalamazoo, being on the east part of the south half of Lot Twenty, Plat number Two, or revised plat of section Sixteen, Township Two south, Range Eleven West, and on North east ^{quarter} section Sixteen. Florence street on south side of plat is fifty links wide, and ten chains long east and west. Mabel street on north side of plat is fifty six links wide and ten chains long east and west. The lots are one chain wide on the street, and two chains deep. The red figures denote the width of streets in links, and the size of lots in chains. The black figures denote the numbers of the lots. Scale Two chains to one inch.

State of Michigan }
County of Kalamazoo }

Charles E. Smith
Draughtsman

On this Twenty third day of August A. D. 1873 before me the subscriber a Notary Public for said County personally appeared Charles E. Smith who acknowledged that he made the annexed plat by direction of Frederick Bush and Thomas Paterson the proprietors of the above described lands.

Robert Burns
Notary Public

Know all men by these presents that we Frederick Bush, Abby L. Bush his wife, and Thomas Paterson claiming to own the lands set forth and described in annexed plat and description do dedicate the same to be an addition to the village of Kalamazoo and acknowledge the same to have been laid out by us as set forth in said annexed plat. And we dedicate the lands set apart for streets thereon to the Village of Kalamazoo for public use as fully and as perfectly as we have power to do, and the lots and streets on said plat to be annexed to general plat of said Village of Kalamazoo in the County of Kalamazoo and State of Michigan as a part and parcel thereof, and we do declare the annexed plat to be a correct plat of said Addition.

Witnessed by
{ John W. Taylor
William Sanford

Frederick Bush ☐ Seal
Abby L. Bush ☐ Seal
Thomas Paterson ☐ Seal

State of Michigan }
County of Kalamazoo }

On this twenty third day of August A. D. 1873 before me the subscriber a Notary Public for said County personally appeared Frederick Bush, Abby L. Bush his wife and Thomas Paterson to one known to be the same persons described in and who executed the above instrument, who severally acknowledged the same to be their free act and deed; and the said Abby L. Bush on a private examination by me separate and apart from her said husband acknowledged that she executed the same freely and without any fear of or compulsion from any one.

John W. Taylor
Notary Public

State of Michigan }
County of Kalamazoo }
Register's Office



We hereby certify that we have carefully compared the foregoing copy, with the original plat of Bush and Paterson's second addition to the Village of Kalamazoo and that it is a true and correct transcript thereof and the whole of such plat
Kalamazoo Mich Sept 4th 1873
R. J. Williamson
Register of Deeds for said County
Charles E. Smith
Draughtsman

State of Michigan }
County of Kalamazoo }
Office of Register of Deeds

We hereby certify that we have carefully compared the foregoing, with the Record of Bush and Paterson's second addition to the Village of Kalamazoo and that it is a true transcript thereof and the whole of such Record
Kalamazoo Mich Sept 4th 1873
R. J. Williamson
Register of Deeds for said County
Charles E. Smith
Draughtsman

Received for Record the 4th day of September 1873 at 5 o'clock P. M.
R. J. Williamson
Register

Received and filed in Auditor
General's Office September 10. 1873
H. R. Pratt
Sgt. and C. Secy.

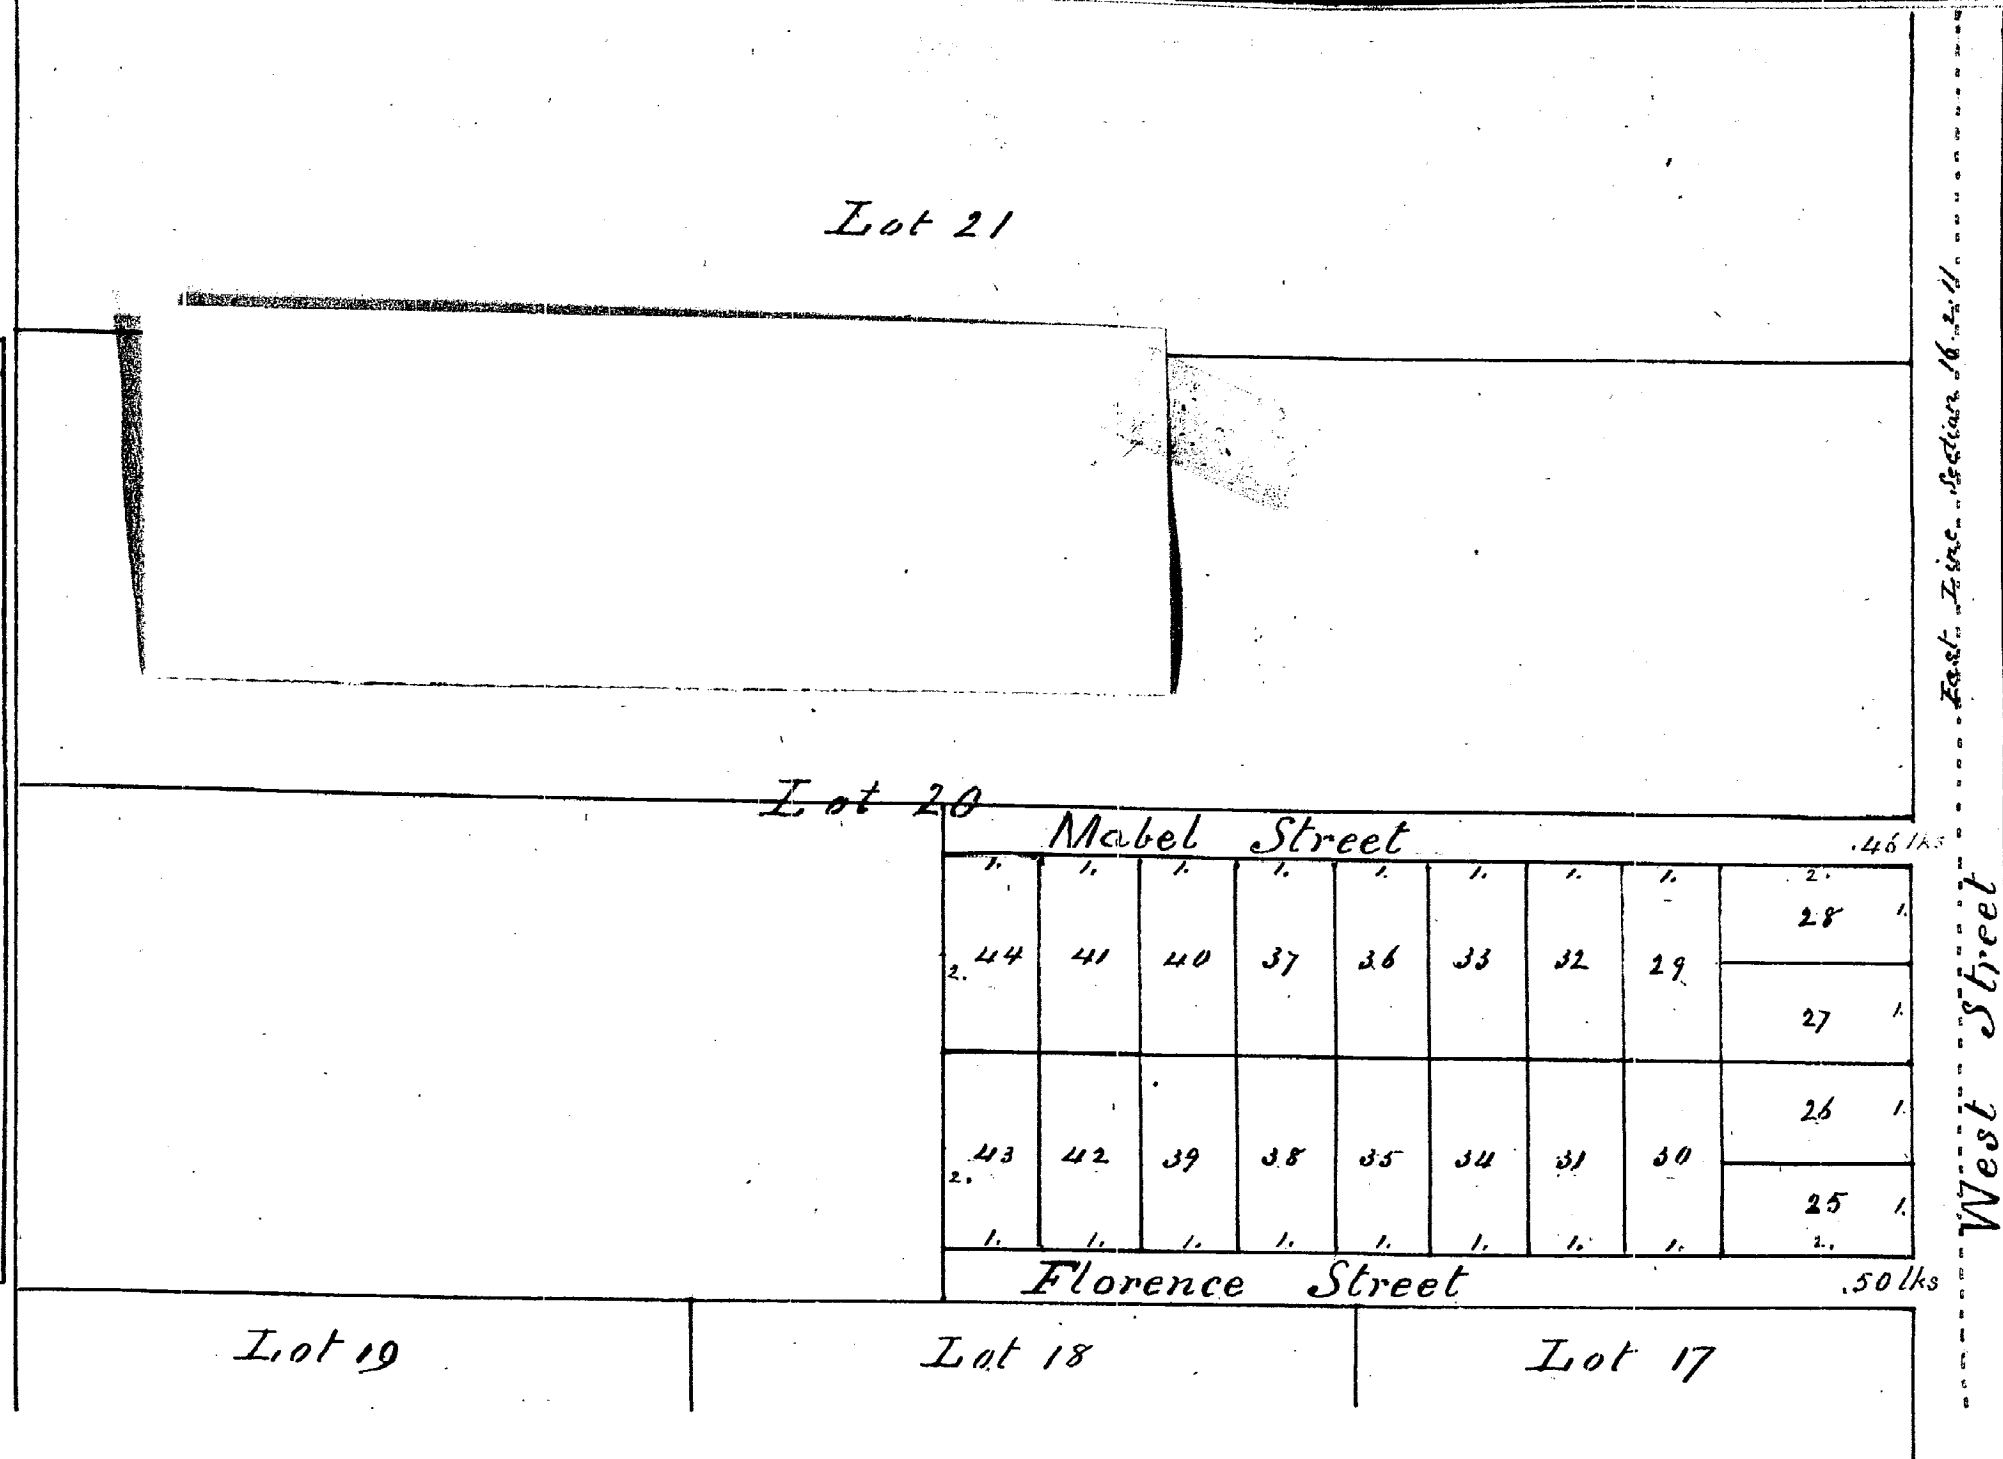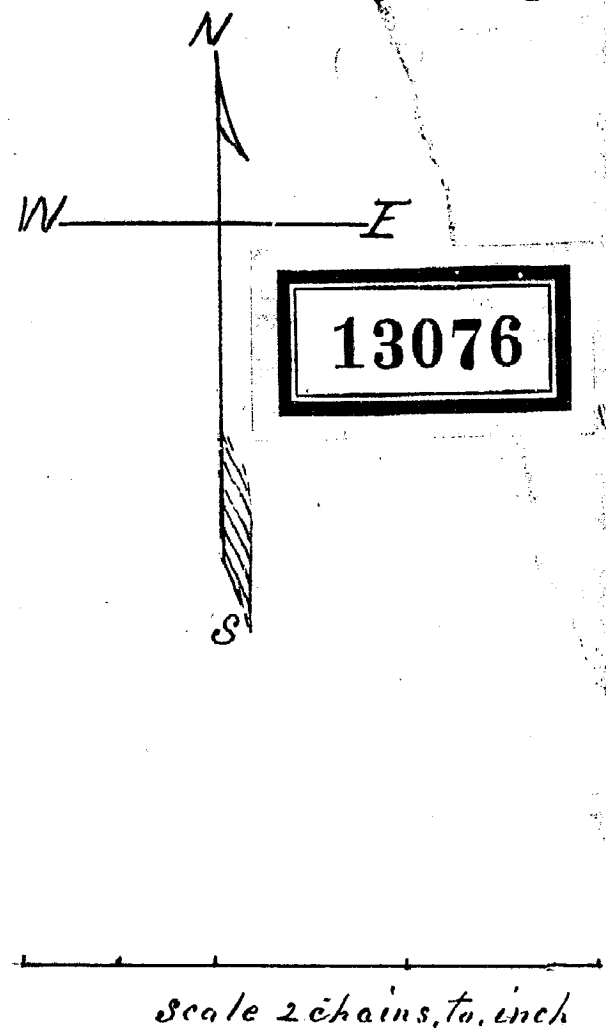

Bush and Patersons second Addition to the Village of Kalamazoo, being on the east part of the south half of Lot Twenty, plat number Two, or revised plat of section Sixteen, Township Two south, Range Eleven West, and on North east, and section Sixteen. Florence street on south side of plat is fifty links wide, and ten chains long east and west. Mabel street on north side of plat is fifty links wide and ten chains long east and west. The lots are one chain wide on the street, and two chains deep. The red figures denote the width of streets in links, and the size of lots in chains. The black figures denote the numbers of the lots. Scale Two chains to one inch.

State of Michigan }
County of Kalamazoo }

Charles E. Smith
Draughtsman

On this twenty third day of August A.D. 1873 before me the subscriber a Notary Public for said County personally appeared Charles E. Smith who acknowledged that he made the annexed plat by direction of Frederick Bush and Thomas Paterson the proprietors of the above described lands.

Robert Burns
Notary Public

Know all men by these presents that we Frederick Bush, Abby L. Bush his wife, and Thomas Paterson claiming to own the lands set forth and described in annexed plat and description do dedicate the same to be an addition to the village of Kalamazoo and acknowledge the same to have been laid out by us as set forth in said annexed plat. And we dedicate the lands set apart for streets thereon to the village of Kalamazoo for public use as fully and as perfectly as we have power to do, and the lots and streets on said plat to be annexed to general plat of said village of Kalamazoo in the County of Kalamazoo and State of Michigan as a part and parcel thereof, and we do declare the annexed plat to be a correct plat of said Addition.

Witnessed by
John H. Taylor
Notary Public

State of Michigan }
County of Kalamazoo }

Frederick Bush [Seal]
Abby L. Bush [Seal]
Thomas Paterson [Seal]

On this twenty third day of August A.D. 1873 before me the subscriber a Notary Public for said County personally appeared Frederick Bush, Abby L. Bush his wife and Thomas Paterson to me known to be the same persons described in and who executed the above instrument, who severally acknowledged the same to be their free act and deed; and the said Abby L. Bush on a private examination by me separate and apart from her said husband acknowledged that she executed the same freely and without any fear of or compulsion from any one.

John H. Taylor
Notary Public

State of Michigan }
County of Kalamazoo }
Register's Office }
We hereby certify that we have carefully compared the foregoing copy, with the original plat of Bush and Paterson's second addition to the Village of Kalamazoo and that it is an exact duplicate thereof and the whole of such plat
Kalamazoo Mich Sept 4th 1873

R. J. Williamson
Register of Deeds for said County
Charles E. Smith
Draughtsman

State of Michigan }
County of Kalamazoo }
Office of Register of Deeds }
We hereby certify that we have carefully compared the foregoing, with the Record of Bush and Paterson's second addition to the Village of Kalamazoo and that it is a true transcript thereof and the whole of such Record
Kalamazoo Mich Sept 4th 1873

R. J. Williamson
Register of Deeds for said County
Charles E. Smith
Draughtsman

Received for Record the 4th day of September 1873 at 5 o'clock P.M.
J. M. Williamson
Register