



Austin & Comlinson's Addition

To the Village of
Kalamazoo

Mich.

Revised and filed in
Clerk's Office
15-1874
Attest
J. H. Comlinson
Clerk

Scale 2 chains to the inch.

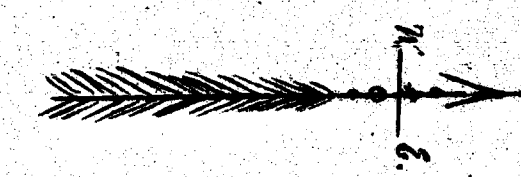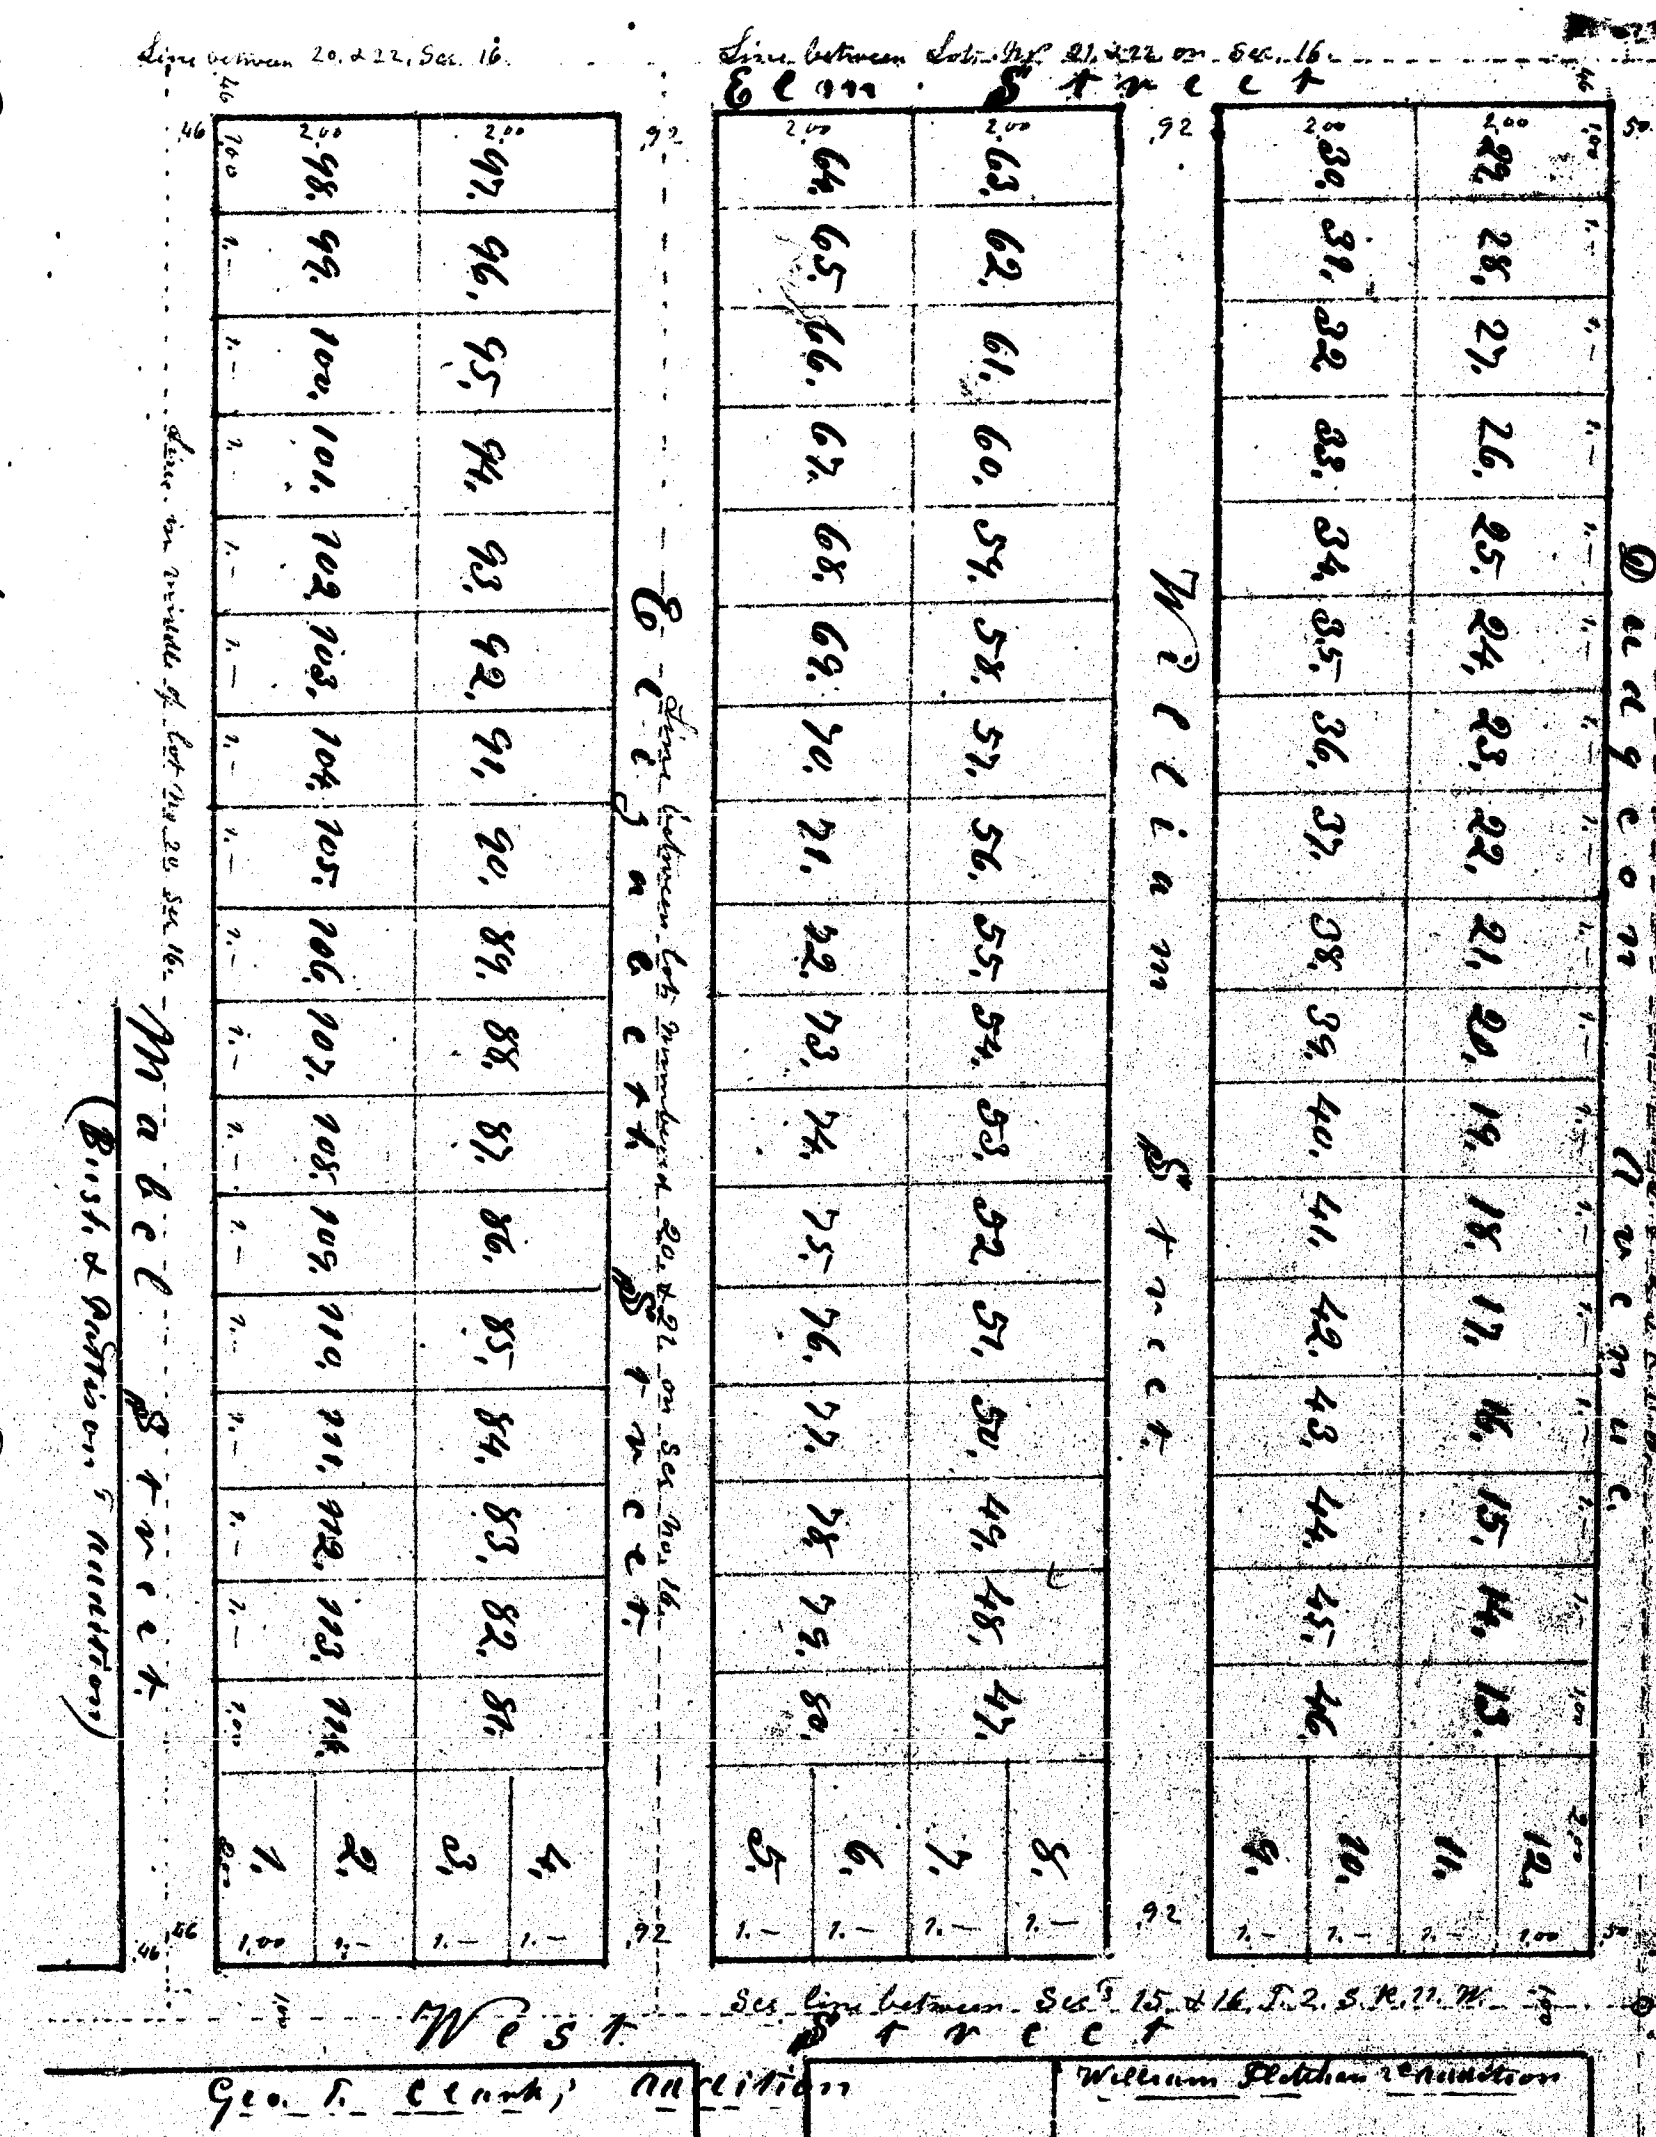

Know all men, that by Benjamin M. Austin, (C) William A. Comlinson, of Kalamazoo, State of Michigan, claiming to own the land set forth and described on the above plat, and lying on the North East quarter of the North East quarter of section - numbered sixteen (16) in T. 2. S. R. 11. W. being in the Township of Kalamazoo, in the County of Kalamazoo, and State of Michigan, and also known, as lot numbered twenty (20) and the North half of lot numbered twenty (20) as set forth on the plat of section - section No. sixteen (16) (School Section) in said Township of Kalamazoo, and to be hereafter known as Austin & Comlinson's Addition, to the Village of Kalamazoo, and the do hereby acknowledge, the above plat, to have been laid out by our riverion, as set forth on said plat, as above; and the do hereby declare, the land set forth for street, known, to the Village of Kalamazoo, for public use, as fully, and as perfectly, as we have formerly do; and the lot, and street, set forth on said plat, to be annexed to the general plat, of the Village of Kalamazoo, State of Michigan, as a part and parcel thereof; the size of all lot, are forty eight (48) rods, more or less numbered (with black ink) along the length, and width, of all lot, are designated by numbers in red ink, as to their length, and width, in chains, and links, and the width of all street, are designated in the same manner, and the do hereby declare, the above to be a correct plat of said Addition, of section No. sixteen, of Kalamazoo, Michigan, being a civil Engineer, and Surveyor, do hereby certify, that I laid out the above described Addition, and made the above plat, on the Ninth, day of April, A.D. 1874.

In presence of
J. J. Williamson
Lieut. May

State of Michigan, ss. On this 18th day of May A.D. 1874, before me a Notary Public, in and for said County of Kalamazoo County, ss. On this 18th day of May A.D. 1874, before me a Notary Public, in and for said County of Kalamazoo County, personally came, the above named Benjamin M. Austin, (C) William A. Comlinson, known to me as said persons, and who signed the above Declaration, and acknowledged the above plat, as well as said Declaration, to be their free act and deed; and the above named, William A. Comlinson, a civil Engineer, and Surveyor, acknowledged, that he surveyed, and made the above plat of section (16) "Addition, to the Village of Kalamazoo, Mich." as above set forth.

J. J. Williamson
Notary Public

State of Michigan, ss. On this 18th day of May A.D. 1874, before me a Notary Public, in and for said County of Kalamazoo County, ss. On this 18th day of May A.D. 1874, before me a Notary Public, in and for said County of Kalamazoo County, personally came, the above named Benjamin M. Austin, (C) William A. Comlinson, known to me as said persons, and who signed the above Declaration, and acknowledged the above plat, as well as said Declaration, to be their free act and deed; and the above named, William A. Comlinson, a civil Engineer, and Surveyor, acknowledged, that he surveyed, and made the above plat of section (16) "Addition, to the Village of Kalamazoo, Mich." as above set forth.