
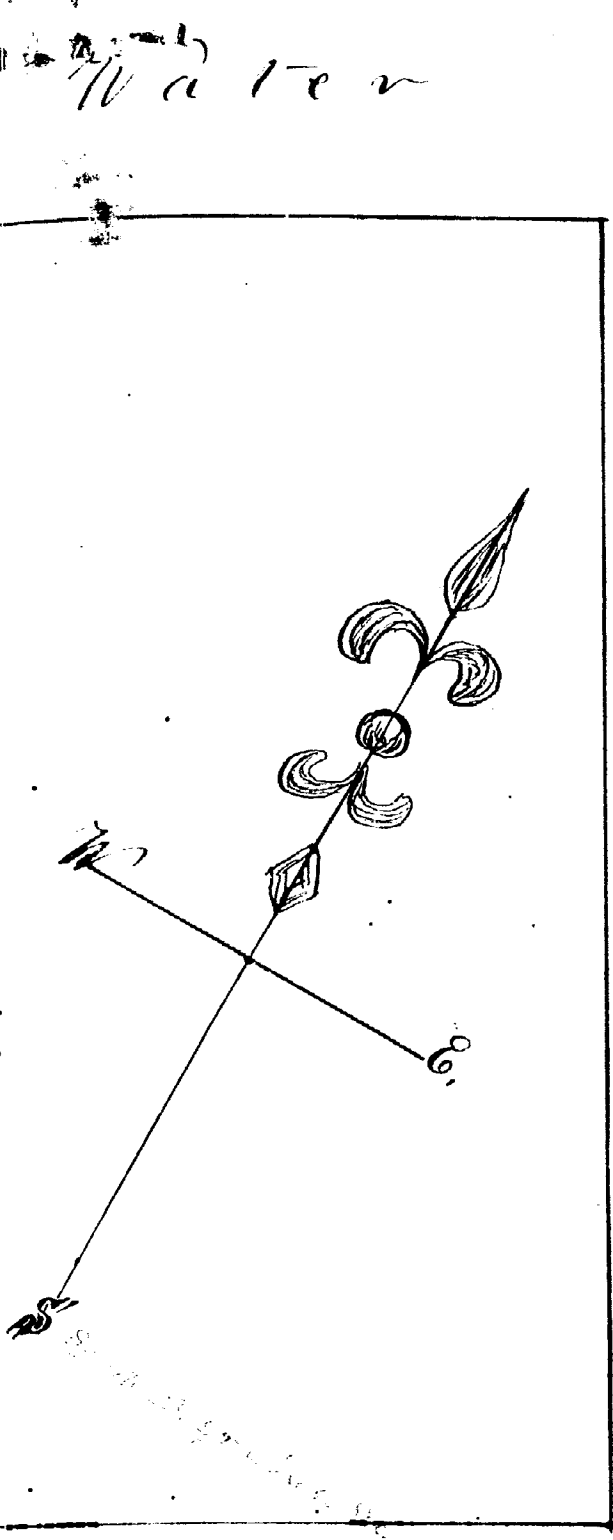


13079

Record for record Oct 12, 1874 at 11:20 o'clock A.M.
R. J. Williamson
Register

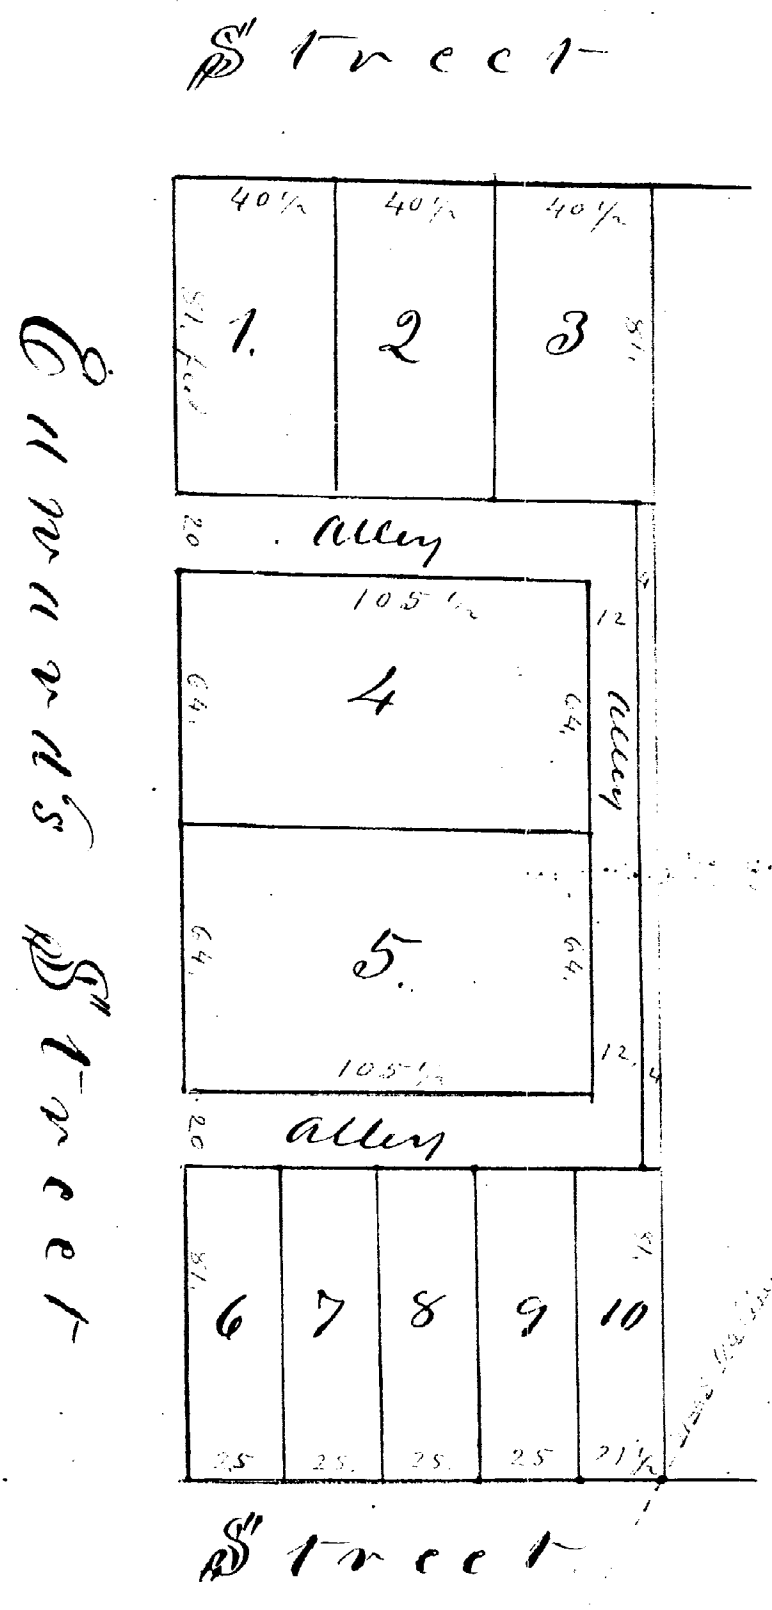

H. J. H. Edwards

Subdivision of Lots
in the village of

Kalamazoo
Mich

Received and filed in
Auditor General's Office
October 17-1874
H. R. Pratt
Dep. Aud. Gen.

Scale 50 feet to the inch

Know all men, that I Henry J. H. Edwards, of Kalamazoo, State of Michigan, Claiming to own the lands set forth and described on the above plat, and lying on the North East quarter, of the South West quarter of Section No. fifteen (in S. No. 2, S. of R. No. 11, W.) in the Township of Kalamazoo, in the County of Kalamazoo, and State of Michigan, and being lot numbered 208 and 257 and 22 1/2 feet from off of the westerly side of lot numbered 110 and 259 in the village of Kalamazoo, as set forth on the Lithographic plat of said village of Kalamazoo, and also to be known as H. J. H. Edwards, Subdivision of Lots in the Village of Kalamazoo, Mich. And I do hereby acknowledge the above plat of said Subdivision to have been laid out by my direction, as set forth on said plat as above; and I do hereby dedicate the land set forth for alleys there to the village of Kalamazoo, for public use, as perfectly as I have power to do; and the lots and alleys set forth on said plat to be continued as a part of the general plat of the village of Kalamazoo, State of Michigan. The lots are numbered with black ink, and the width of the alleys, and the length and width of all lots are indicated by numerals in red ink, as to their size in feet; and I do hereby declare the above to be a correct plat of said addition.

I Luther H. Prank of Kalamazoo, Michigan being a Civil Engineer and Surveyor, do hereby certify that I laid out the above described Subdivision and made the above plat on the twenty second day of October A.D. 1873. Witness my hand and seal this Twelfth day of October 1874.

In presence of
Charles E. Smith
Robert J. Williamson

Henry H. Edwards
L. H. Prank

State of Michigan } ss. On this Twelfth day of October 1874, before me a Notary Public in and for said County of Kalamazoo, personally came the above named Henry J. H. Edwards, known to me as such person, and who signed the above declaration, and acknowledged the above plat, as well as such declaration, to be his free act and deed. And the above named Luther H. Prank (a Civil Engineer, and Surveyor) acknowledged that he surveyed and made the above plat of H. J. H. Edwards, Subdivision of Lots in the village of Kalamazoo, Mich., as above set forth.

Robert J. Williamson
Notary Public
Kalamazoo Co Mich

State of Michigan } No Robert J. Williamson Register of Deeds and Luther H. Prank a Surveyor and Civil Engineer do certify that we have carefully compared the foregoing copy with the original plat of H. J. H. Edwards subdivision of Lots in the Village of Kalamazoo Mich and that it is an exact duplicate thereof and of the whole of such plat
Oct 12-1874

Robert J. Williamson
Register of Deeds for said County
L. H. Prank
Civil Eng. & Surveyor

State of Michigan } No Robert J. Williamson Register of Deeds and Luther H. Prank a Civil Engineer do certify that we have carefully compared the foregoing copy of H. J. H. Edwards subdivision of Lots in the Village of Kalamazoo Mich with the original Record thereof and that it is a true transcript thereof and of the whole of such Record
Oct 12-1874

Robert J. Williamson
Register of Deeds for said County
L. H. Prank
Civil Eng. & Surveyor

Auditor General