


Ranney's Addition
to the village of
Kalamazoo, Mich.

Received and Filed in Auditor
General's Office,
August 21 1877
M. R. Pratt
Deputy Auditor General

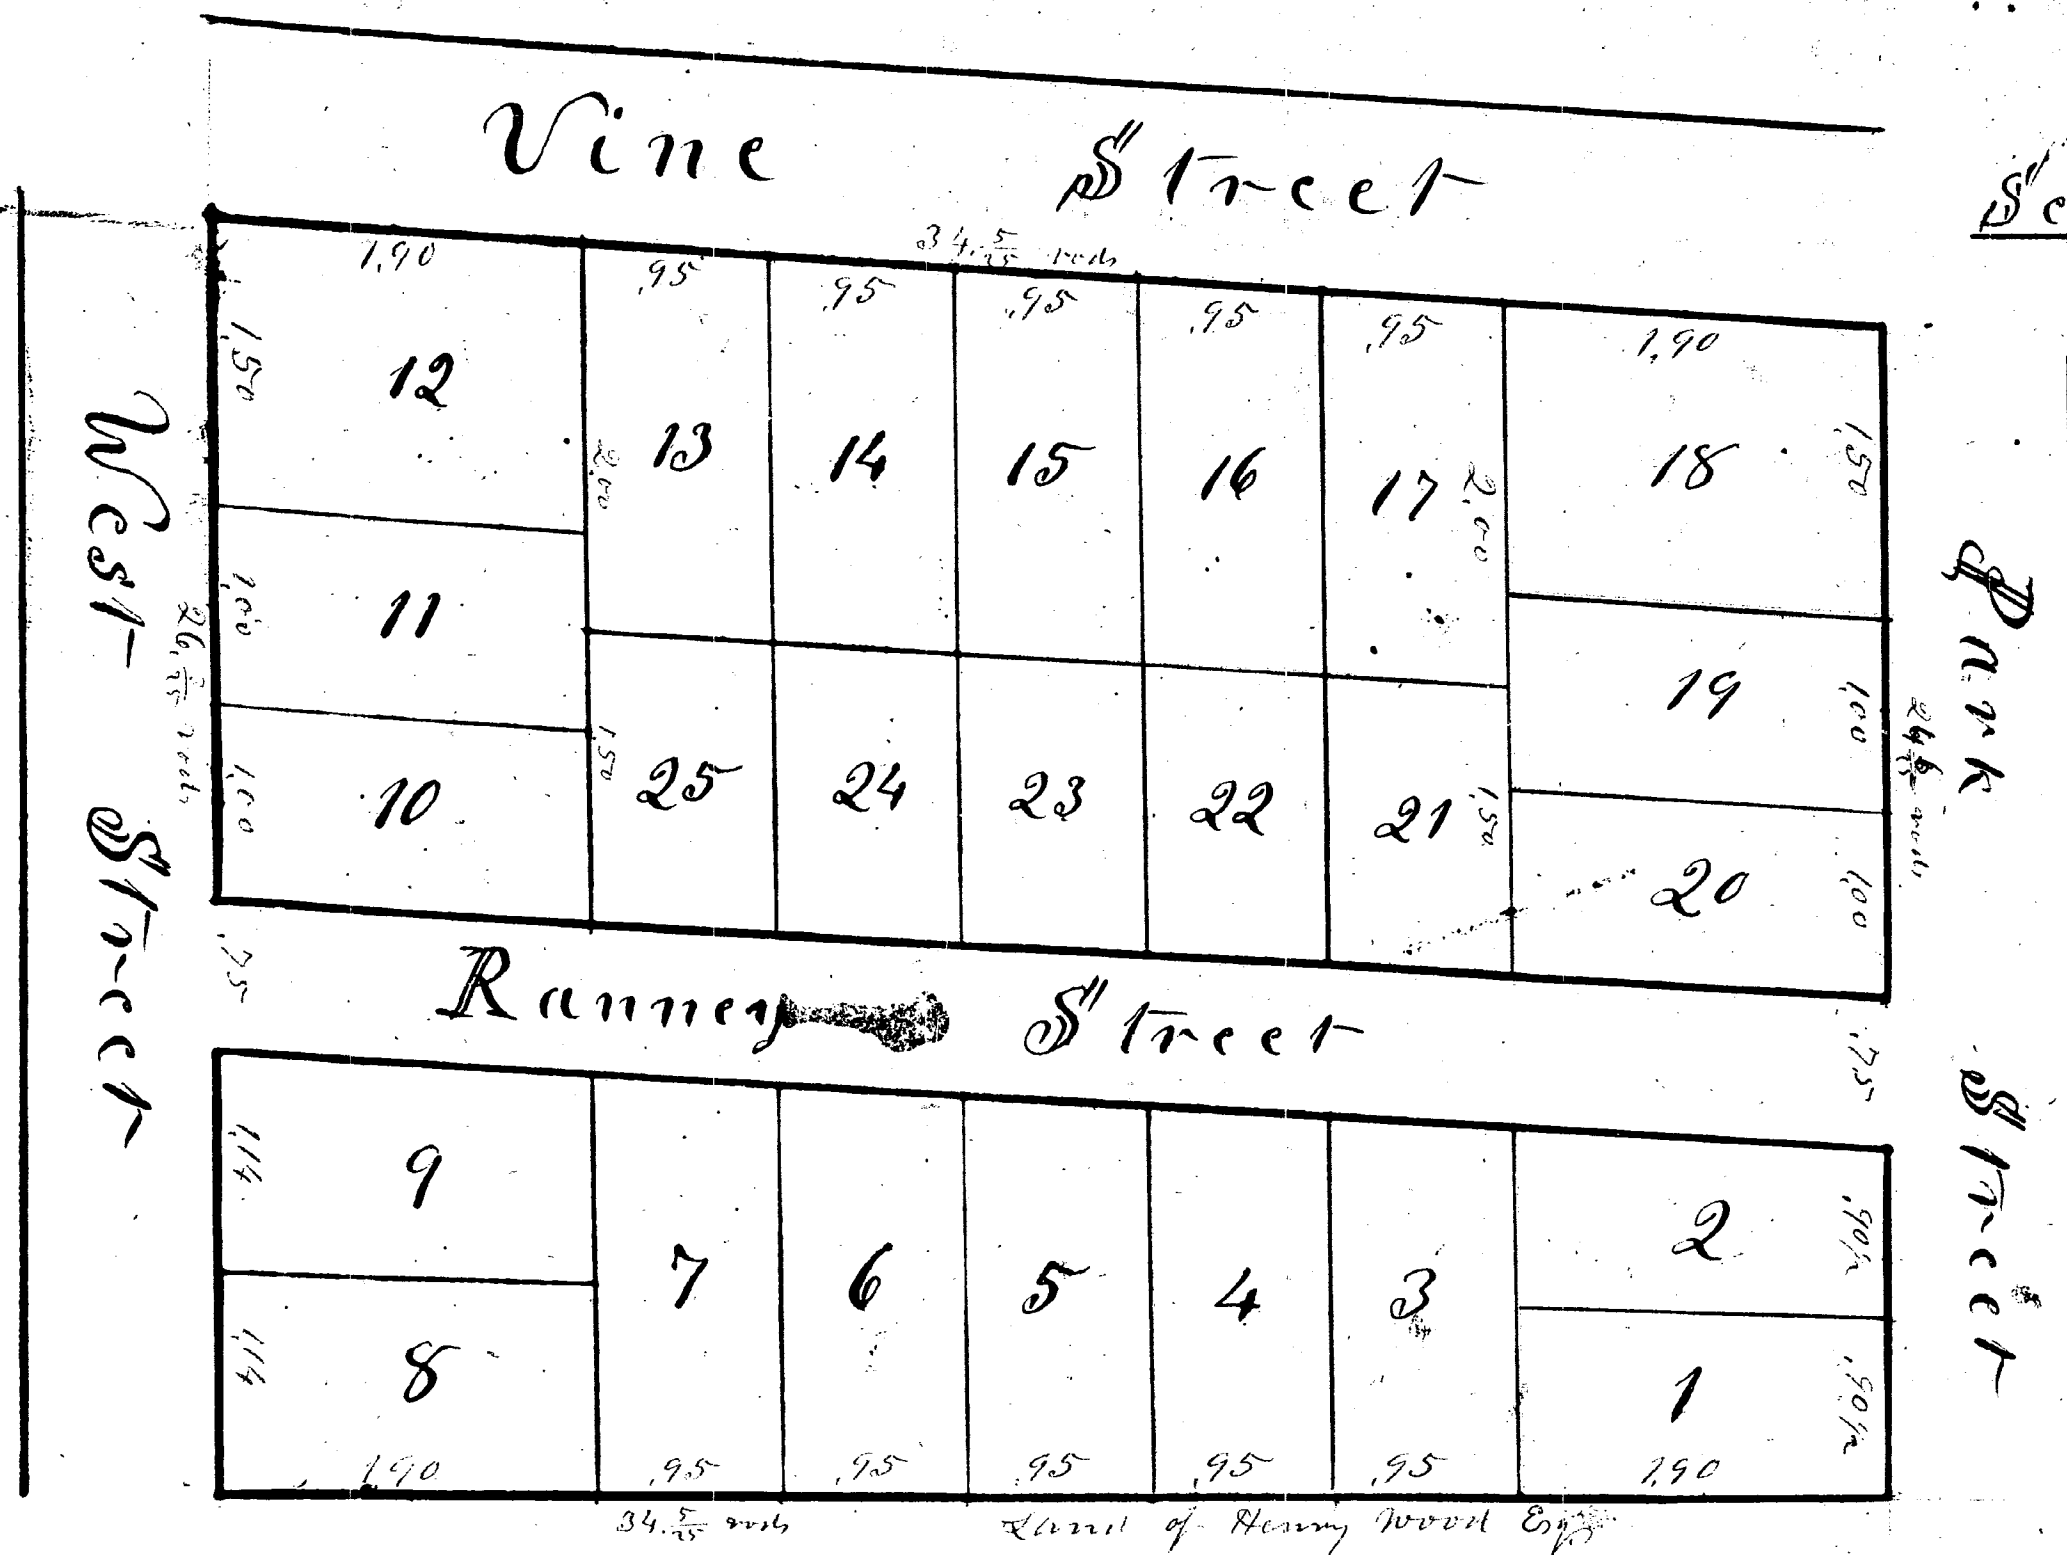

Know all men that, I Peyton Ranney, of Kalamazoo Michigan, claiming to own the lands set forth and described on the above plat, lying on the west half of the north west quarter of Section numbered twenty two, in T. No. 2. S. of R. No. 11. W. and being within the corporate limits of the village of Kalamazoo and adjoining "West," "Vine" & "Park" Street, and hereafter to be known as "Ranney's Addition to the village of Kalamazoo, Mich." and I do hereby acknowledge the above Plat to have been laid out by my direction, as set forth on said plat as above, and I do hereby dedicate the land set forth on said plat as Ranney Street (being three rods wide) to the village of Kalamazoo for public use as perfectly as I have power to do; and the lots set forth on said plat, to become a part of the general plat of the Village of Kalamazoo, State of Michigan, the lots are numbered with black ink, and the width of the street, and the length and width of all lots, are indicated by numerals in red ink, as to their size in chains & links, and I do hereby declare the above to be a correct plat of said addition.

In witness whereof I hereunto set my hand and seal this 20th day of July A.D. 1877.

I, Peyton Ranney,
R. J. Williamson

Peyton Ranney
R. J. Williamson

State of Michigan } ss. On this 20th day of July A.D. 1877. Before me a Notary Public in and
Kalamazoo County } for said County, personally came the above named Peyton Ranney known
to me as such person, and who signed the above declaration and acknowledged the above plat, as well
as said declaration to be his free act and deed.

L. H. Prisk
Notary Public Kas. Co. Mich.

State of Michigan } I, Luther H. Prisk Civil Engineer and Surveyor hereby certify that I made the above plat in accordance with the instructions
County of Kalamazoo } of Peyton Ranney the proprietor Kalamazoo July 20th 1877

State of Michigan } We Robert J. Williamson Register of Deeds and Luther H. Prisk Civil Engineer and Surveyor who made the plat of Ranney's addition to the village of Kalamazoo Mich
County of Kalamazoo } hereby certify that we have carefully compared this duplicate with said original plat of Ranney's addition to the Village of Kalamazoo Mich and that it is an exact duplicate thereof and of the
whole of said Map or Plat Kalamazoo Mich July 31st 1877

Robert J. Williamson
Register of Deeds
L. H. Prisk
Civil Engineer and Surveyor
Robert J. Williamson
Register of Deeds
L. H. Prisk
Civil Engineer and Surveyor

State of Michigan } We Robert J. Williamson Register of Deeds and Luther H. Prisk Civil Engineer and Surveyor hereby certify that we have carefully compared the foregoing copy with the plat of Ranney's addition
County of Kalamazoo } to the Village of Kalamazoo Mich on record in the Office of said Register of Deeds and that it is a true transcript thereof and of the whole of said Record