

Duplicate
MAP OF
Mrs Scotts Addition
to the Village of

SCOTT

KAL.CO.MICH.

RECEIVED AND FILED

In Auditor General's Office,

March 3, 1880

N. R. Scott

Dep. Aud. Genl.

Surveyed and platted by F. Hodgman C.E. March 1st 1880
The land contained in this addition is described as being so much
of the Northwest quarter of Section 18 Town 3 South Range 9 West as is
bounded by a line commencing at the West quarter post of Section 18 and
running thence North along the Section line to the South line of the right of way of
the Railroad now known as the Northwestern Grand Trunk Railroad, thence North easterly
along said line of right of way seven chains and twenty five links, thence East at right
angle with the Section line to a point fifteen chains East of the Section line, thence
South to the Quarter line of Section 18, thence West to the place of beginning
excepting so much thereof as has been heretofore platted. The size of lots
and the width of streets is marked in figures denoting chains and links
Scale 150 links to an inch

0 50 100 150 200 250 300 350 400


signed and acknowledged

in presence of

Samuel A. Skinner
Francis Hodgman

Mary A. Scott Owner (Seal)

Francis Hodgman Engineer

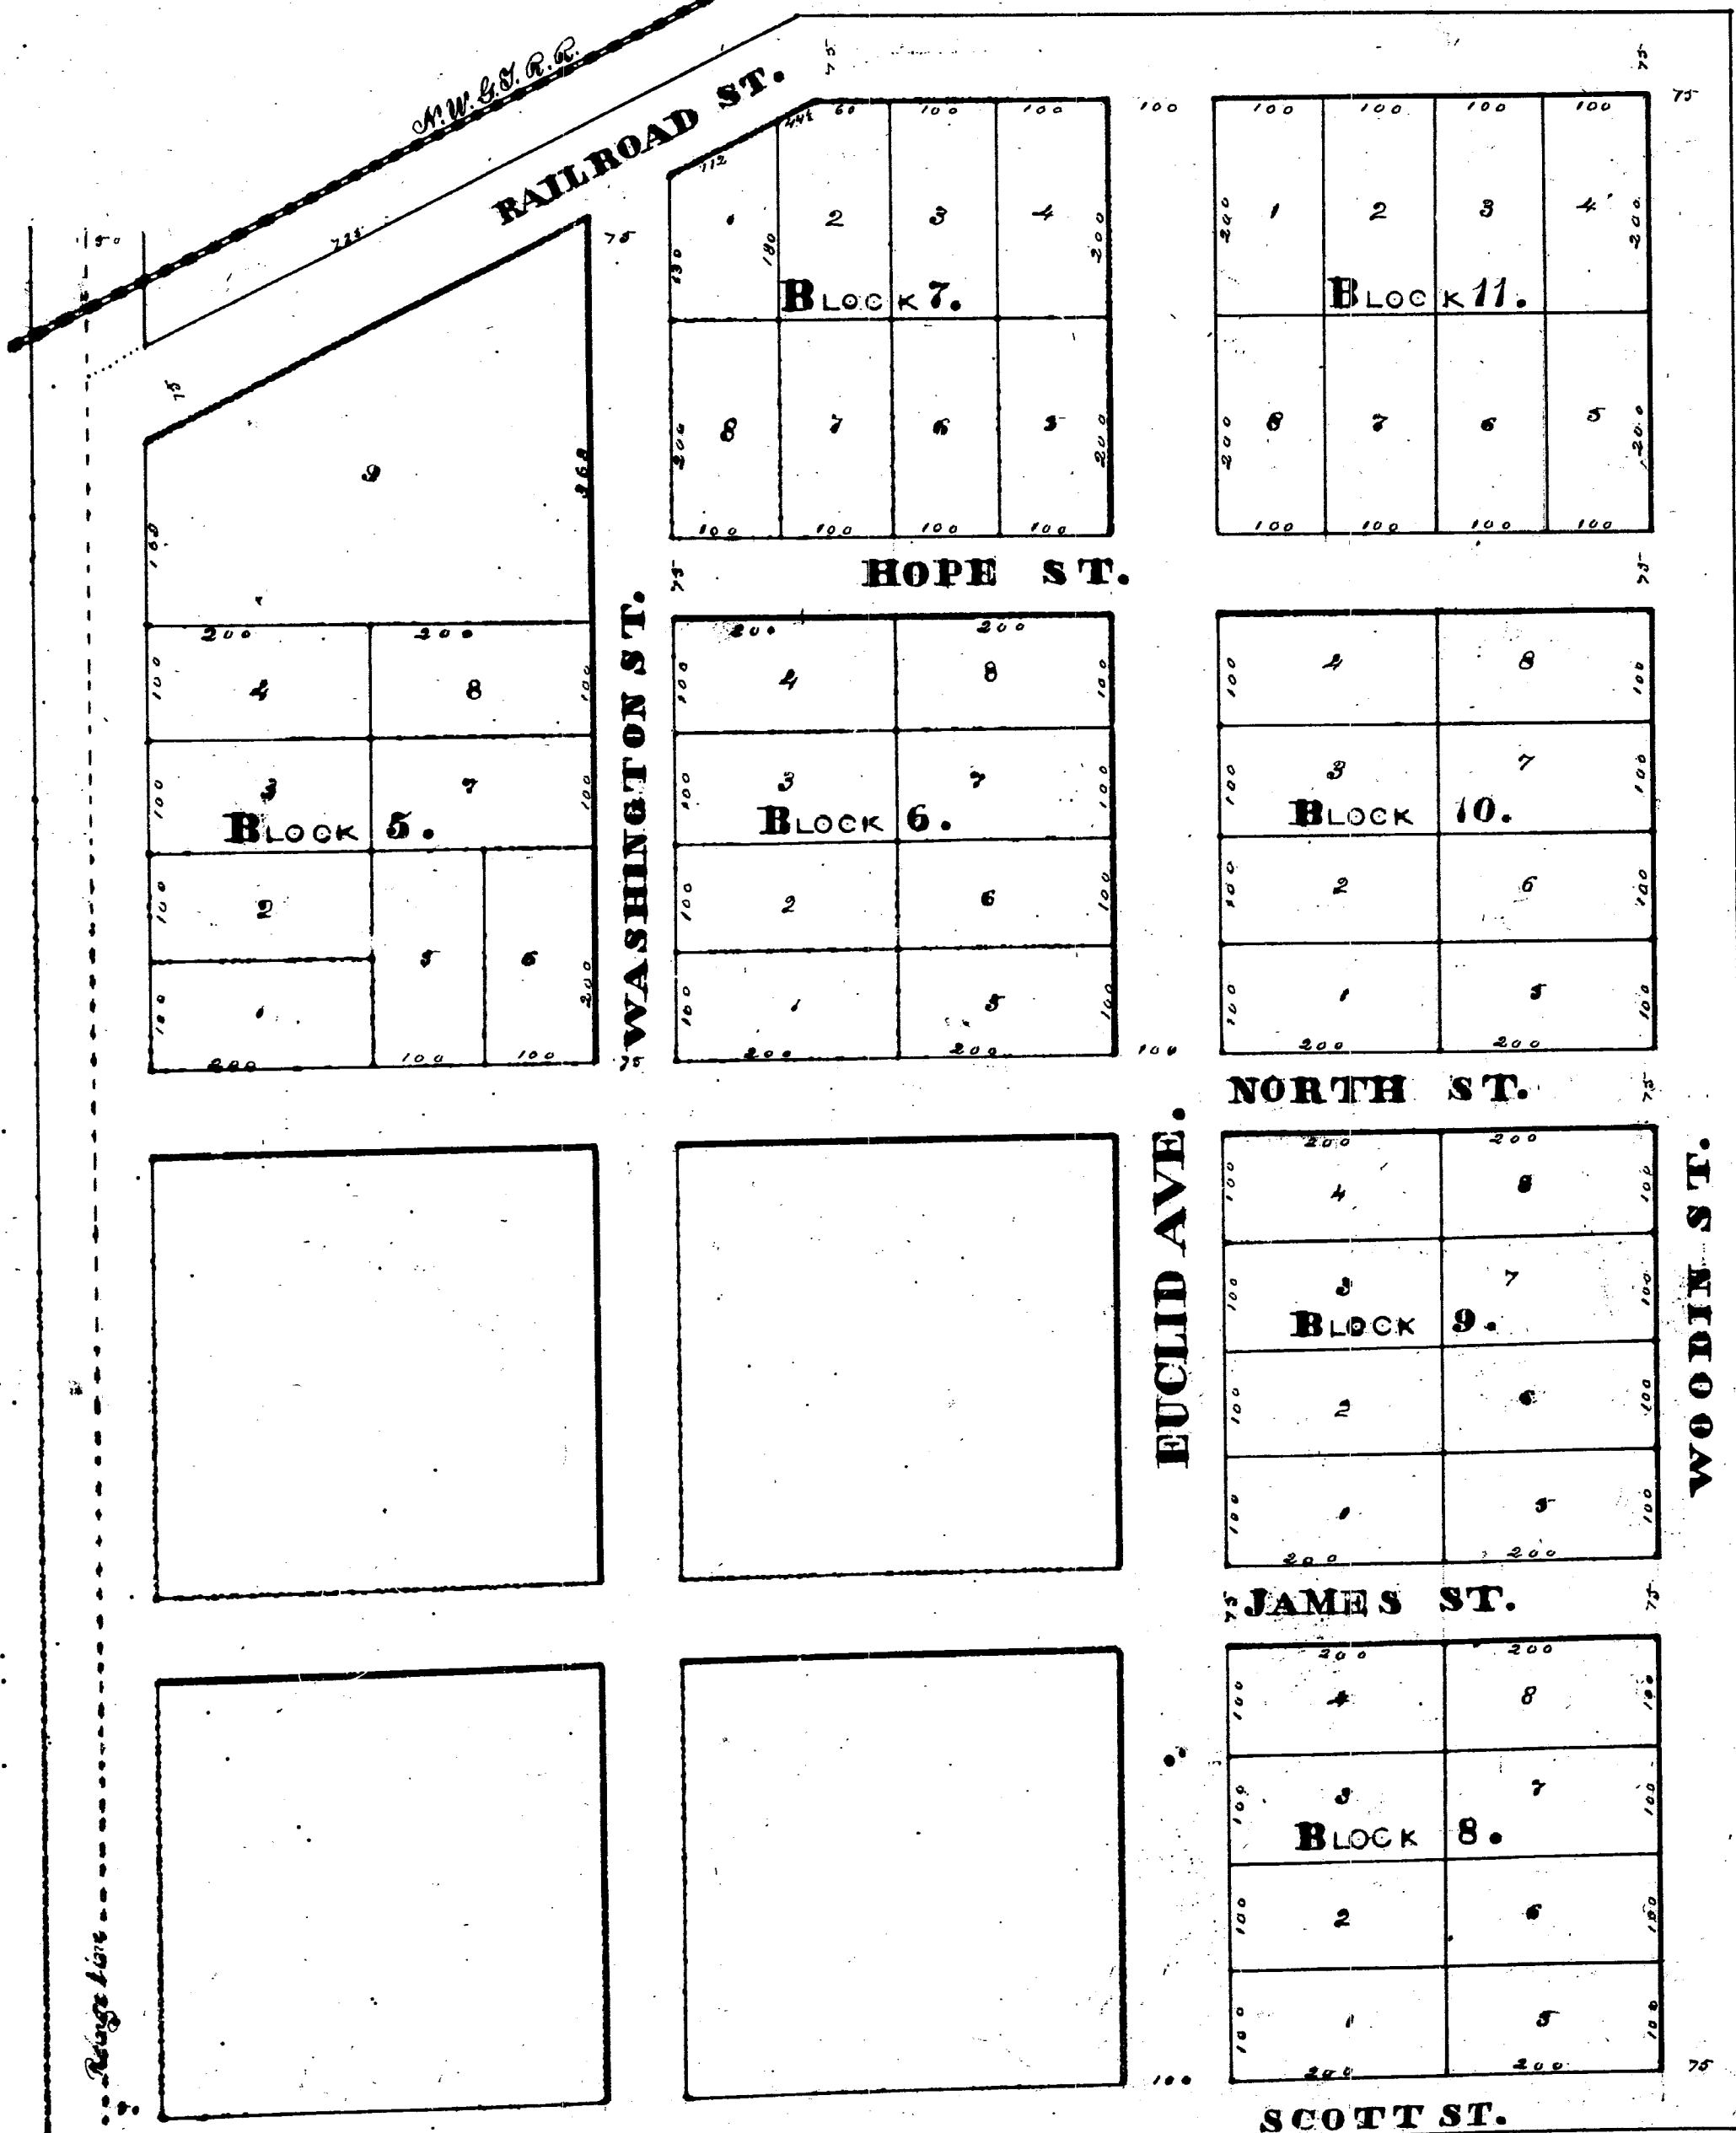

State of Michigan 3 ss.
County of Kalamazoo

On this 8th day of March A.D. 1880
before me a Notary Public in and for said County
personally appeared Mrs. Mary A. Scott

to me known to be the person who executed this plat and
acknowledged the same to be her free act and deed

I hereby certify that this plat was
Received for record this 7th day of March 1880 at 10 o'clock A.M.
and recorded in Plat Book No. 3
in page 9
Henry J. Smith Register of Deeds
Kalamazoo County

We Henry J. Smith Register of Deeds for Kalamazoo County
and Francis Hodgman Engineer, the person who made the plat of
Mrs. Scott's Addition to the Village of Scott, Kalamazoo County, Mich.,
hereby certify that we have carefully compared this duplicate with
said plat and that it is an exact duplicate thereof and of the whole
of said plat

Henry J. Smith Register of Deeds
Francis Hodgman Engineer

We Henry J. Smith Register of Deeds for Kalamazoo County and
Francis Hodgman Engineer, the person who made the plat of Mrs.
Scott's Addition to the Village of Scott, hereby certify that we have
compared this transcript thereof with the original record and that
it is a true transcript thereof and of the whole of said record

Henry J. Smith Register of Deeds
Francis Hodgman Engineer