

OF THE VILLAGE OF
SCOTTS
 KALAMAZOO CO.
 MICH.

RECEIVED AND FILED

In Auditor General's Office,

December 20 1880.

M. R. Pratt



Dep. Aud. Genl.

The land embraced in this plat consists of a portion of the Northeast Quarter of Section 24 Town 3 South Range
 10 West as lies South of the right of way of the Chicago and Grand Trunk Railroad

Nelson Eldred Owners

Sarah Eldred

Francis Hodgman Surveyor, Oct 28, 1880

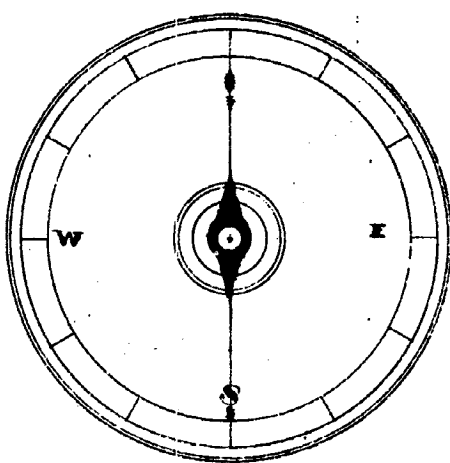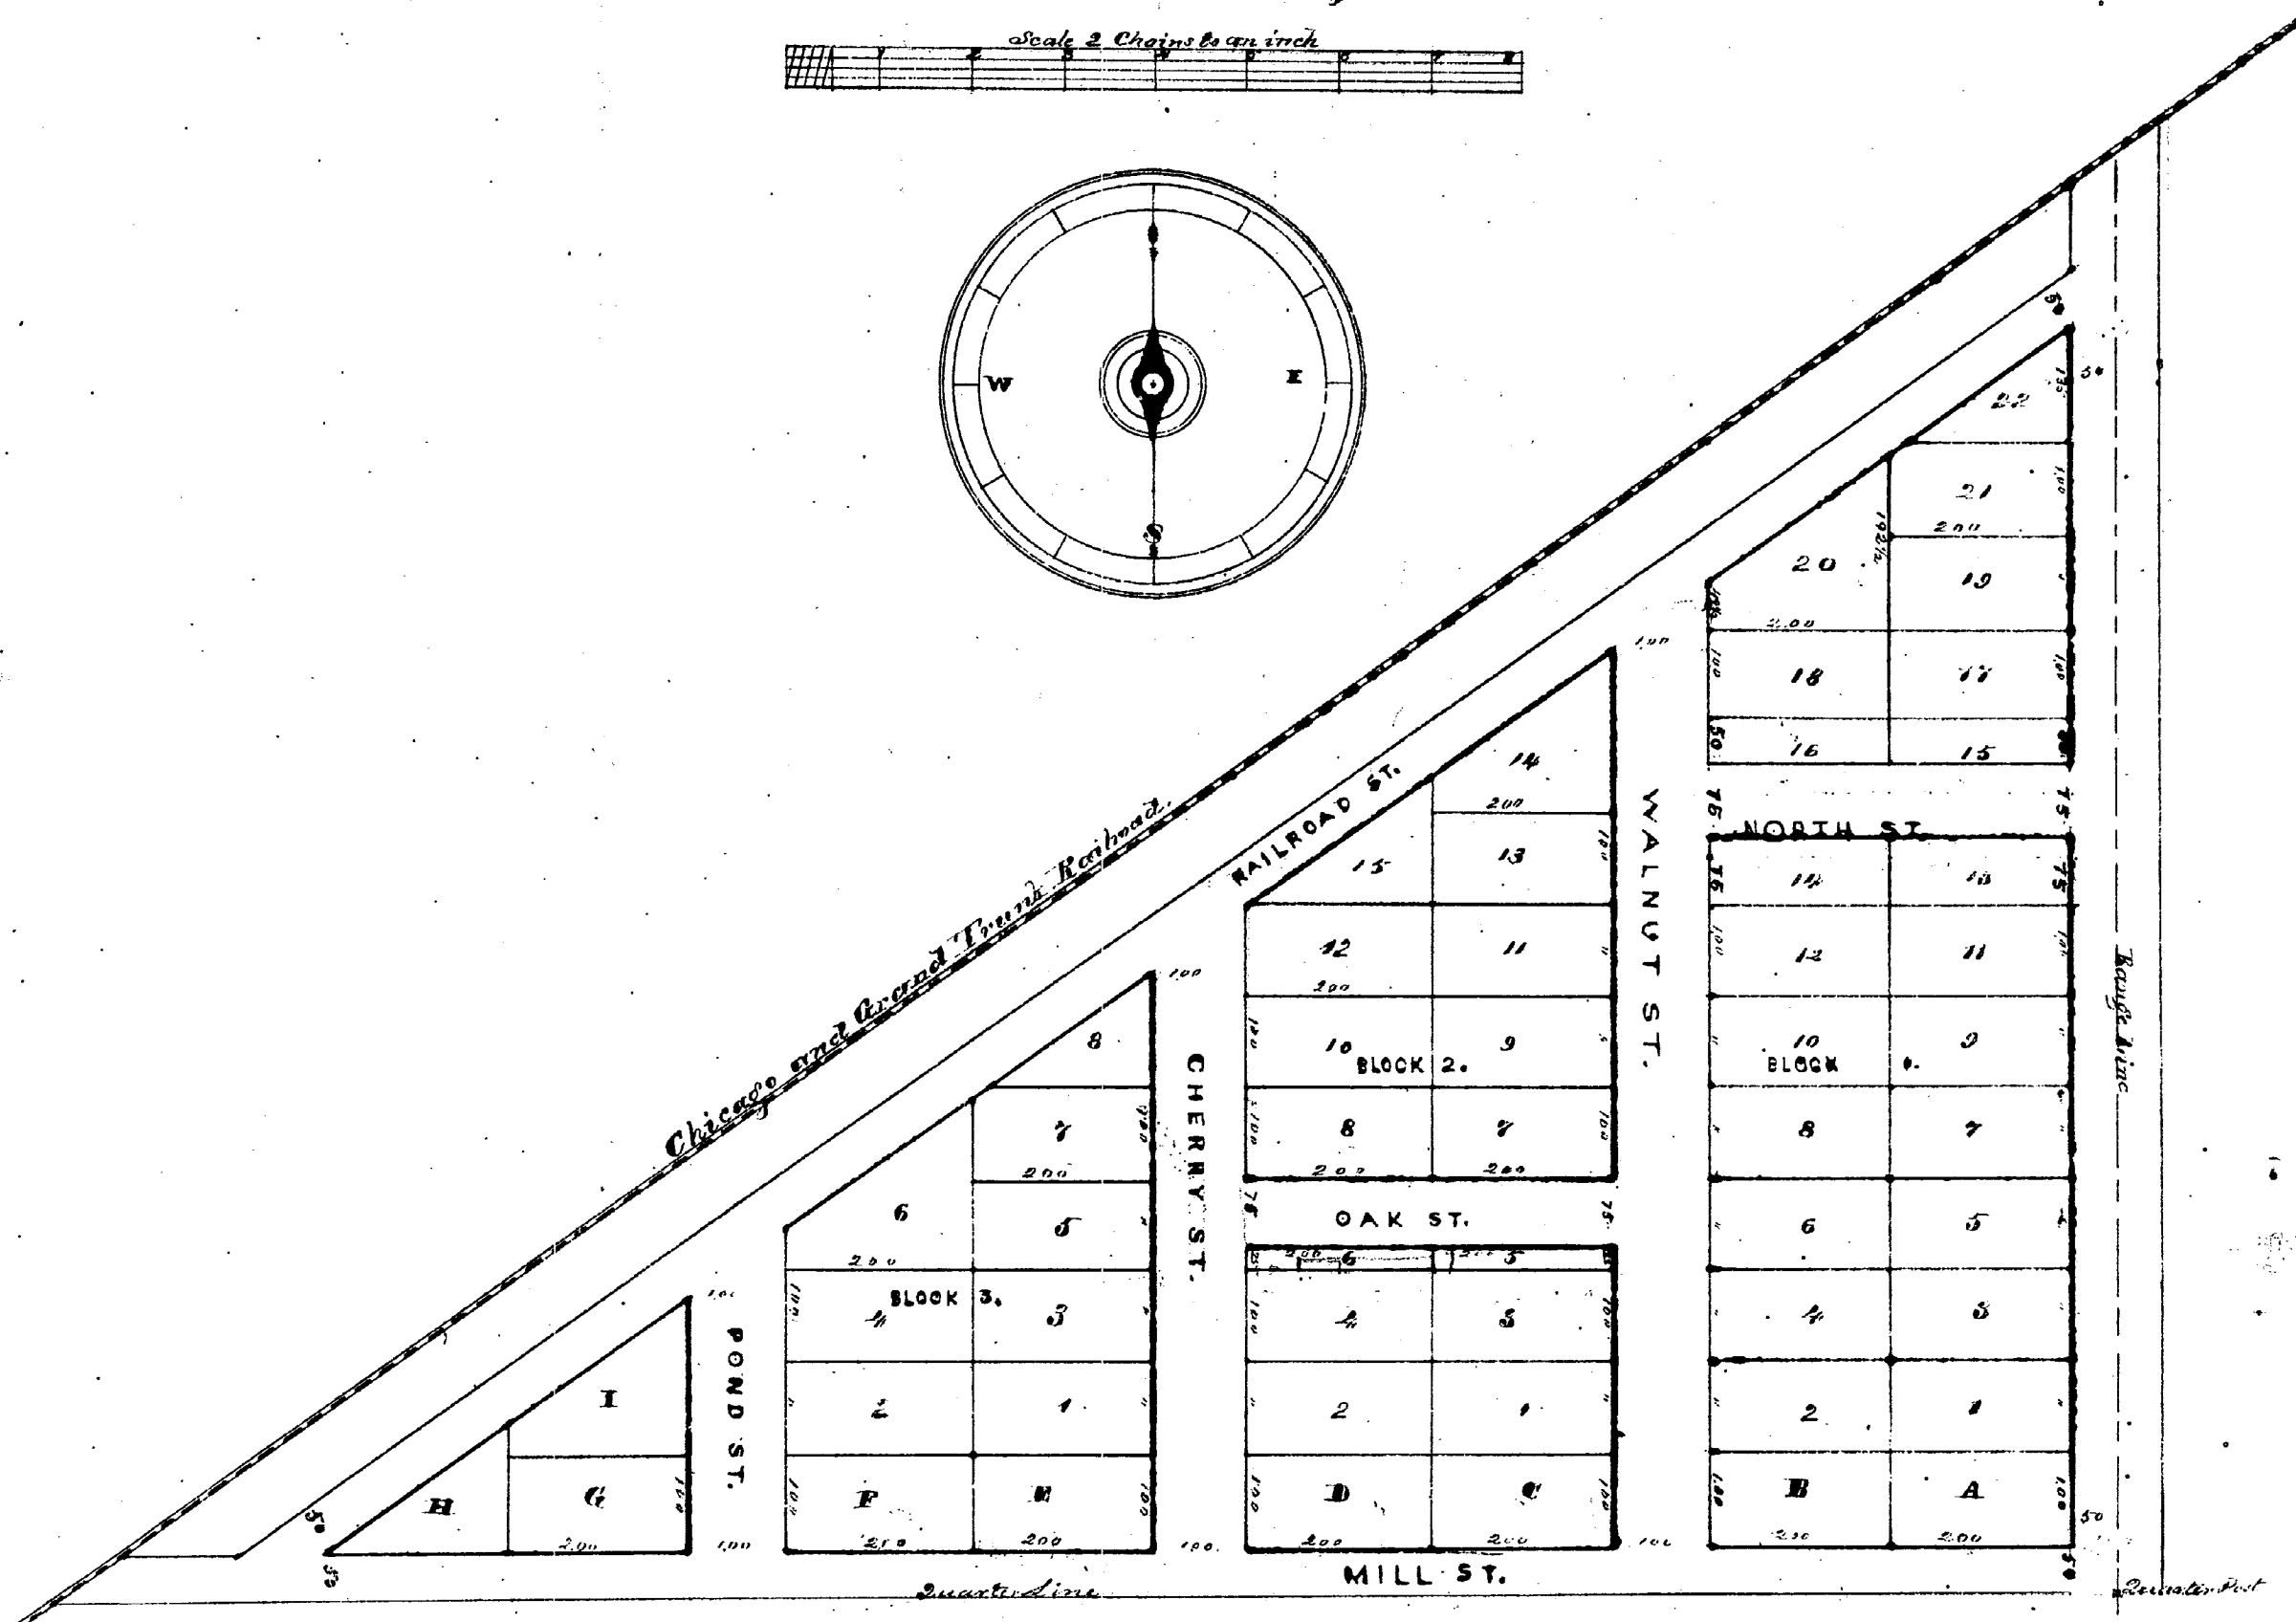

State of Michigan. } On this 6th day of November A.D. 1880 before me a Notary Public in and for said
 County of Kalamazoo } County personally appeared Nelson Eldred and Sarah Eldred his wife to me
 known to be the persons who executed this plat and acknowledged the same to be their free act and deed.

Ernest A. Skinner Notary Public

Received for record this 12th day of Nov. A.D. 1880 at 1:45 o'clock P.M. and recorded in Book of Plats
 Number 3 on page 13 Henry T. Smith Register of Deeds for Kalamazoo County

We Henry T. Smith Register of Deeds and Francis Hodgman the person who made the original Eldreds re-
 vised plat of the Village of Scotts hereby certify that we have carefully compared this copy with the said
 original plat and that it is an exact duplicate thereof and of the whole of said plat

Henry T. Smith Register of Deeds for Kalamazoo County
 Francis Hodgman Surveyor

We Henry T. Smith Register of Deeds and Francis Hodgman the person who made the original Eldreds re-
 vised plat of the Village of Scotts hereby certify that we have carefully compared this copy with the record
 of the said original plat and that it is an exact transcript therefrom and of the whole of such record

Henry T. Smith Register of Deeds for Kalamazoo County
 Francis Hodgman Surveyor