


PLAT

Chas. E. Stewart's

3^d Addition to the Village of

KALAMAZOO.

Scale 100 ft to one inch.

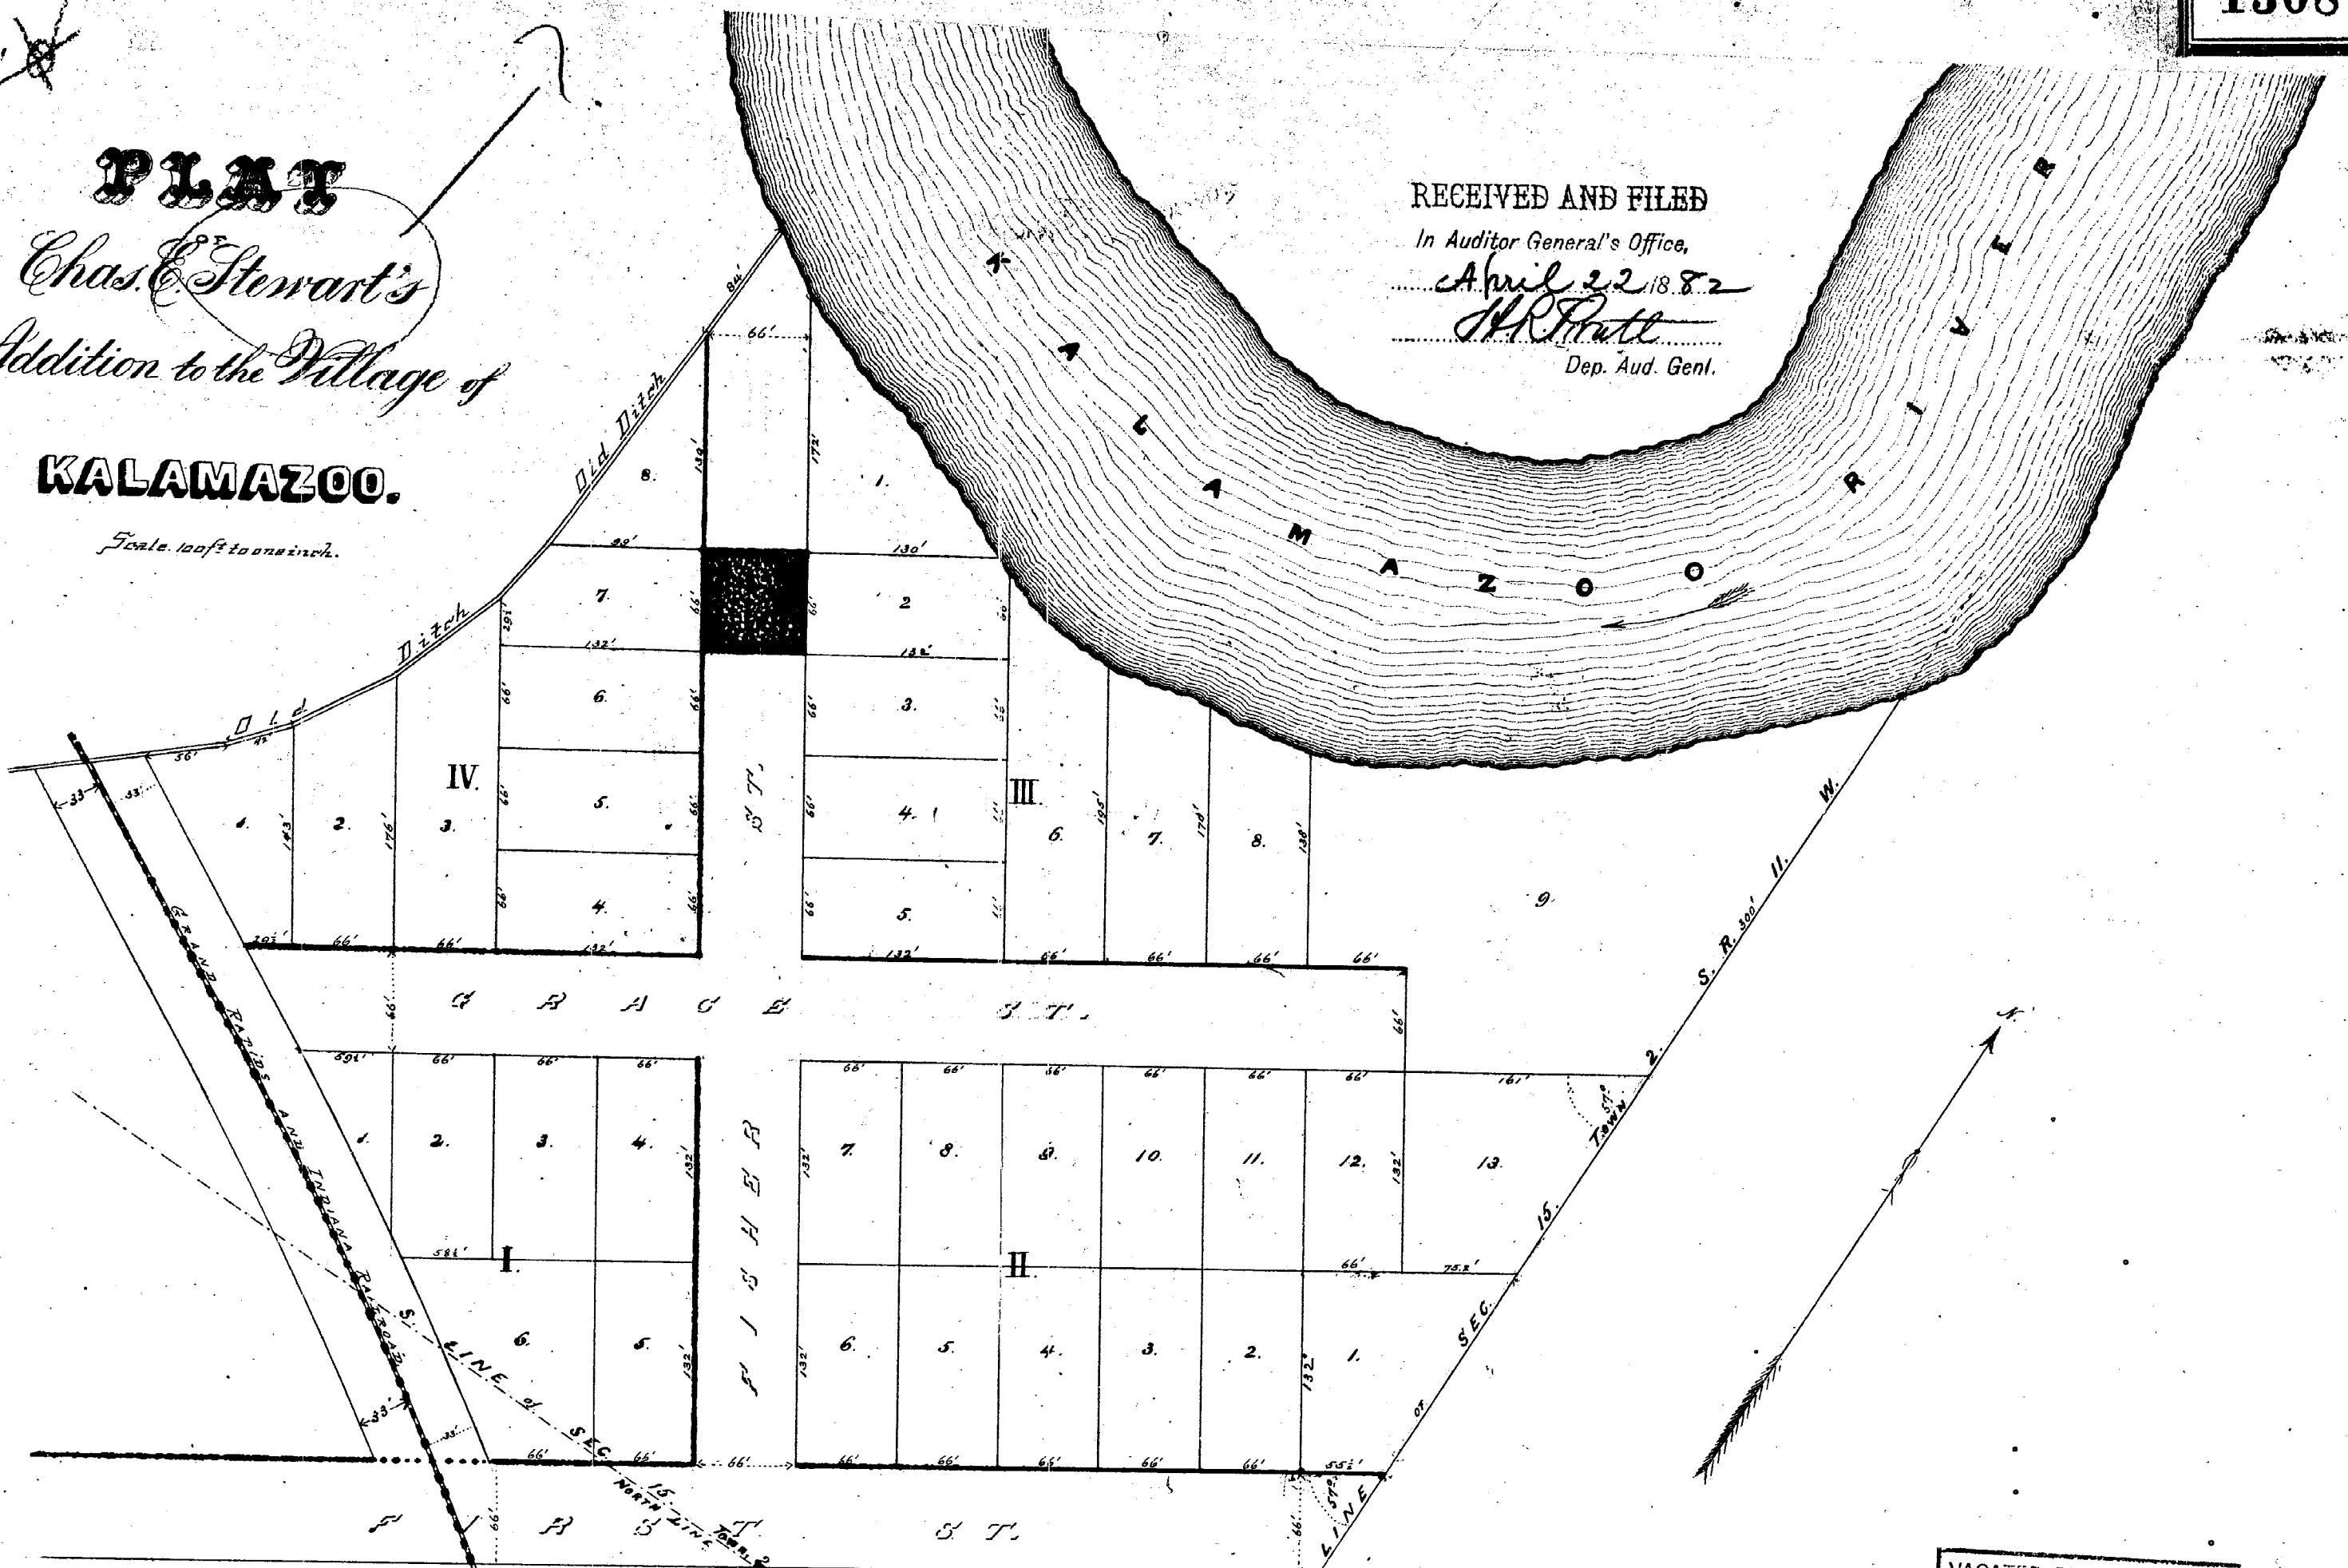

RECEIVED AND FILED

In Auditor General's Office,

April 22 1882

H. R. Pratt

Dep. Aud. Genl.

VACATED BY RESOLUTION
OF CITY COMMISSION
OCTOBER 14-1957
VOUCHER No. 724-57

We the undersigned Henry J. Smith Register of Deeds and M. M. Stinson the surveyor who made the plat of Stewart's 3^d Addition hereby certify that we have carefully compared this this duplicate with said original plat of Stewart's 3^d addition, and that it is an exact duplicate thereof and of the whole of such map or plat.

State of Michigan } ss.
County of Kalamazoo }
Henry J. Smith Register of Deeds
M. M. Stinson Surveyor

We the undersigned Henry J. Smith Register of Deeds and M. M. Stinson a surveyor, hereby certify that we carefully compared the annexed plat with the plat of Stewart's 3^d addition on record in the office of said Register of Deeds and that it is a true transcript thereof and of the whole of such record.

Henry J. Smith Register of Deeds
M. M. Stinson Surveyor

Know all men that we Charles E. Stewart, proprietor or owner, and M. M. Stinson a civil Engineer of Kalamazoo County and State of Michigan; have surveyed and platted the piece or parcel of land in the South-East quarter of the South-East quarter of Section Fifteen (15) and the North-East quarter of the North-East quarter of Section Twenty-Two (22), in Town Two (2), south of Range Eleven (11) West in Kalamazoo County and State of Michigan, to be hereafter known as Stewart's Addition to the village of Kalamazoo, and bounded as follows: - on the North by the Kalamazoo River and an old ditch as shown on the above plat - on the West by the above mentioned ditch and the North-Easterly boundary line of the right of way of the Grand Rapids and Indiana Railroad - the said North-easterly line being when measured on a right angle, thirty three (33) feet distant from and parallel to the center line of said Railroad as now built and operated, - on the South by the above mentioned right of way and the Southerly line of First Street, as shown on the above plat, in Section Twenty-Two (22) produced easterly to the East line of Section Fifteen (15), - on the East by the last above described line of First Street, and the East line of the said Section Fifteen (15) - and if the said owner do hereby acknowledge that the above plat was laid out by my direction and I hereby dedicate the land occupied by the streets as shown on said plat for public use as fully and perfectly as I have power to do, and the lots and streets as shown on said plat, to be annexed to the general plat of said village of Kalamazoo as a part and parcel thereof. The size and number of the lots and blocks and the width of streets are as shown on the above plat and I do hereby declare the above to be a correct plat of said addition to the village of Kalamazoo.

I, M. M. Stinson of Kalamazoo Mich. being a Civil Engineer and Surveyor do hereby certify that I laid out and platted the above Addition to the village of Kalamazoo and that the notes and figures thereon represent the correct boundaries and size of lots and streets. Measurements are marked in feet and decimals.

In witness whereof the parties have hereunto set their hand and seal this 30th day of March, 1882.

J. M. Edwards
Henry J. Smith

Witness

Chas. E. Stewart

State of Michigan } ss.
Kalamazoo County }
On this 30th day of March A.D. 1882
before me a Notary Public in and for said County, personally came Charles E. Stewart, known to me as such person, who signed the above declaration and acknowledged the above plat, as well as such declaration to be his free act and deed.

Henry J. Smith
Notary Public

Kalamazoo Mich.

Kalamazoo County }
Register Office }

Received for Record March 31st A.D. 1882
at 8 o'clock A.M. and Recorded in Book of Plats
No 3 on Page 14

Henry J. Smith
Register of Deeds

318
CITY OF KALAMAZOO, MICHIGAN

LIBER 1107 PAGE 212

RESOLUTION NO. _____

A RESOLUTION VACATING A PORTION OF FISHER STREET

WHEREAS, it appears necessary and desirable to vacate portion of Fisher Street described as:

That portion of Fisher Street lying between Lot 6 of Block 4 and Lot 3 of Block 3 of ~~Charles F. Stewart's~~ (sometime spelled as ~~Stuart's~~) 3rd Addition to the City of Kalamazoo as per the plat recorded in Liber 3 of Plats on Page 14 - Southerly to the Northerly line of the Grand Trunk Western Railroad Right-of-Way.

WHEREAS, after proper publication of notice and the holding of a hearing, it appears in the best interest of the City of Kalamazoo that said proposal be granted and that the public has and will have no further need, use or desire for the maintenance of said public right-of-way, as such;

BE IT RESOLVED, that the above-described right-of-way be and the same is hereby vacated and shall henceforth not be considered a part of the public right-of-way: SAVING AND RESERVING, HOWEVER, an easement in said premises for the construction and maintenance of any public or private utilities now or hereafter located therein;

BE IT FURTHER RESOLVED, that the City Clerk cause a certified copy of this resolution to be recorded in the Office of the Register of Deeds for this County and another certified copy to be sent to the Auditor General of the State of Michigan.

The above resolution was offered by Commissioner Maze and supported by Commissioner Gilman.


AYES, Commissioners: Gilman, Ham, Hamilton, Maze, Annen.

NAYS, Commissioners: None

RESOLUTION DECLARED ADOPTED.

CERTIFICATE

I hereby certify that the foregoing is a true and complete copy of a resolution adopted at a regular meeting of the City Commission of the City of Kalamazoo, Kalamazoo County, Michigan, held on the 20 day of October, 1980, the original of which is in the official proceedings of the City Commission.

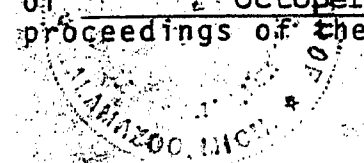

Michael H. [Signature]
City Clerk

17:09
13087
OFFICE OF THE CITY CLERK
CITY OF KALAMAZOO
MICHIGAN
OCT 20 11 31 PM '80

4th CITY OF



September 28, 1989

Richard Lomax
Subdivision Control Section
Dept. of Commerce, 4th Floor
Law Building
Lansing, MI 48909

Dear Mr. Lomax:

On September 25 the Kalamazoo City Commission approved a resolution vacating the following streets:

- ✓ Harkins Court from Edwards Street to Pitcher Street
- ✓ Buena Vista Place from Parkview to its north end
- ✓ Harrigan Court from Cottage Avenue to its north end
- ✓ Fisher Street from Gibson Street to its north end
- ✓ Pearl Court from Westledge Avenue to Pearl Street

Copies of the resolutions are enclosed.

If you have any questions please call.

Sincerely,

Ruth G. Tydeman
Ruth G. Tydeman
City Clerk

mt

CITY CLERK'S OFFICE
251 W. South Street
Kalamazoo, Michigan 49007-4276
(616) 385-8017

422 142861342

CITY OF KALAMAZOO, MICHIGAN

RESOLUTION NO. 89-167

A RESOLUTION VACATING FISHER STREET
FROM GIBSON STREET TO ITS NORTH END

WHEREAS, it appears necessary and advisable to vacate the street/alley or portion thereof described as follows:

A part of C. E. Stuart's 3rd Addition to the City of Kalamazoo and more particularly described as follows:

Beginning at the intersection of the northerly line of Gibson Street with the westerly line of Fisher, said point also being the southeast corner of Lot 4, blk. IV, of said Plat of C. E. Stuart's 3rd Addition; thence northwesterly along the westerly line of Fisher Street 132 feet to that part of Fisher Street vacated in 1980, City of Kalamazoo Resolution No. 80-494, said point also being the northeasterly corner of Lot 5, blk. IV, of said Plat; thence northeasterly perpendicular to last described course, 66 feet to the easterly line of Fisher Street, said point also being the northwesterly corner of Lot 4, of blk. III of said Plat; thence southeasterly along the easterly line of Fisher Street 132 feet to the northerly line of Gibson Street; thence southwesterly 66 feet along said northerly line to the point of beginning.

WHEREAS, after publication and mailing of notice and the holding of a hearing by the City Commission, it appears that said street/alley no longer is necessary or useful for public purposes thereon;

BE IT RESOLVED, that the above-described right-of-way be and the same is hereby vacated and shall henceforth not be considered a part of the public right of way; SAVING AND RESERVING, HOWEVER, easements in said premises for the construction and maintenance of any public or private utilities now or hereafter located therein;

BE IT FURTHER RESOLVED, that the City Clerk cause a certified copy of this resolution to be recorded in the Office of the Register of Deeds for this County and another certified copy to be sent to the Department of Commerce of the State of Michigan.

The above resolution was offered by Commissioner Springgate and supported by Commissioner LaForge.

AYES, Commissioners: Guenther, LaForge, Martin, Straits, Reisterer, Vice Mayor Springgate, Mayor Annen

NAYS, Commissioners: None

ABSTAIN, Commissioners: None


RESOLUTION DECLARED ADOPTED.

CERTIFICATE

The foregoing is a true and complete copy of a resolution adopted by the City Commission of the City of Kalamazoo at a regular meeting held on September 25, 1989. Public notice was given and the meeting was conducted in full compliance with the Michigan Open Meetings Act (PA 267, 1976). Minutes of the meeting will be available as required by the Act.

Ruth G. Tydeman
Ruth G. Tydeman, City Clerk

BY: R.H.M. DATE: 5-89 SUBJECT: Street Vacation SHEET NO. 1 OF 1
CHKD BY: DATE: FISHER ST. JOB NO.
Scale: 1"=100' GIBSON ST. to N. END.

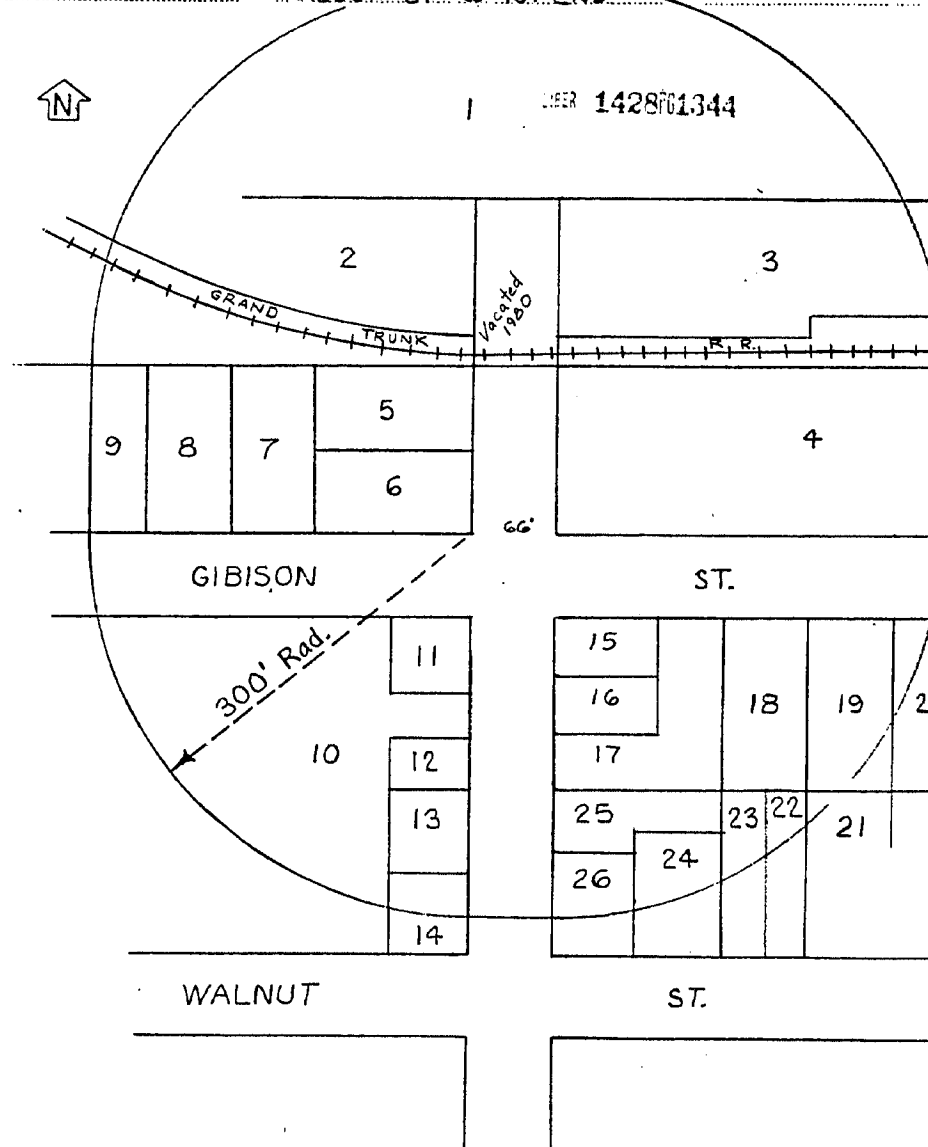



CITY OF KALAMAZOO, MICHIGAN

October 21, 1980

Honorable Allison Green,
Auditor General
State of Michigan
Lansing, MI

Dear Mr. Green:

At a regular City Commission meeting held on October 20, 1980, A RESOLUTION VACATING A PORTION OF FISHER STREET was adopted. A copy of this resolution indicating this formal action is enclosed.

If you have questions, or if I may be of service to you, please do not hesitate to call upon me.

Sincerely,

Michael L. Stampfer
City Clerk

MLS/ds
encl. resolution

CITY OF KALAMAZOO, MICHIGAN LIBER 1107 PAGE 212
RESOLUTION NO. _____

A RESOLUTION VACATING A PORTION OF FISHER STREET

WHEREAS, it appears necessary and desirable to vacate a portion of Fisher Street described as:

That portion of Fisher Street lying between Lot 6 of Block 4 and Lot 3 of Block 3 of Charles E. Stewart's (sometime spelled as Stuart's) 3rd Addition to the City of Kalamazoo as per the plat recorded in Liber 3 of Plats on Page 14 - Southerly to the Northerly line of the Grand Trunk Western Railroad Right-of-Way.

WHEREAS, after proper publication of notice and the holding of a hearing, it appears in the best interest of the City of Kalamazoo that said proposal be granted and that the public has and will have no further need, use or desire for the maintenance of said public right-of-way, as such:

BE IT RESOLVED, that the above-described right-of-way be and the same is hereby vacated and shall henceforth not be considered a part of the public right-of-way; SAVING AND RESERVING, HOWEVER, an easement in said premises for the construction and maintenance of any public or private utilities now or hereafter located therein;

BE IT FURTHER RESOLVED, that the City Clerk cause a certified copy of this resolution to be recorded in the Office of the Register of Deeds for this County and another certified copy to be sent to the Auditor General of the State of Michigan.

The above resolution was offered by Commissioner Maze and supported by Commissioner Gilman.

AYES, Commissioners: Gilman, Ham, Hamilton, Maze, Annen.

NAYS, Commissioners: None

RESOLUTION DECLARED ADOPTED.

CERTIFICATE

I hereby certify that the foregoing is a true and complete copy of a resolution adopted at a regular meeting of the City Commission of the City of Kalamazoo, Kalamazoo County, Michigan, held on the 20 day of October, 1980, the original of which is in the official proceedings of the City Commission.

City Clerk