

MAP OF
FRANCISCO'S ADDITION

TO THE VILLAGE OF

SCOTT.

KALAMAZOO CO. MICHIGAN.

Being the N. pt of W. pt of S. W. Frac. 4 of Sec 12, T. 3. S. R. 2. W.

F. Hodgman Surveyor
by *Francisco* Owners
Ellen M. Francisco
in presence of


Francis Francisco & *Elizabeth Francisco*

State of Michigan }
Kalamazoo County } On this 5th day of July A. D. 1882
before me a Notary Public in and for said county personally
appeared *Byron Francisco* and *Ellen M. Francisco* his wife
to me known to be the persons who executed this plat and acknow-
ledged the same to be their free act and deed


Francis Hodgman Notary Public

Received for record this 6th day of July A. D. 1882 at 11th
o'clock A. M. and recorded in Plat Book No 3 on page 15

Henry J. Smith Register of Deeds
Kalamazoo Co.

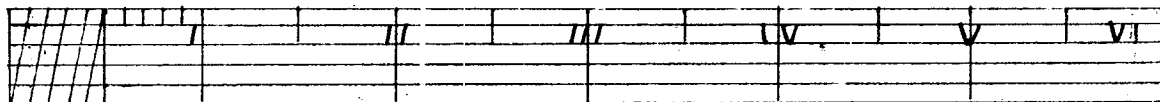

SCALE ONE CHAIN TO AN INCH

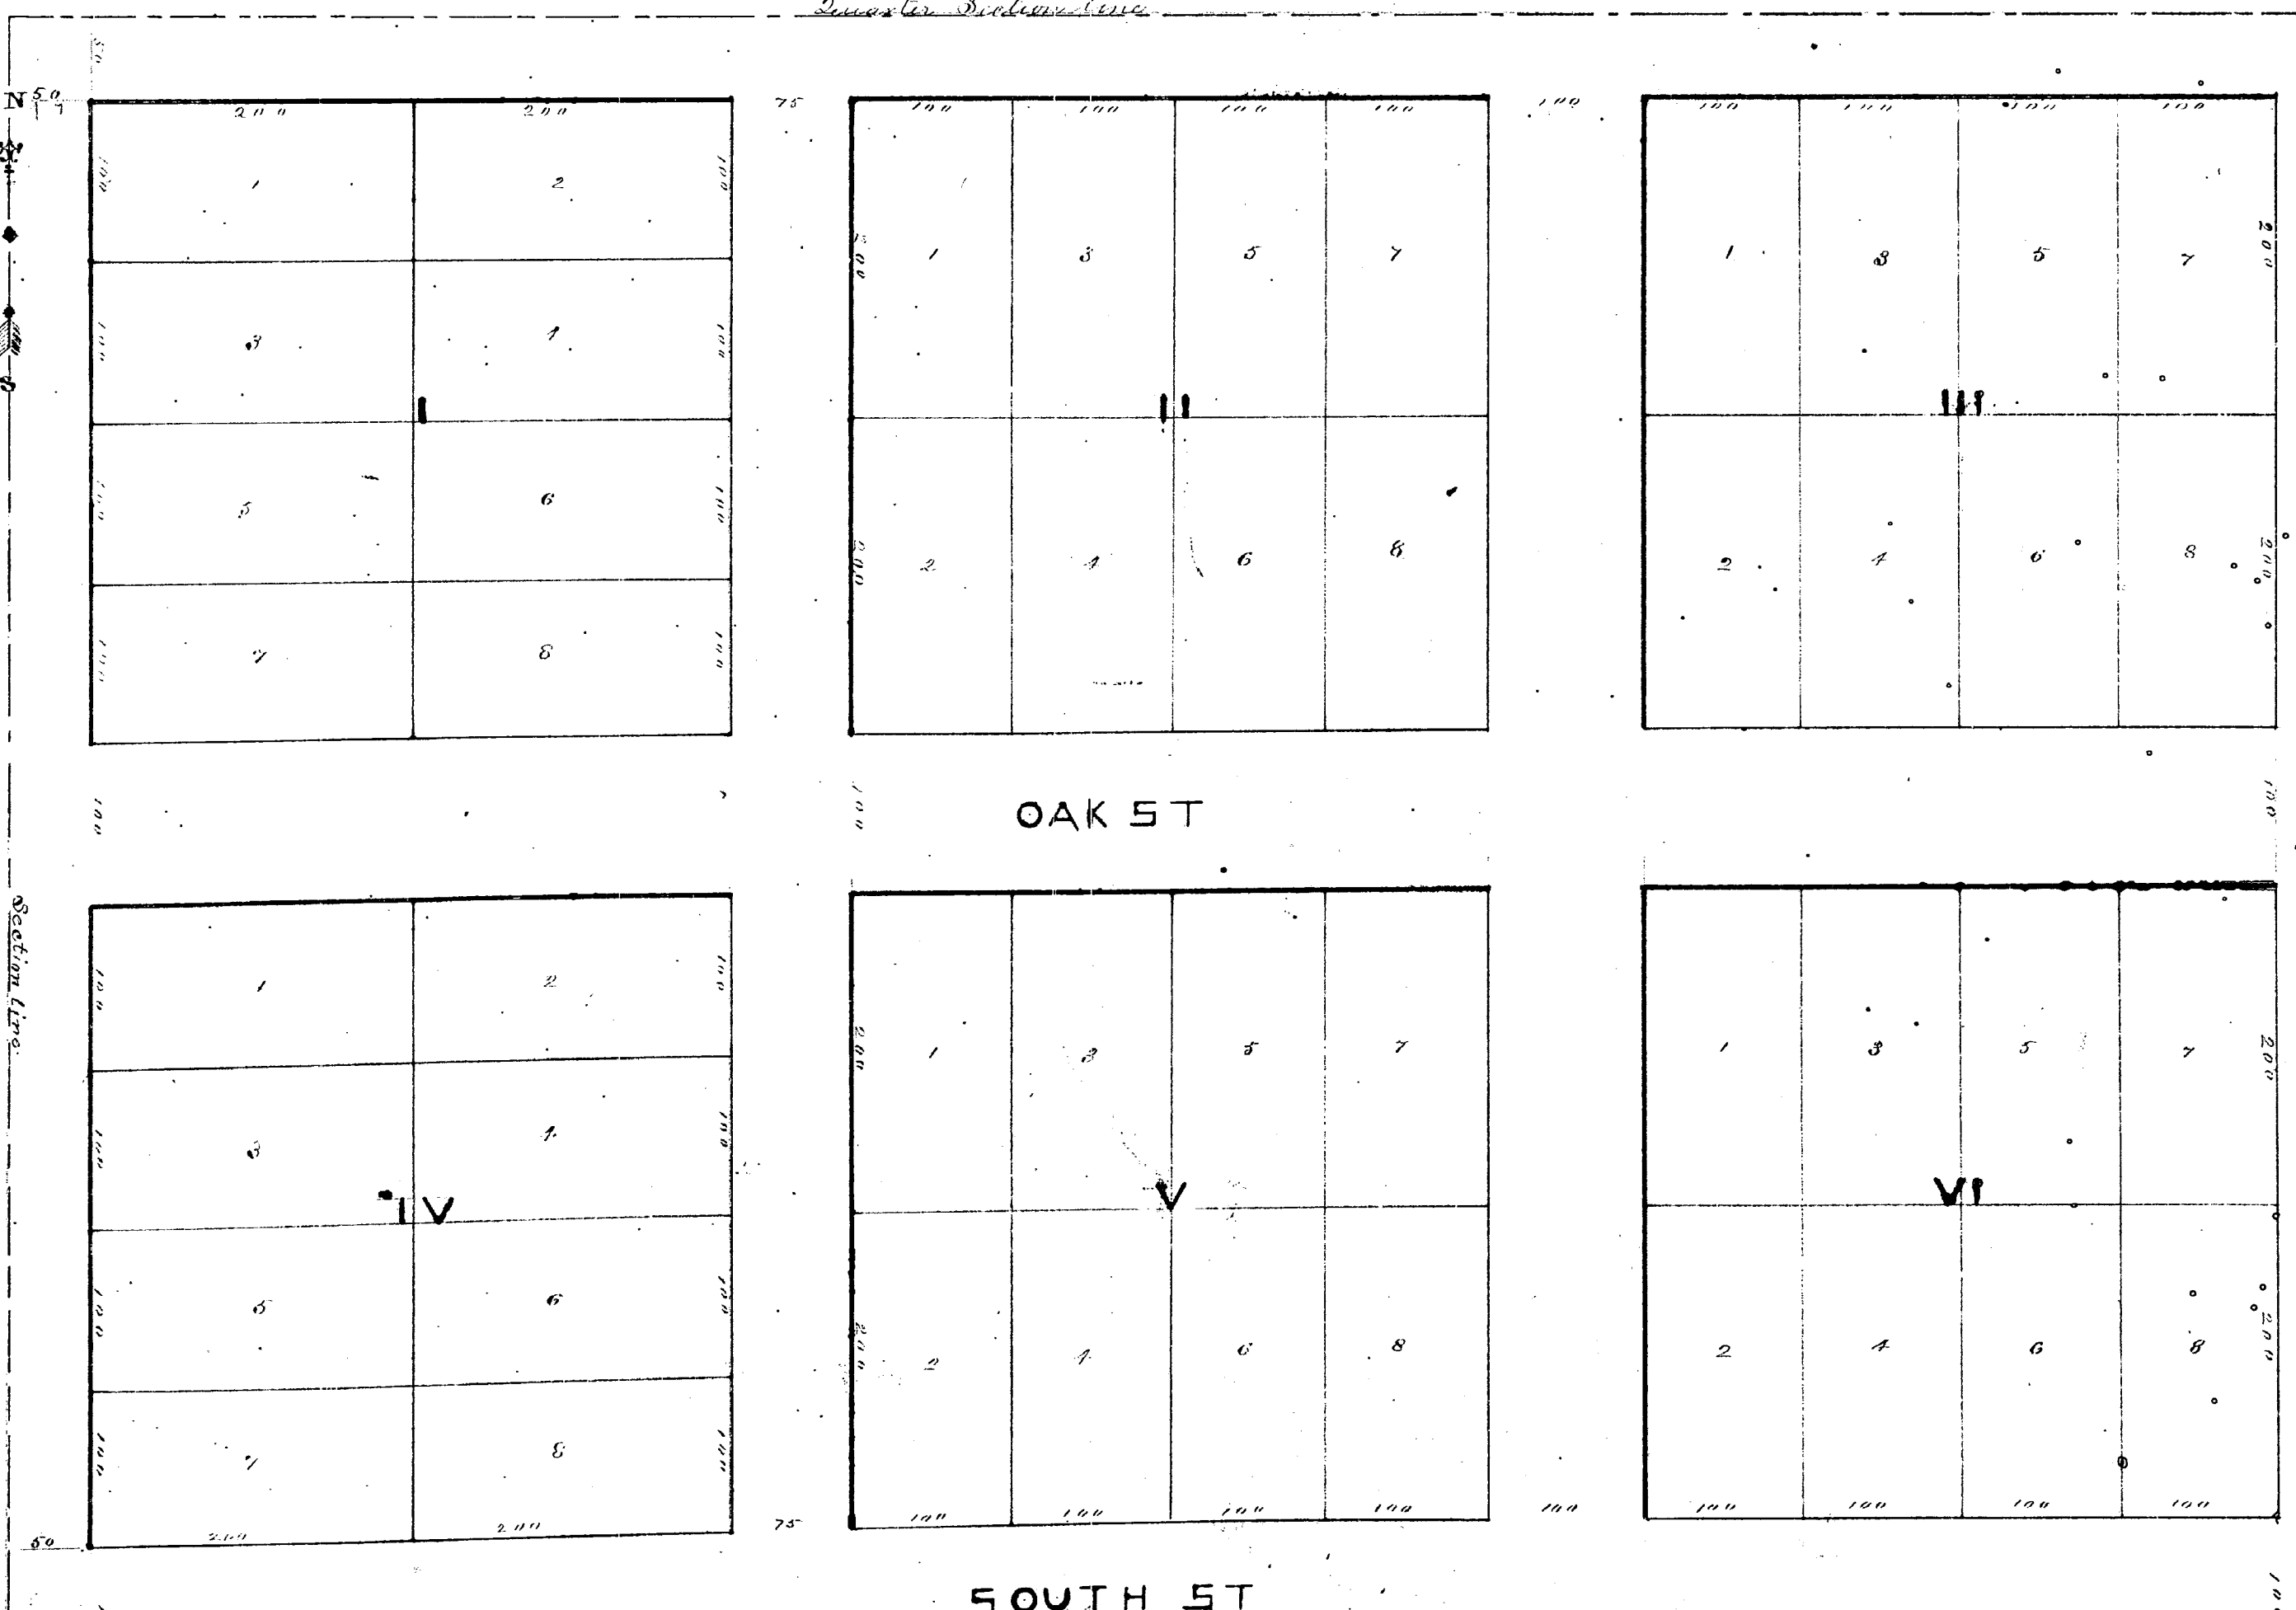

East and West lines are laid at right angles with the West line of Section 12

RECORDED AND FILED

January 9 1883
W. B. Rutt
Dep. Asst. Reg.

We *Francis Hodgman* Surveyor and *Henry J. Smith* Register of Deeds
for Kalamazoo County do hereby certify that we have carefully compared
this copy with the record of *Francisco's Addition* to the Village of *Scott* and
that it is a true transcript thereof and of the whole of each record
Francis Hodgman Surveyor
Henry J. Smith Register of Deeds

We *Francis Hodgman* the person who made the original map of *Francisco's Addition* to the Village of *Scott* and *Henry J. Smith* Register of Deeds for Kalamazoo County do hereby certify that we have carefully compared this duplicate with said map and that it is a true duplicate thereof and of the whole of said map
Francis Hodgman Surveyor
Henry J. Smith Register of Deeds