

# Map of STONE & PHILLIPS'

RECEIVED AND FILED

in Auditor General's Office,

June 11, 1883

A. R. Frost

Dep. Aud. Genl.

## Addition to the Village of Kalamazoo.

This addition consists of a triangular piece of land thirty-nine (39) rods seven (7) feet two (2) inches on Elm Street forty-five (45) rods and five (5) feet on Kalamazoo Avenue on south side and at right angles to the Elm Street line and about sixty-two (62) rods along the lands of the M.C.R.R. to bring in section sixteen and a part of lots number eight (8) and nine (9) according to the original Plat. Measures are laid out on the Plat in rods and feet. Lots not otherwise marked are four (4) by eight (8) rods.

Witnesses

Adelbert Lord  
R. H. Loveland


Francis S. Stone

Delos Phillips.

Seal

Seal

J. Colby Perkins Draughtsman

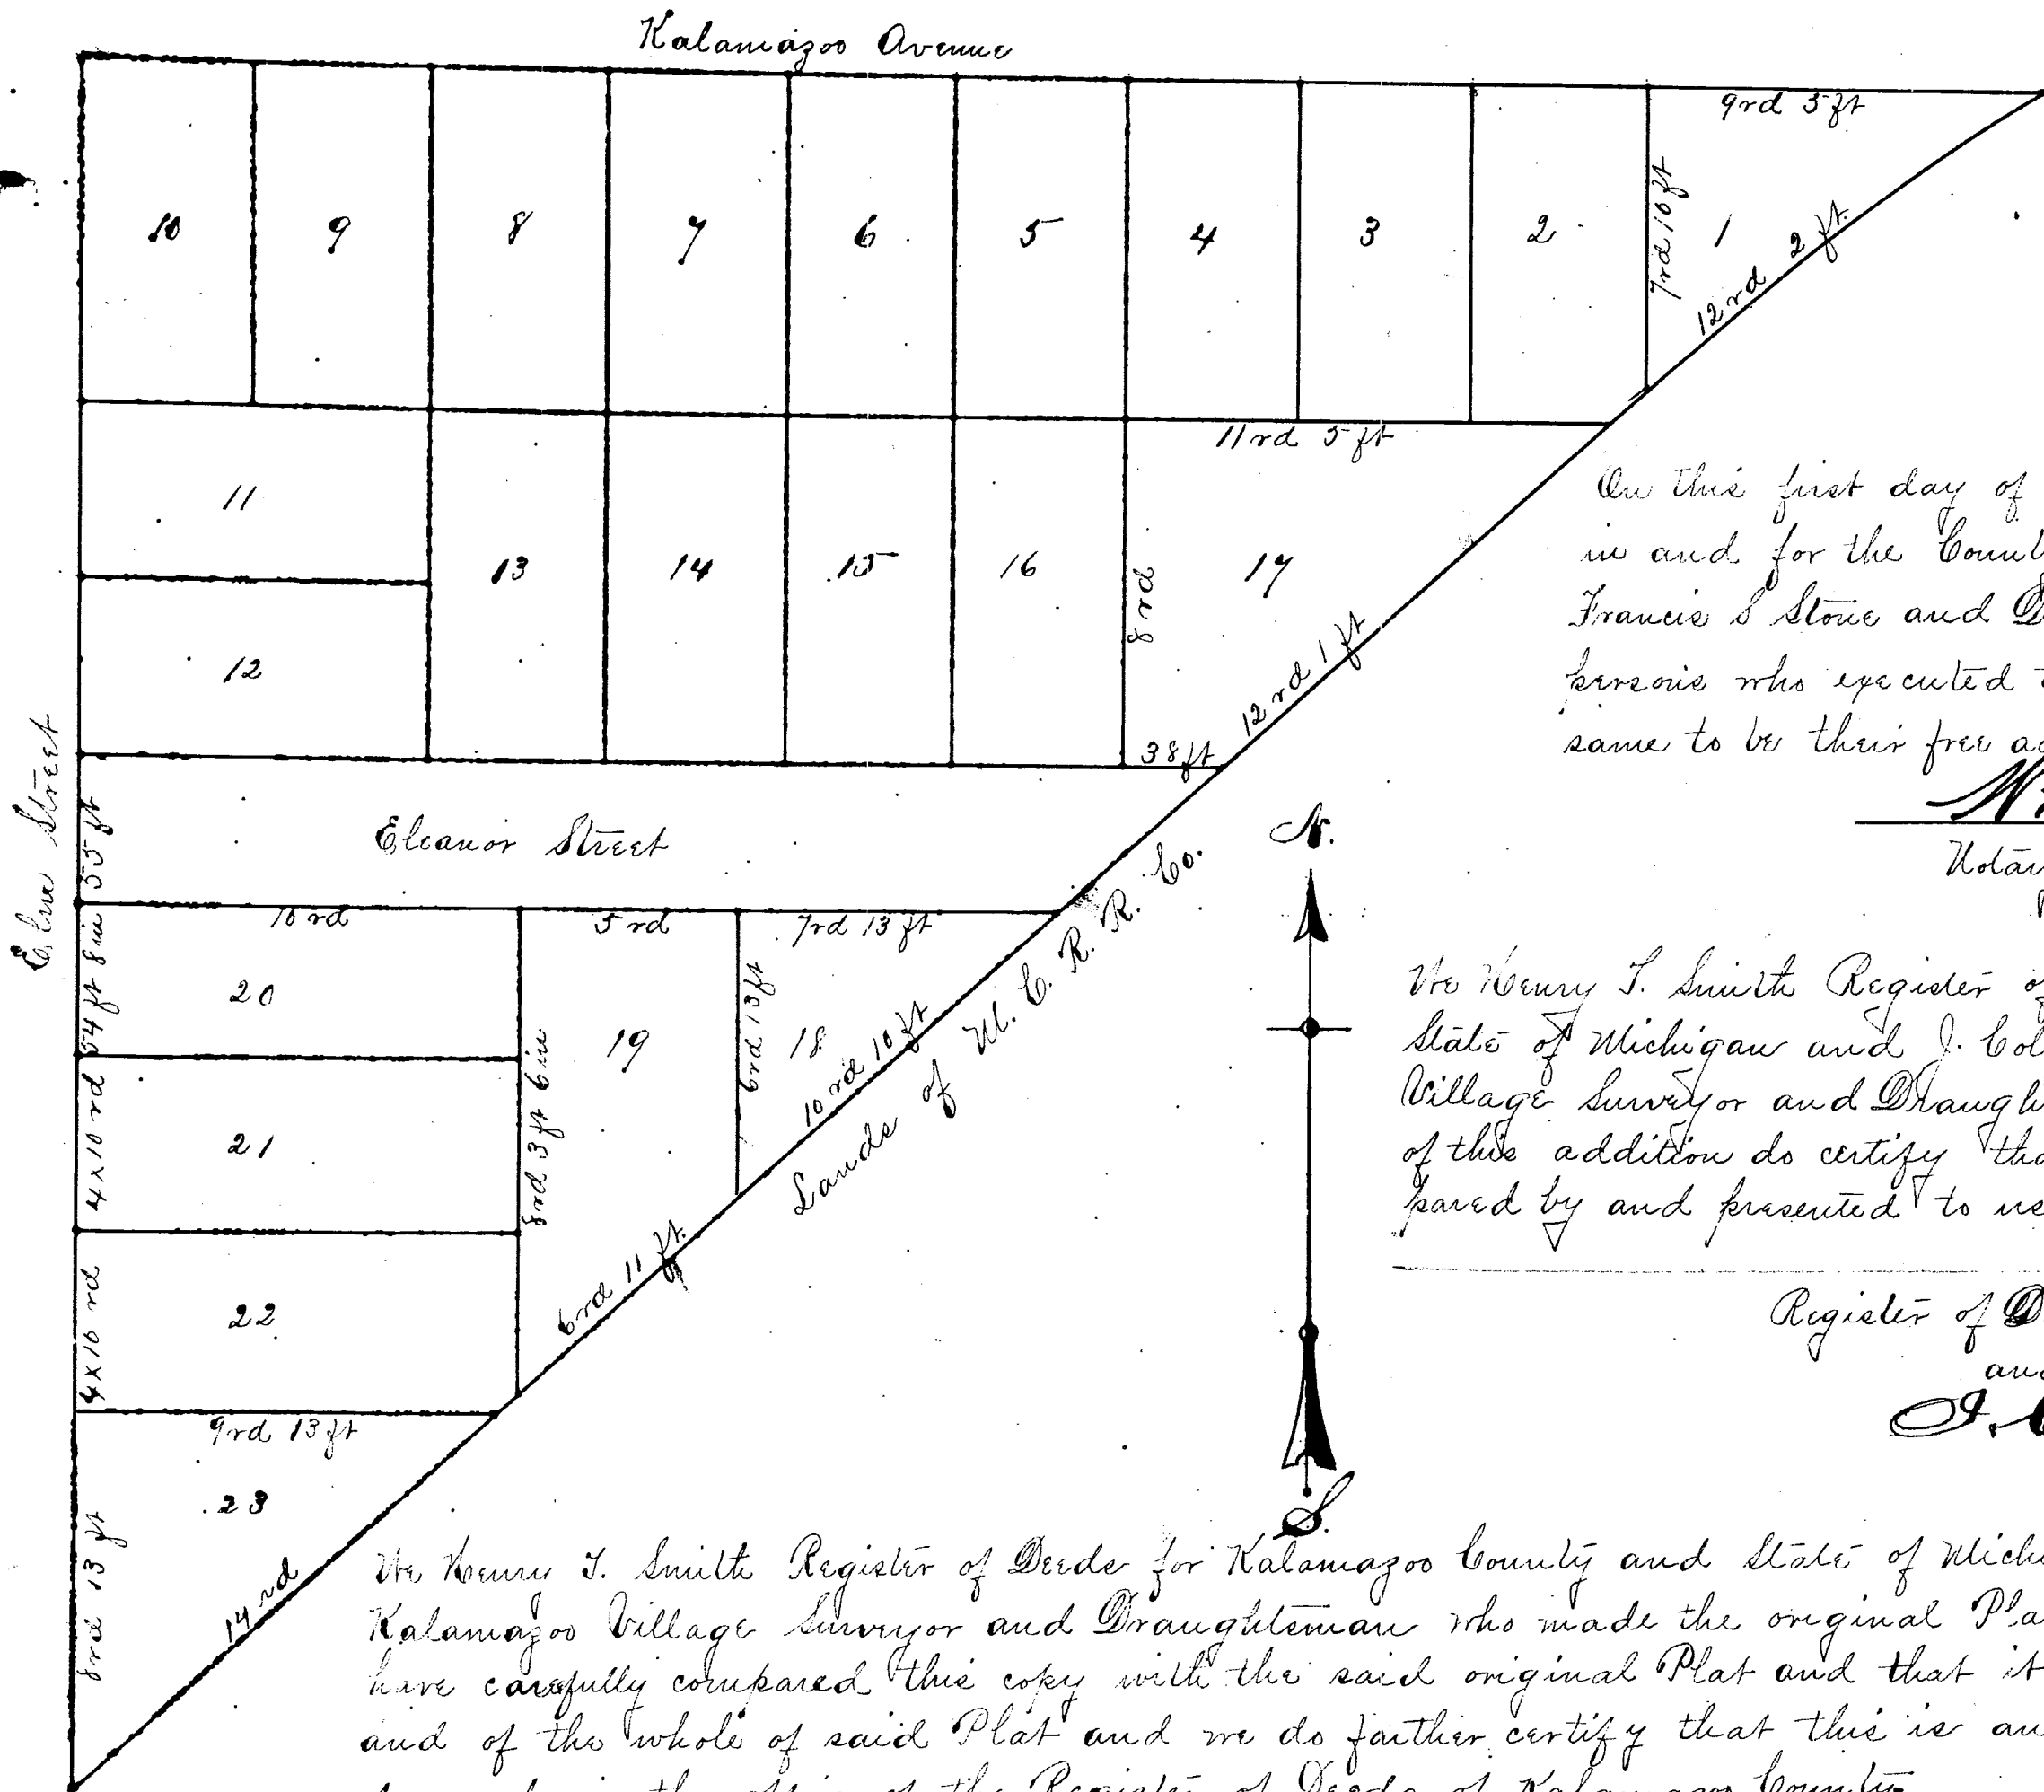

On this first day of May 1883 before me as Notary Public in and for the County of Kalamazoo personally appeared Francis S. Stone and Delos Phillips to me known to be the persons who executed this Plat and acknowledged the same to be their free act and deed.

Wm. A. Duly

Notary Public in and for Kalamazoo

County and State of Michigan.

We Henry S. Smith Register of Deeds for Kalamazoo County and State of Michigan and J. Colby Perkins residing in Kalamazoo Village Surveyor and Draughtsman who made the original Plat of this addition do certify that this is the original Plat prepared by and presented to us for examination and record.

Register of Deeds in and for Kalamazoo County  
and State of Michigan

J. Colby Perkins

Surveyor and Draughtsman

We Henry S. Smith Register of Deeds for Kalamazoo County and State of Michigan and J. Colby Perkins residing in Kalamazoo Village Surveyor and Draughtsman who made the original Plat of this addition do certify that we have carefully compared this copy with the said original Plat and that it is an exact duplicate copy thereof and of the whole of said Plat and we do further certify that this is an exact copy of the duplicate copy of record in the office of the Register of Deeds of Kalamazoo County.

Henry S. Smith

Register of Deeds in and for Kalamazoo County and  
State of Michigan

J. Colby Perkins


Surveyor and Draughtsman.

Received for record this second day of May 1883 at five o'clock p.m. and recorded in book of Plate number 3 on page 18.

Henry S. Smith

Register of Deeds in and for Kalamazoo  
County and State of Michigan.

Scale one chain to one inch.

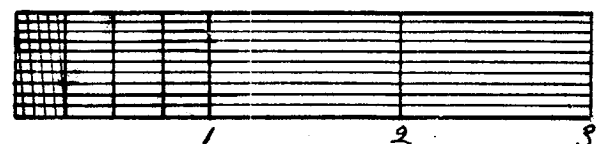

CITY OF KALAMAZOO, MICHIGAN  
ORDINANCE NO. 728  
AN ORDINANCE TO AMEND ORDINANCE 498 AND REPEALING  
CHANGES IN STREET NAMES  
THE CITY OF KALAMAZOO ORDINANCE:

Section 1. Section 2 of Ordinance 498 as amended is hereby amended by adding thereto the following:

"Section 2. The names of the following streets shall be considered changed as indicated: . . .  
*W. Main St. - 17378*  
*Stone & Phillips Plat - 13089*  
*Prouty Ave. Add. - 13083*  
*Stone & Phillips Plat - 23704*

Present Name

13. Emma Vista Street (Sec. 29, from Parvian Avenue to its northern terminus) Vista 1-1-66
14. Kane (Sec. 16, a new one-way northbound street providing access from Michigan Avenue to Elm Street) Elm Crossover 1-1-66
15. Elm Place (Sec. 16, names only the portion of Elm Place lying west of the new Nelson Manor - Michigan Avenue crossover) Creek Street 1-1-66


Section 2. All ordinances or parts of ordinances inconsistent herewith are hereby repealed.

CERTIFICATE

The above ordinance was duly adopted by the City Council of the City of Kalamazoo, Michigan at its regular meeting held on the 15th day of November, 1965, and was duly recorded, posted and authenticated by the Mayor and City Clerk on the same date.


Raymond L. Hightower, Mayor

Arlene R. Vander Roest, City Clerk

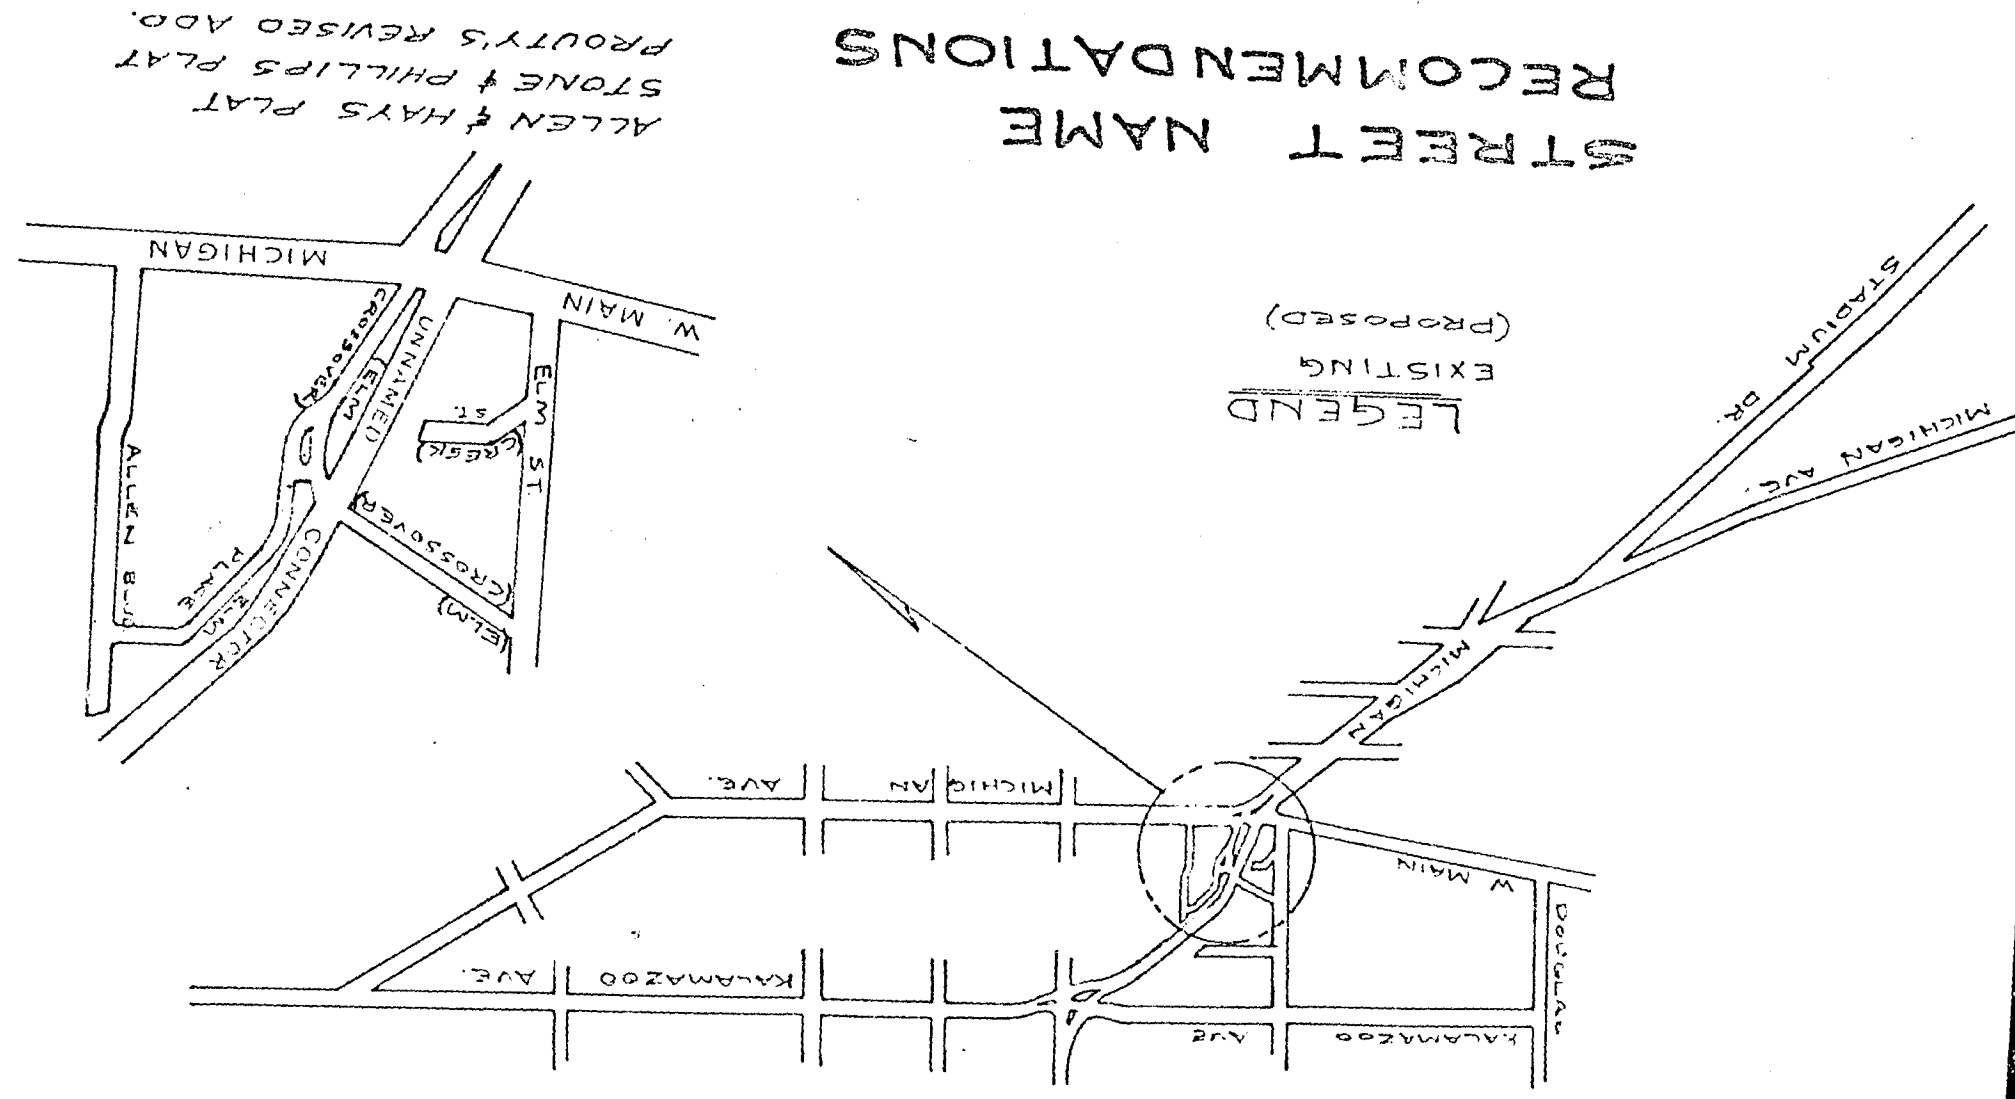

STREET NAME  
RECOMMENDATIONS

ALLEN & HAYS PLAT  
STONE & PHILLIPS PLAT  
PROUTY'S REVISED ADD.

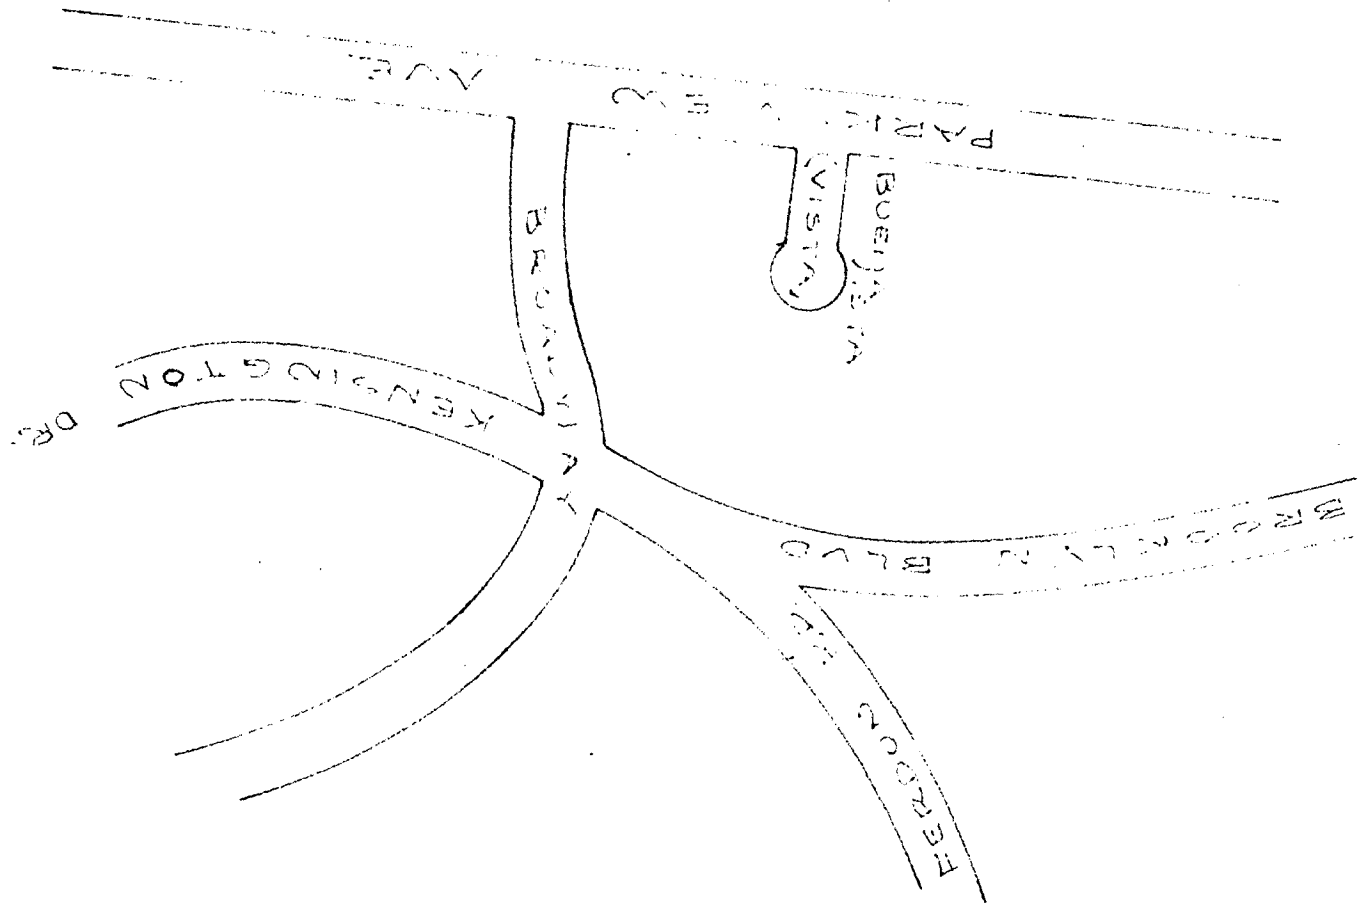

STREET NAME  
RECOMMENDATIONS

STATE OF MICHIGAN, ) ss. I, Arlene R. Vander Roest, City Clerk  
CITY OF KALAMAZOO, ) of the City of Kalamazoo, having custody of the Ordinances of the City of Kalamazoo  
of said City, do hereby certify that I have compared the attached copy of Ordinance No. 728  
amending Ordinance No. 498, Change in Street Names, adopted  
November 15, 1965,

with the original now on file and of record in this office, and that such copy is a true and correct transcript thereof.  
In Testimony Whereof, I have hereunto set my hand and affixed the Seal of said City, this 17th day of November 1965

Arlene R. Vander Roest  
City Clerk

CHAPTER I  
GENERAL PROVISIONS

SECTION A101. The City Flag shall be blue, charged with an emblem as follows: The American Eagle and thirteen stars and the colors red, white, and blue from the National Emblem; upper left quarter of shield symbolizing religion; upper right quarter of shield, our principal agricultural product, celery; the lower left quarter of shield, industry; the lower right quarter of shield, education; superimposed on shield the letter "K"; surrounding the shield a large circle having the letters, Education, Industry and Progress; the entire emblem surrounded by a live oak wreath indicating growth with ribbon scroll with the letters of the City of Kalamazoo, and all in accordance with the design thereof on file in the Office of the City Clerk, said design being expressly made a part of this Ordinance the same as is attached hereto. (Ord. 117, Sec. 1)

SECTION A102. It shall be unlawful for any person, persons, firm or corporation, to display the City Flag for advertising purposes, or in connection with any advertising matter, picture, or device, or to place upon the flag any inscription, letter, picture, or device other than those specified in this act. Any person offending against the provisions of this section shall be guilty of a misdemeanor, and upon the conviction thereof, before a court of competent jurisdiction, shall be punished by a fine of not less than \$5.00 nor more than \$25.00 or imprisonment in the County Jail for not less than one (1) nor more than thirty (30) days in the discretion of the Court. (Ord. 117, Sec. 2)

SECTION A103. Official Designation of Public Streets.

A103.1 That the names of the streets hereinafter set out shall be changed as follows: (Ord. 498, Sec. 1 as amended by Ord. 503)

Present Name:

Ada Street (Between Cobb Avenue & Staples Avenue)  
Alcott Court  
Bronson Court  
Burrell Place  
Cambridge Road  
Carlton Court  
Cherry Avenue  
Crawford Court  
Edgewood Place  
Field Court  
Fisher Court  
Fletcher Place  
Franklin Circle  
Fredrick Place  
Garfield Court  
Gibson Street  
Glen Road  
Glenwood Avenue  
Grand Prairie Street  
Hawley Court  
King Avenue  
Lookout Street  
Madison Avenue  
Melrose Street  
Morgan Avenue  
Nelson Court  
Sterns Avenue  
Upjohn Court

Changed to:

Nola Street  
West Alcott Street  
Sally's Court  
Lawrence Street  
Dover Road  
Cadillac Street  
Redwood Avenue  
Hickory Court  
Westchester Lane  
Fenwick Place  
Federal Court  
Skinner Drive  
Franklin Street  
Evergreen Drive  
Vandersalm Court  
Cameron Street  
Peake Road  
Knollwood Avenue  
Alamo Avenue  
Hawley Street  
Kent Avenue  
LaRue Street  
Sutherland Avenue  
Lay Boulevard  
Farrell Avenue  
Statson Court  
Buckingham Avenue  
Patterson Court

\*A103.2 (Ord. 498, Sec. 2 added by Ord. 502, and amended by Ord. 620, amended by Ord. 714) The names of the following streets shall be considered changed as indicated:

| Present Name   | Changed To       | Effective |
|---|------------------|-----------|
| Vandegiesen Rd.,<br>South of US 12                                                                                     | Waite Avenue     | 5-6-57    |
| Parker Street   | Pioneer Street   | 5-6-57    |
| Sunnydale Avenue<br>(Hill'n 'Brook Plat)                                                                               | Edgecliff Lane   | 2-24-58   |
| Thomas Avenue   | Centerridge Road | 2-24-58   |
| Michigan Avenue<br>(Lovell to South)                                                                                   | Oakland Drive    | 8-11-58   |
| New Unnamed US 12<br>(Lovell to South)                                                                                 | Michigan Avenue  | 8-11-58   |
| New Unnamed Access Street<br>to Milwood Jr. High (Miller<br>Road South to Cambridge Dr.                                | Balkema Street   | 8-11-58   |
| Adams Street<br>(Sec. 34)                                                                                              | Albany Street    | 2-15-62   |
| Crest Street<br>(Sec. 17)                                                                                              | Lawn Drive       | 2-15-62   |
| *Fennel Street<br>(Sec. 36 from Cork St. to<br>its southern terminus)                                                  | Emerald Drive    | 6-1-65    |
| *Emerald Drive<br>(Sec. 35 and 36, three non-<br>continuous loop streets<br>from Cork St. to its southern<br>terminus) | Pennway Street   | 6-1-65    |
| *Norwood Avenue<br>(Sec. 29 from Parkview Ave.<br>to its northern terminus)                                            | Broadway Street  | 6-1-65    |

A103.3 (Ord. 498, Sec. 3 as added by Ord. 525, repealed by Ord. 620)

A103.4 (Ord. 498, Sec. 4 as added by Ord. 542, repealed by Ord. 620)