

1805
1795

Plat of
Wilson's Addition.
to the Village of
Birksburgh.
Kalamazoo Co Michigan.

RECEIVED AND FILED
In Auditor General's Office
August 6 1885
H. B. Pratt
Dep. Aud. Genl.

Consisting of that part of Section 18 Township 4 South, Range 10 West described as commencing at a point on the quarter line Eleven chains East of the West quarter post of said Section and running thence East along the quarter line Eleven chains and fifty links; thence North Twelve chains fourteen and one half links; thence West Nine chains and fifty links to the East line of Volversons Addition; thence South along the line of said addition Nine chains and eighty eight links; thence West Two chains; thence South Two chains twenty three and one half links to the place of beginning; excepting therefrom the blank lot not numbered on this plat

Executed in presence of
Lucy Bell
Gertie Wilson
T. Hodgman Surveyor June 1st 1885
Mortimer Wilson
Mary A Wilson

Examined and Approved July 16, 1885
H. B. Pratt
Dep. Auditor General


State of Michigan 3^d On this 29th day of June A.D. 1885 before me a Notary Public, in and for said County
County of Kalamazoo 3^d personally appeared Mortimer Wilson and Mary A Wilson his wife to me known to be the persons
who executed this plat and acknowledged the same to be their free act and deed

Received for record this 23rd day of July A.D. 1885 at 7.45 which is all and recorded in Liber 3
of Plats on page 32
Holland Simmons Register of Deeds for Kalamazoo Co

We Holland Simmons Register of Deeds for Kalamazoo County State of Michigan and Francis Hodgman the person
who made the original plat of Wilson's Addition to the Village of Birksburgh do hereby certify that we have carefully
compared this copy with the said original Plat and that it is an exact duplicate thereof and of the whole
of such plat

State of Michigan 3^d County of Kalamazoo 3^d We Holland Simmons Register of Deeds for Kalamazoo County State of Michigan and Francis Hodgman
Surveyor do hereby certify that we have separately, carefully compared this copy of the duplicate plat of
Wilson's Addition to the Village of Birksburgh now of record in the office of said Register of Deeds with the said
duplicate as recorded and that it is a true transcript therefrom and of the whole of such duplicate
as recorded

Holland Simmons Register of Deeds
F. B. Hodgman Surveyor

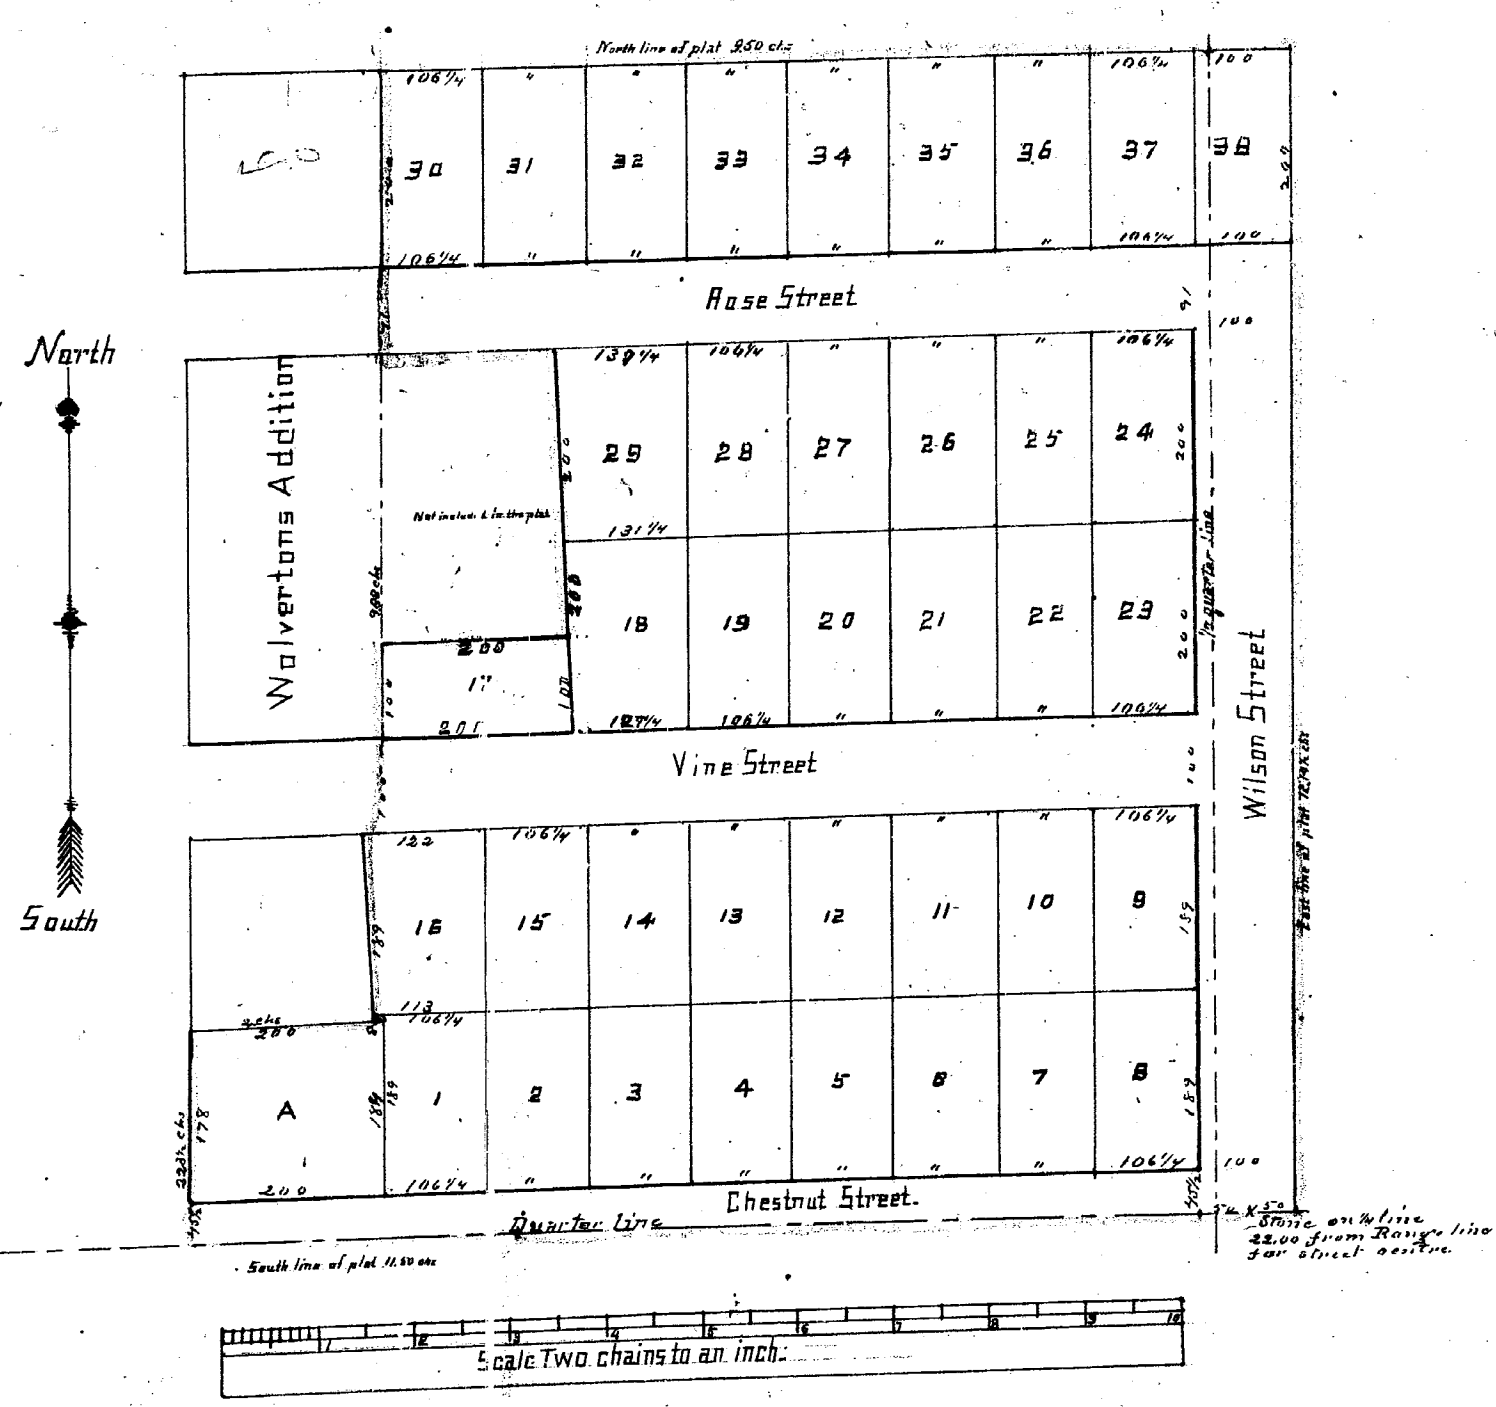

West 1/4 Post