

Plat of
HANES' ADDITION

to the Village of

Vicksburgh

Kalamazoo County Michigan

RECEIVED AND FILED.

In Auditor General's Office.

May 12 1886

N.R. Pratt
Dep. Aud. Gen'l.

Comprising that part of Section 18 Town 4 South Range 10 West described as commencing at a stone in the east and west quarter line of said section 22.00 chains east of the west quarter post thereof and running thence south parallel with the range line seven chains; thence east six chains and fifty links; thence north seven chains to the quarter line; thence west along the quarter line six chains and fifty links to the place of beginning. Surveyed by F. Hodgman October 20th 1885

Executed in presence of

Syrrell Rayner Jr.

Jella Hanes

State of Michigan

County of Kalamazoo

F. Hodgman

Surveyor

Jonathan Hanes

Owner

Mary V. Hanes

Owner

On this second day of November A.D. 1885 before me a Notary Public in and for said County personally appeared F. Hodgman, Jonathan Hanes and Mary V. Hanes, his wife known by me to be the persons who executed this plat and who severally acknowledged the same to be their free act and deed.

Syrrell Rayner Jr. Notary Public

Examined and approved this 12th day of November A.D. 1885 N.R. Pratt Deputy Auditor General.

Received for record this 22nd day of Dec A.D. 1885 at 3 30 o'clock P. M. and recorded in Liber 3 of plats on page 30

Holland Simmons Register of deeds for Kalamazoo County

State of Michigan

County of Kalamazoo. We Holland Simmons Register of Deeds and F. Hodgman Surveyor, hereby certify that we have separately carefully compared this duplicate plat with the original plat of Hanes' Addition to the Village of Vicksburgh and that it is an exact duplicate thereof and of the whole of such plat.


Holland Simmons Register of Deeds

F. Hodgman Surveyor

State of Michigan

County of Kalamazoo. We Holland Simmons Register of Deeds and F. Hodgman Surveyor hereby certify that we have separately carefully compared this copy with the duplicate plat of Hanes' Addition to the Village of Vicksburgh now of record in the office of said Register of Deeds and that it is a true transcript thereof and of the whole of such duplicate plat so recorded - Holland Simmons Register of Deeds. F. Hodgman Surveyor.

Stone on East and West 1/4 line
Sec. 18 Town 4 South Range 10 West
22.00 chains from West 1/4 post

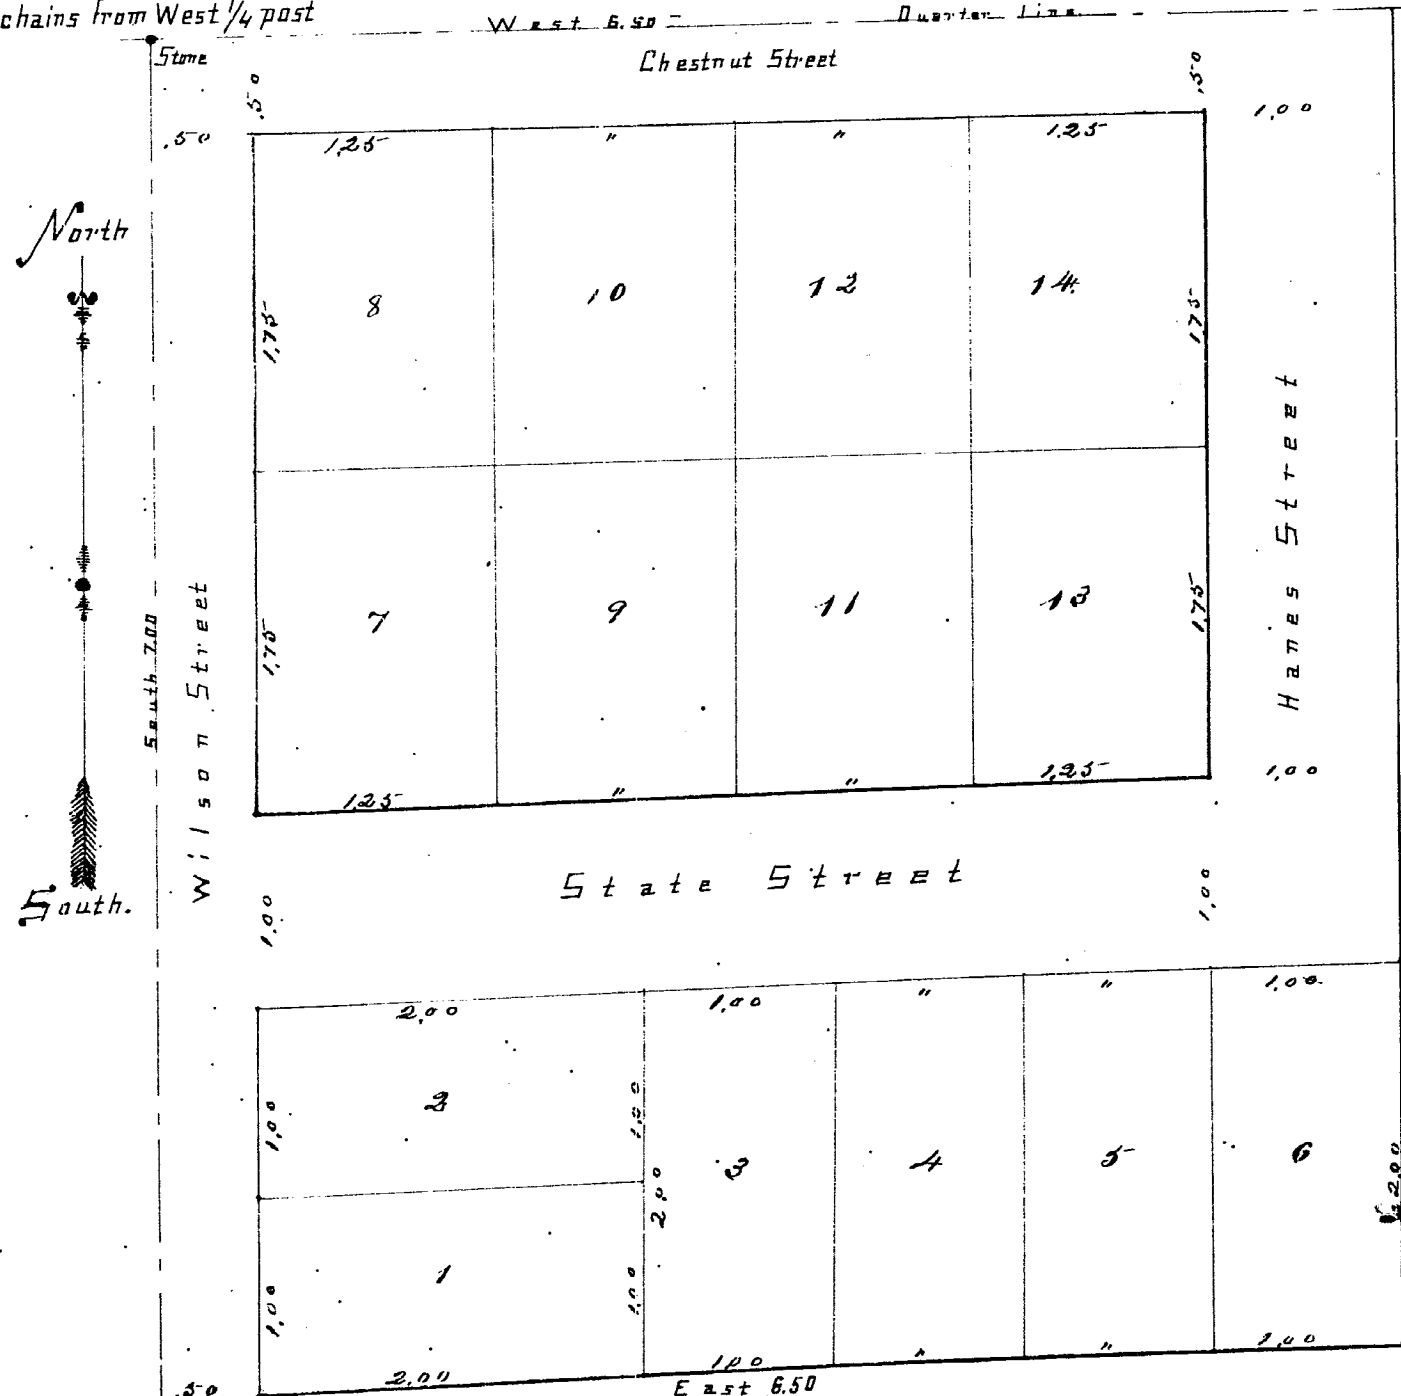

Scale one chain to an inch